

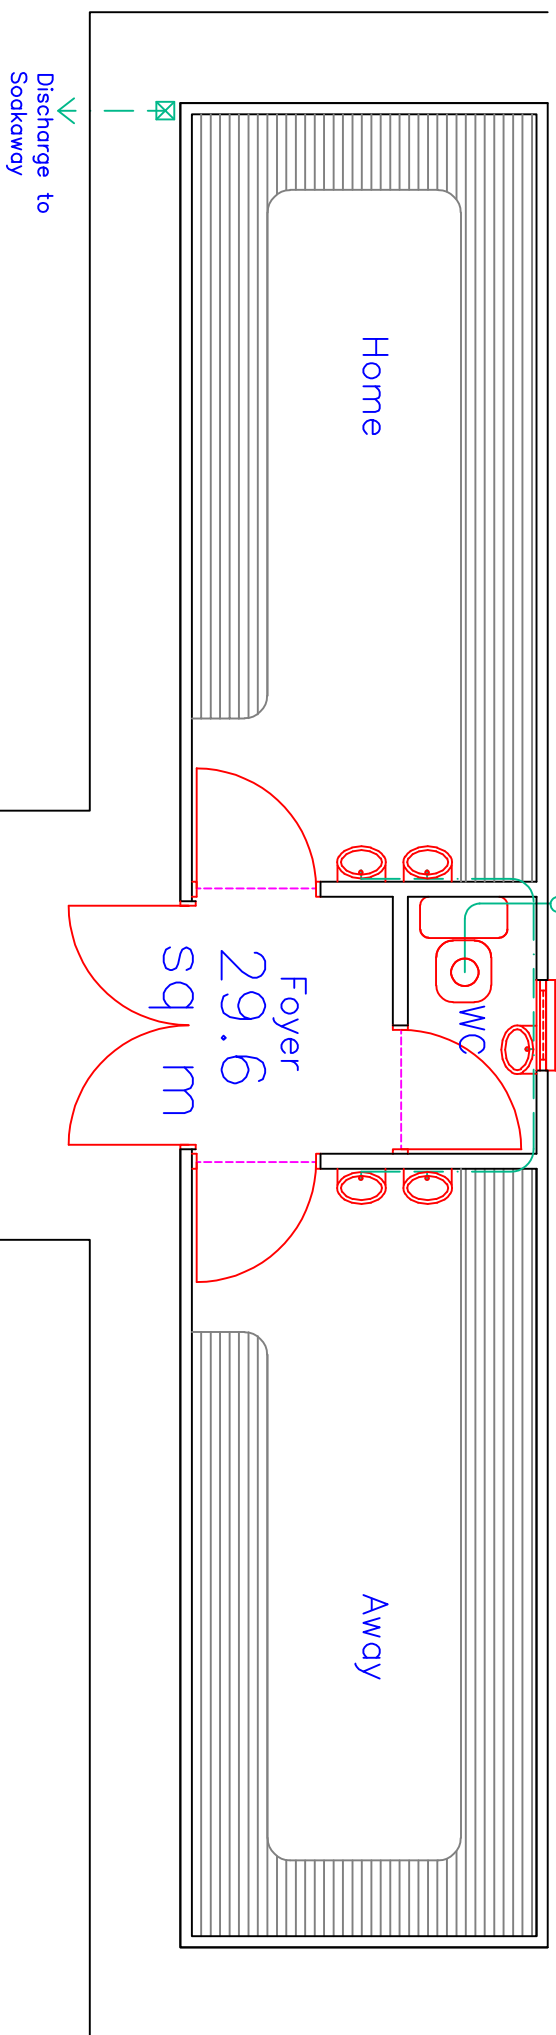
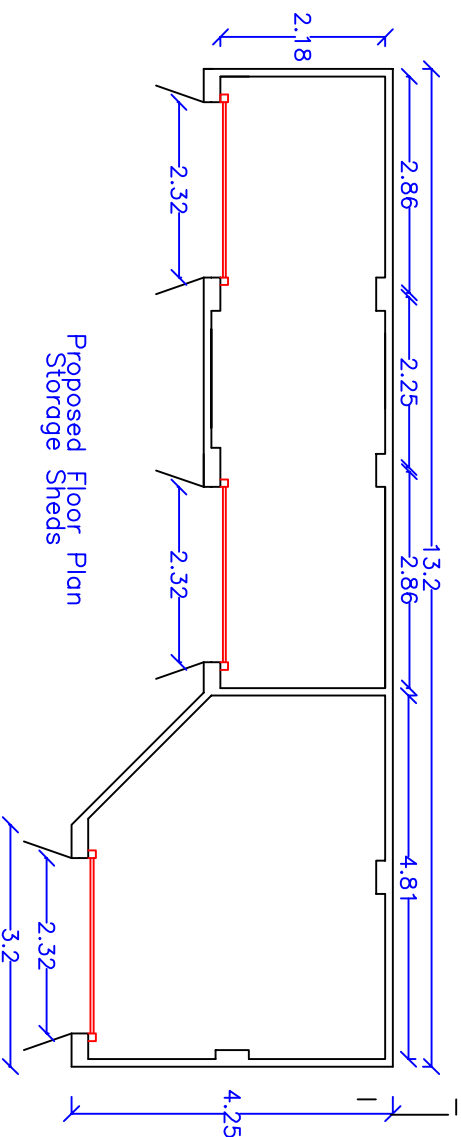
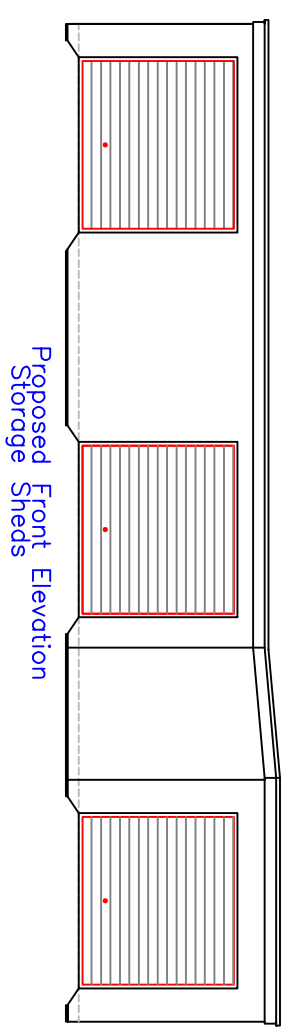
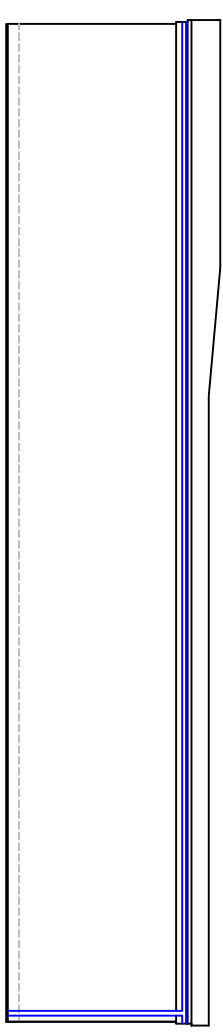
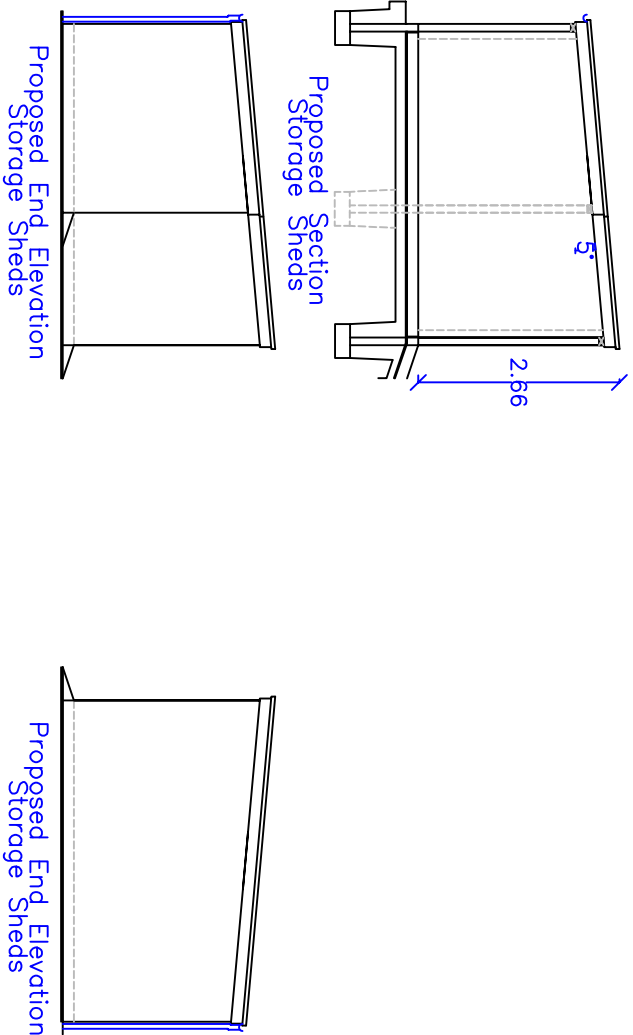
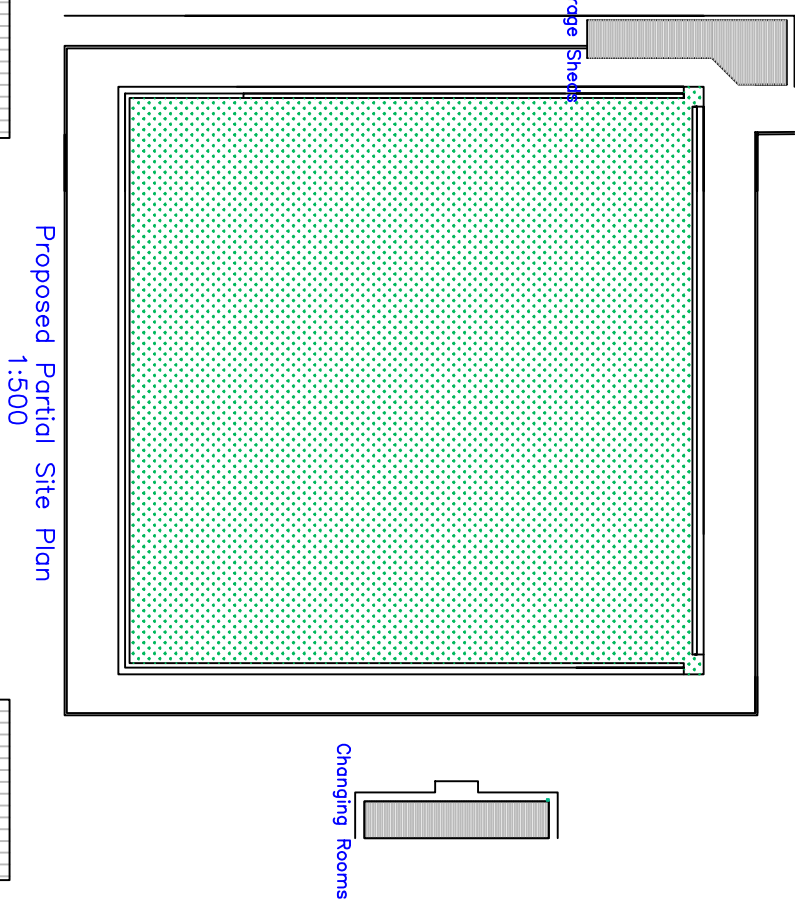
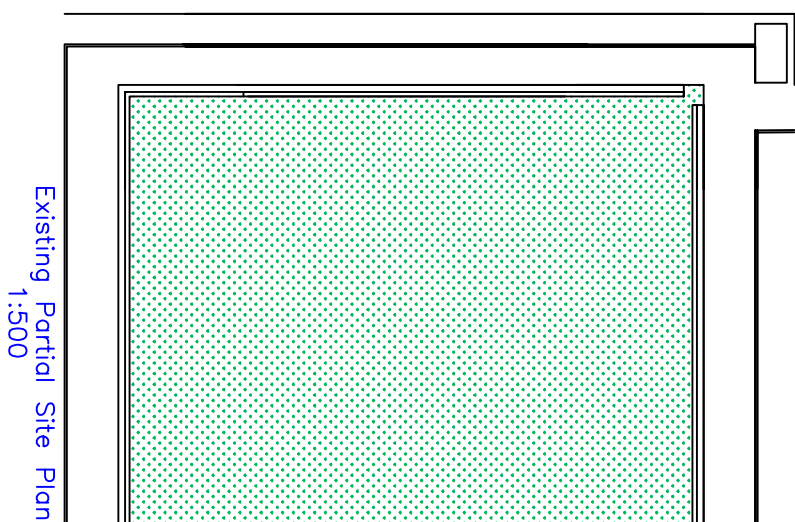
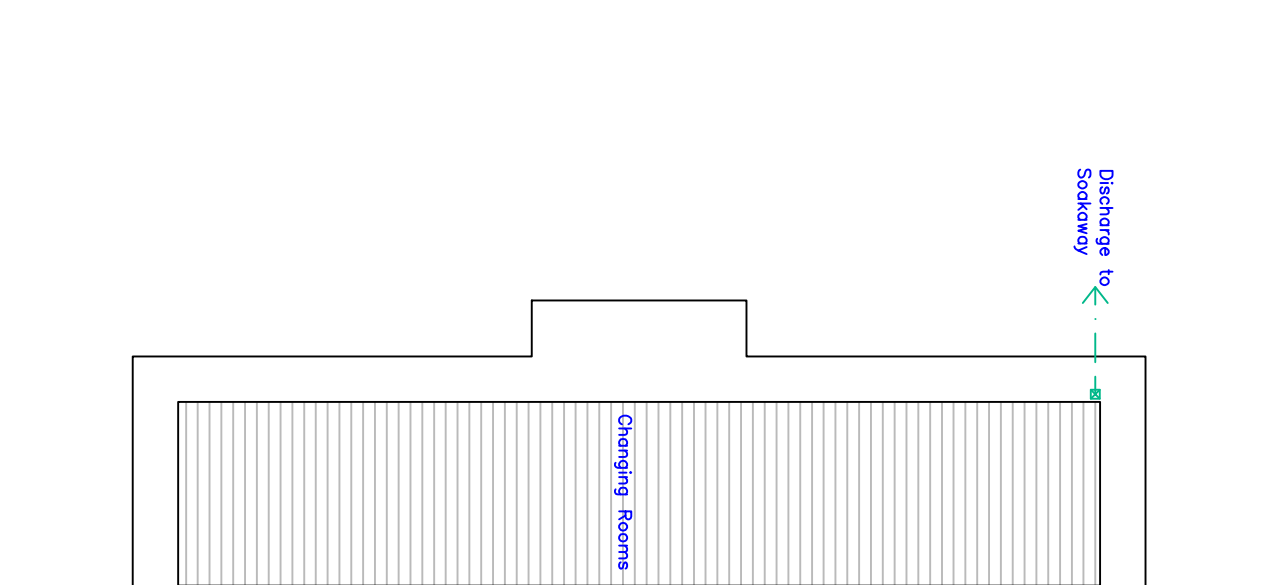
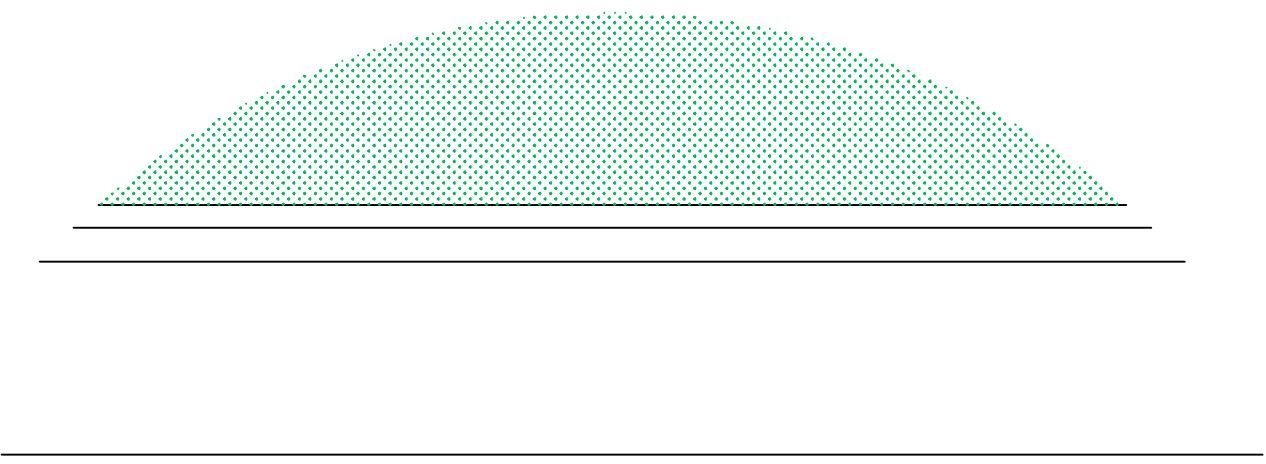
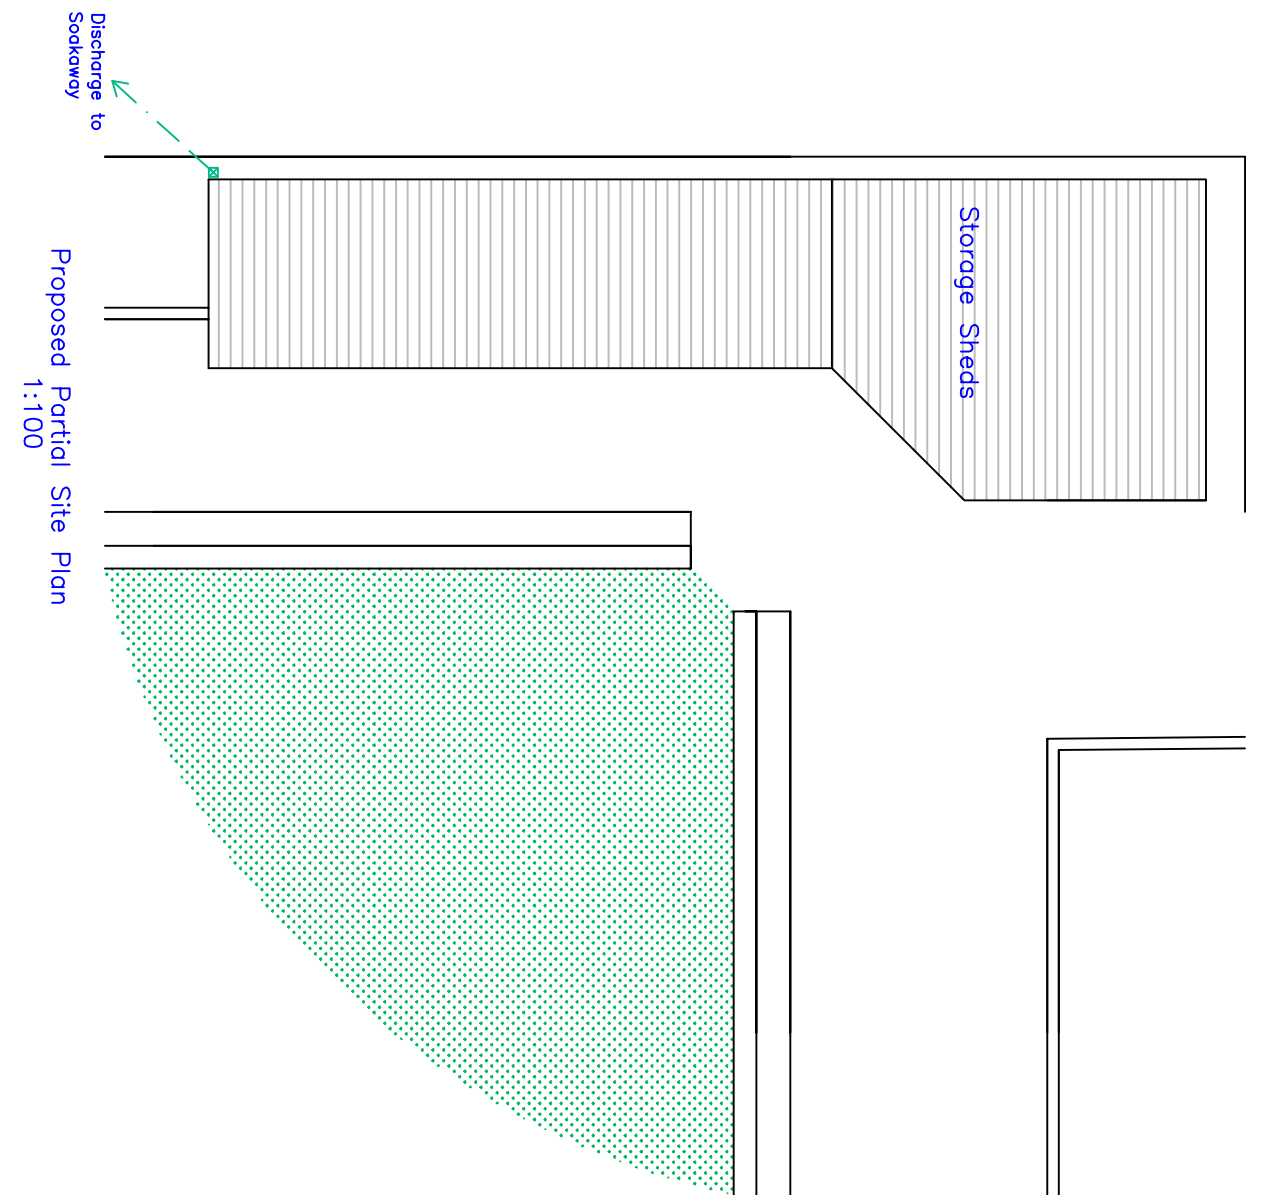


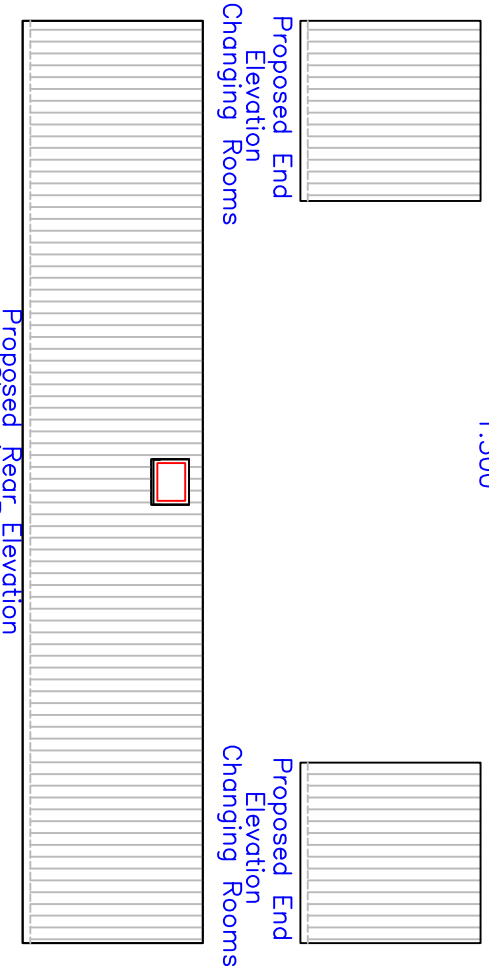


Proposed Partial Site Plan
1:100

Proposed Floor Plan
Changing Rooms
1:50

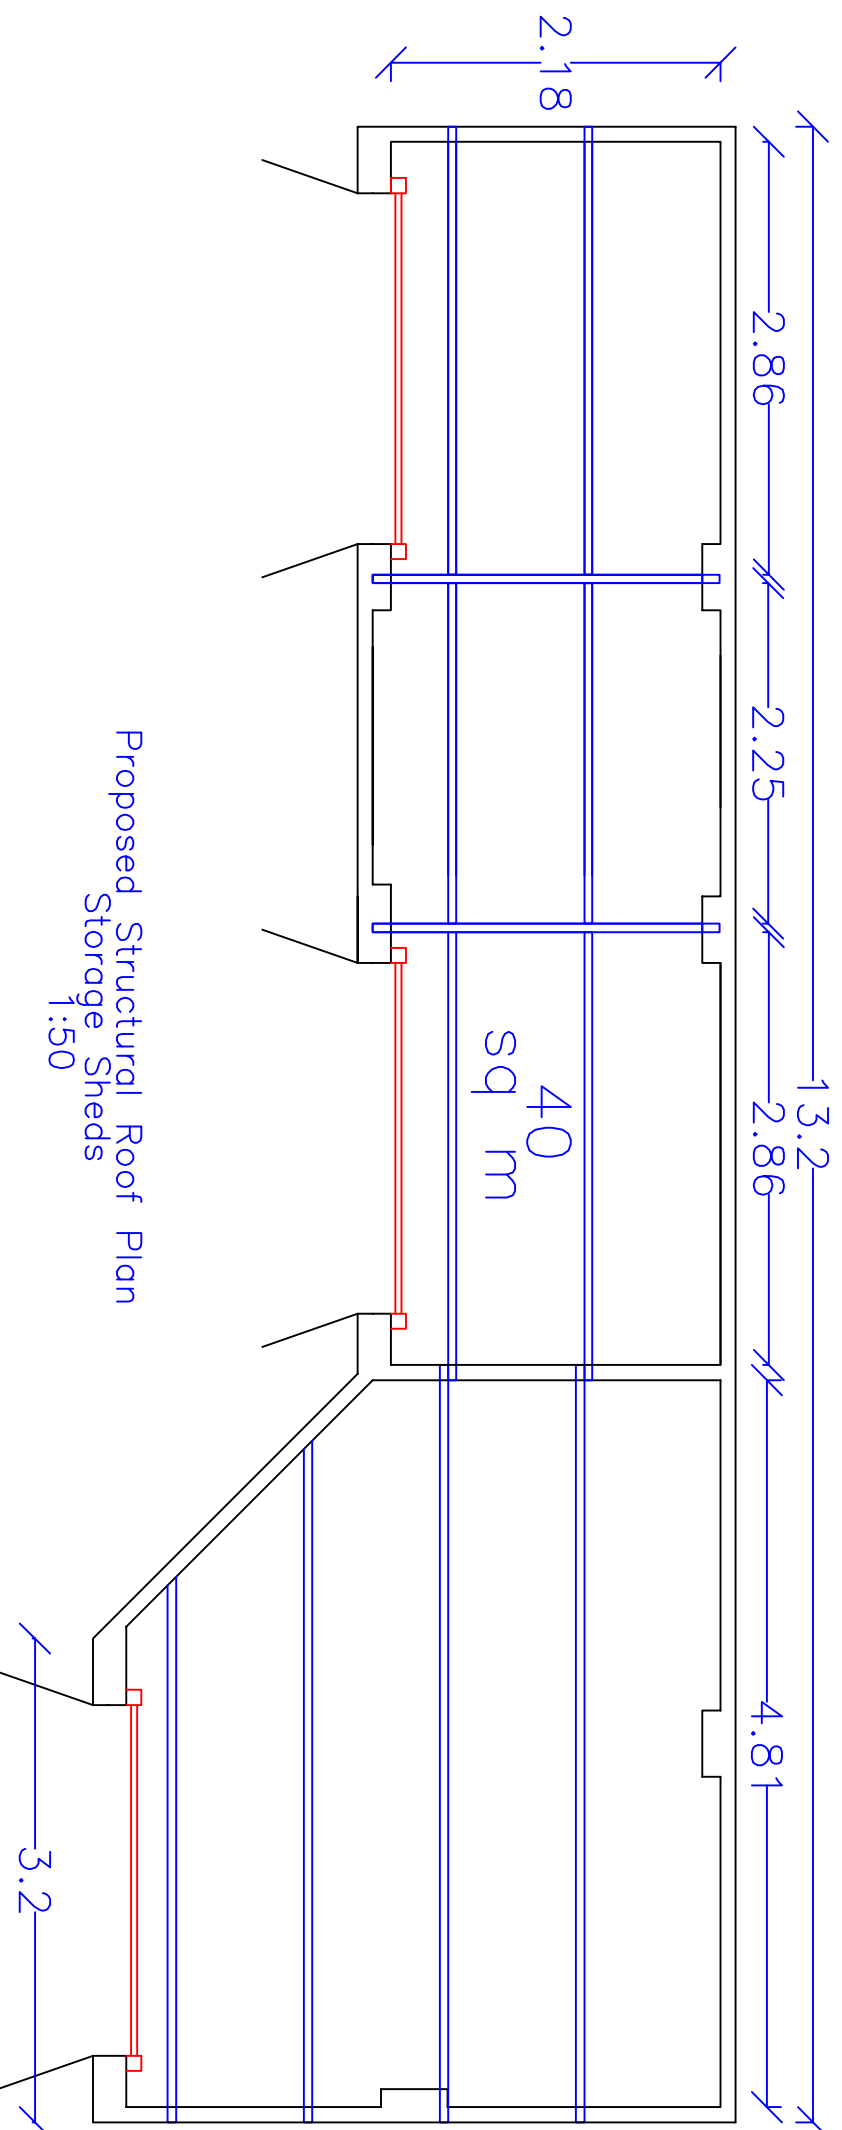

Proposed Rear Elevation
Changing Rooms
1:500

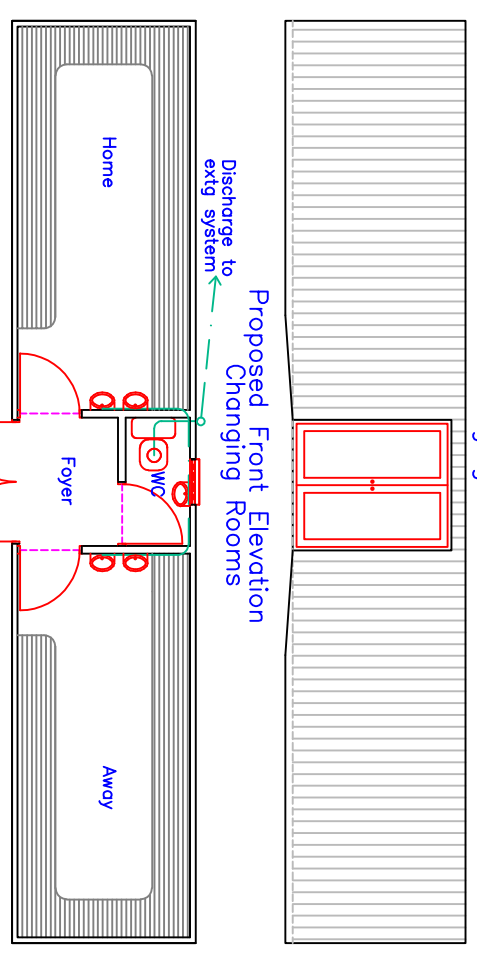

Proposed Front Elevation
Changing Rooms
1:500

Proposed Floor Plan Changing Rooms	
Windows/Doors:	uPVC dg in white
Walls	Plastic coated steel profile
Roof	Rendered blockwork walls
Roof	Steel box profile
Disabled Access:	Steps 150mm rise 280mm going
	Landings – min 1.2m
	Ramps – 1:12 not exceeding 5m
	Doors – 830mm clear opening



Utopia Design. Architectural Services. Building Planning Application Support Paul Thomas: BSc (Hons) Tel: 01685 559230. Mob: 07908 725065 e-mail: utopiodas@hotmail.com Issued Only for Purpose Indicated	
Drawing Status:	FOR PLANNING PURPOSES ONLY
Client:	Guest Memorial Bowls Club Dowdals Merrilyn Tydfil Ct-48 3NA
Project:	Proposed New Masonry Storage Sheds and Steel Container for Changing Rooms
Drawn by	Date
Pr	10.01.20
Title	Scale
Existing Plans, Elevations and Sections	1:50, 1:100, 1:500
	Dwg No
	GBowls 01