


1 Existing Site
1 : 100

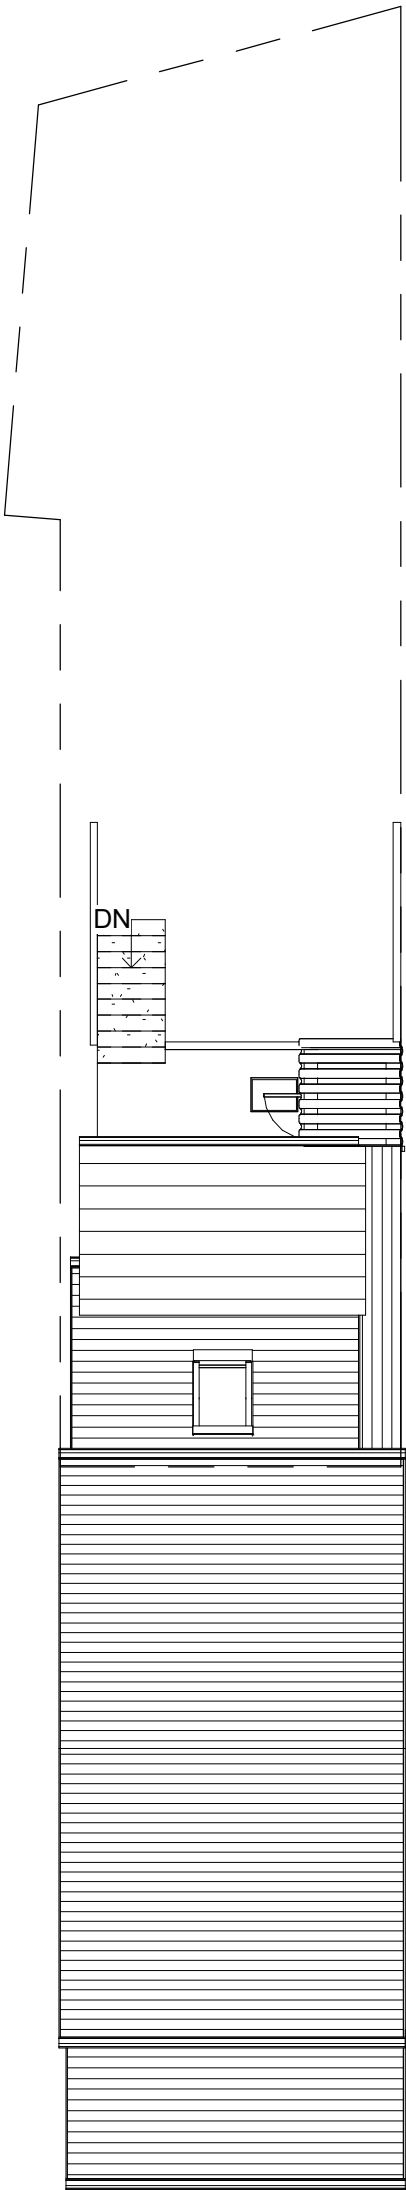

2 Proposed Site
1 : 100

INDIGO DESIGN (Part of 3dcadwales Ltd) 5 Ashlea
Drive, Merthyr Tydfil, CF47 0NY Tele 01685 385746
Mob 07940913216 Email: philip@3dcadwales.co.uk

This Drawing is Copyright,
Dimensions to be checked
on site and not scaled from
this drawing



PURPOSE OF ISSUE

Planning Approval

DRWAING NUMBER

MC-03

PROJECT

Single storey extension to Rear

SHEET

Site Plans

Address

10 Model Cottages, Penyard, Merthyr
Tydfil. CF47 0HS

Checked by

JH

Drawn by

PH

Scale (@ A3)

1 : 100

Rev No

A

Description

Issue

Date

6/02/2021