



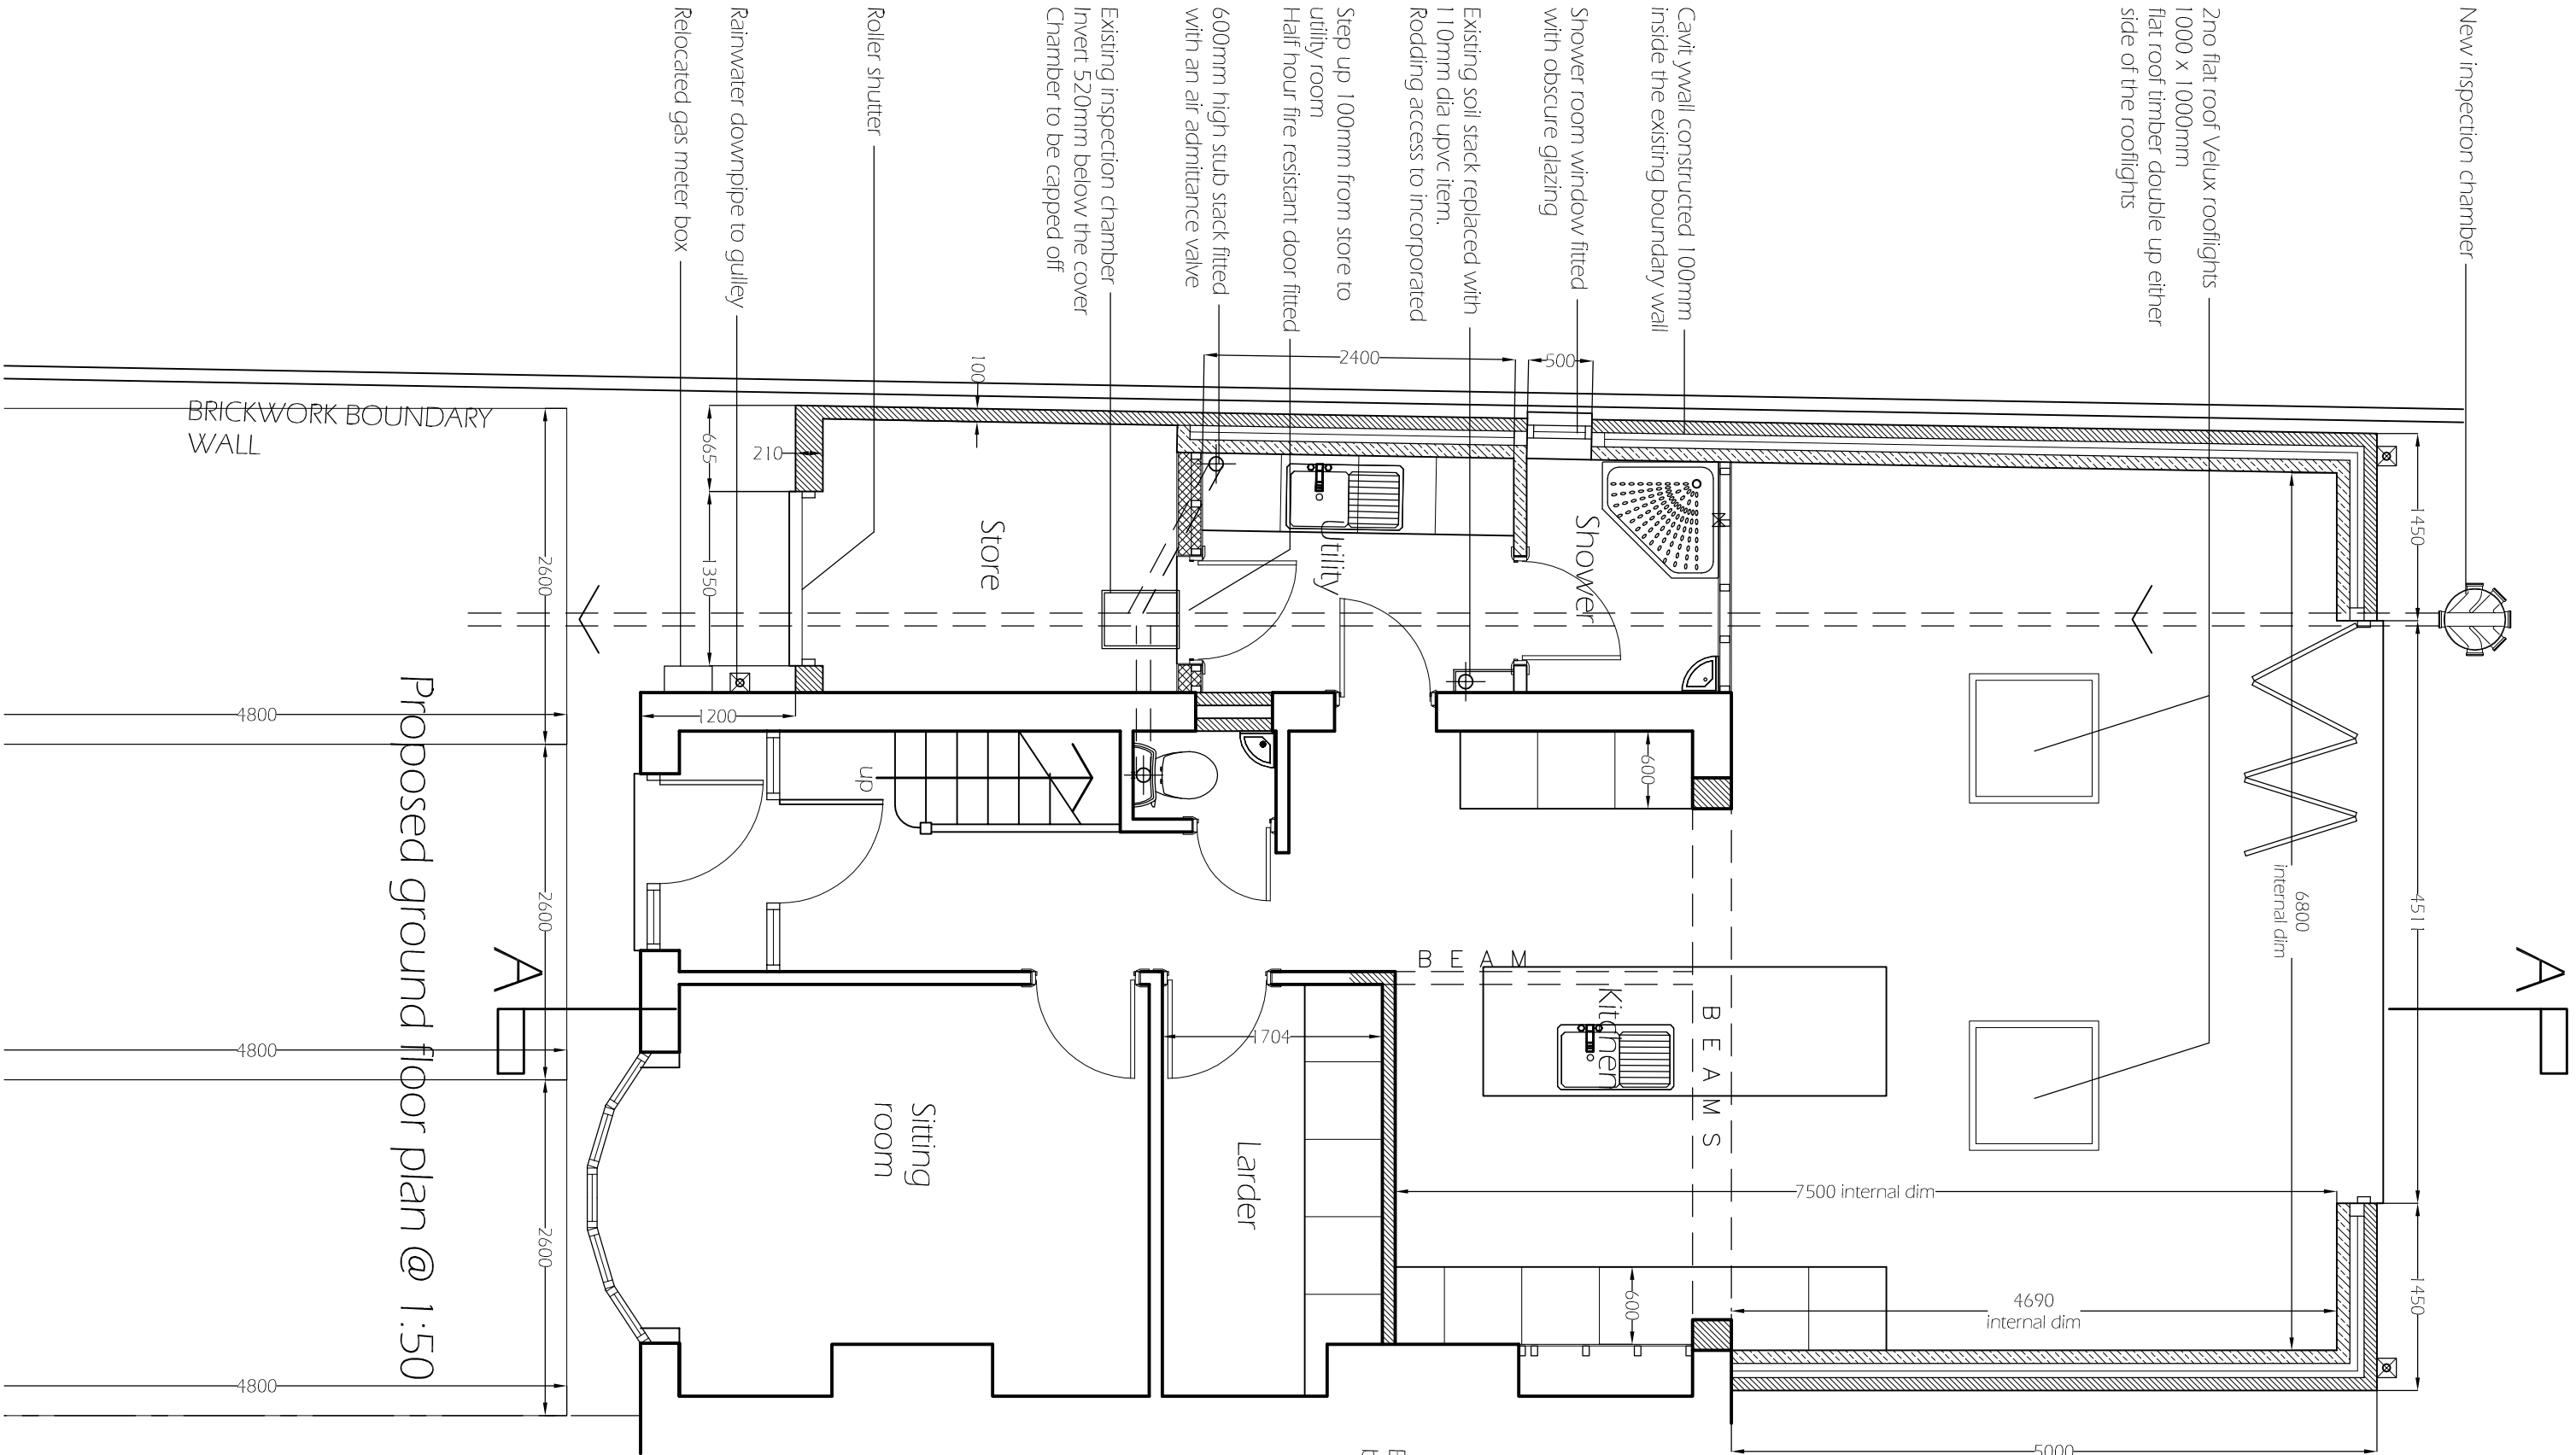

Proposed ground floor plan @ 1:50

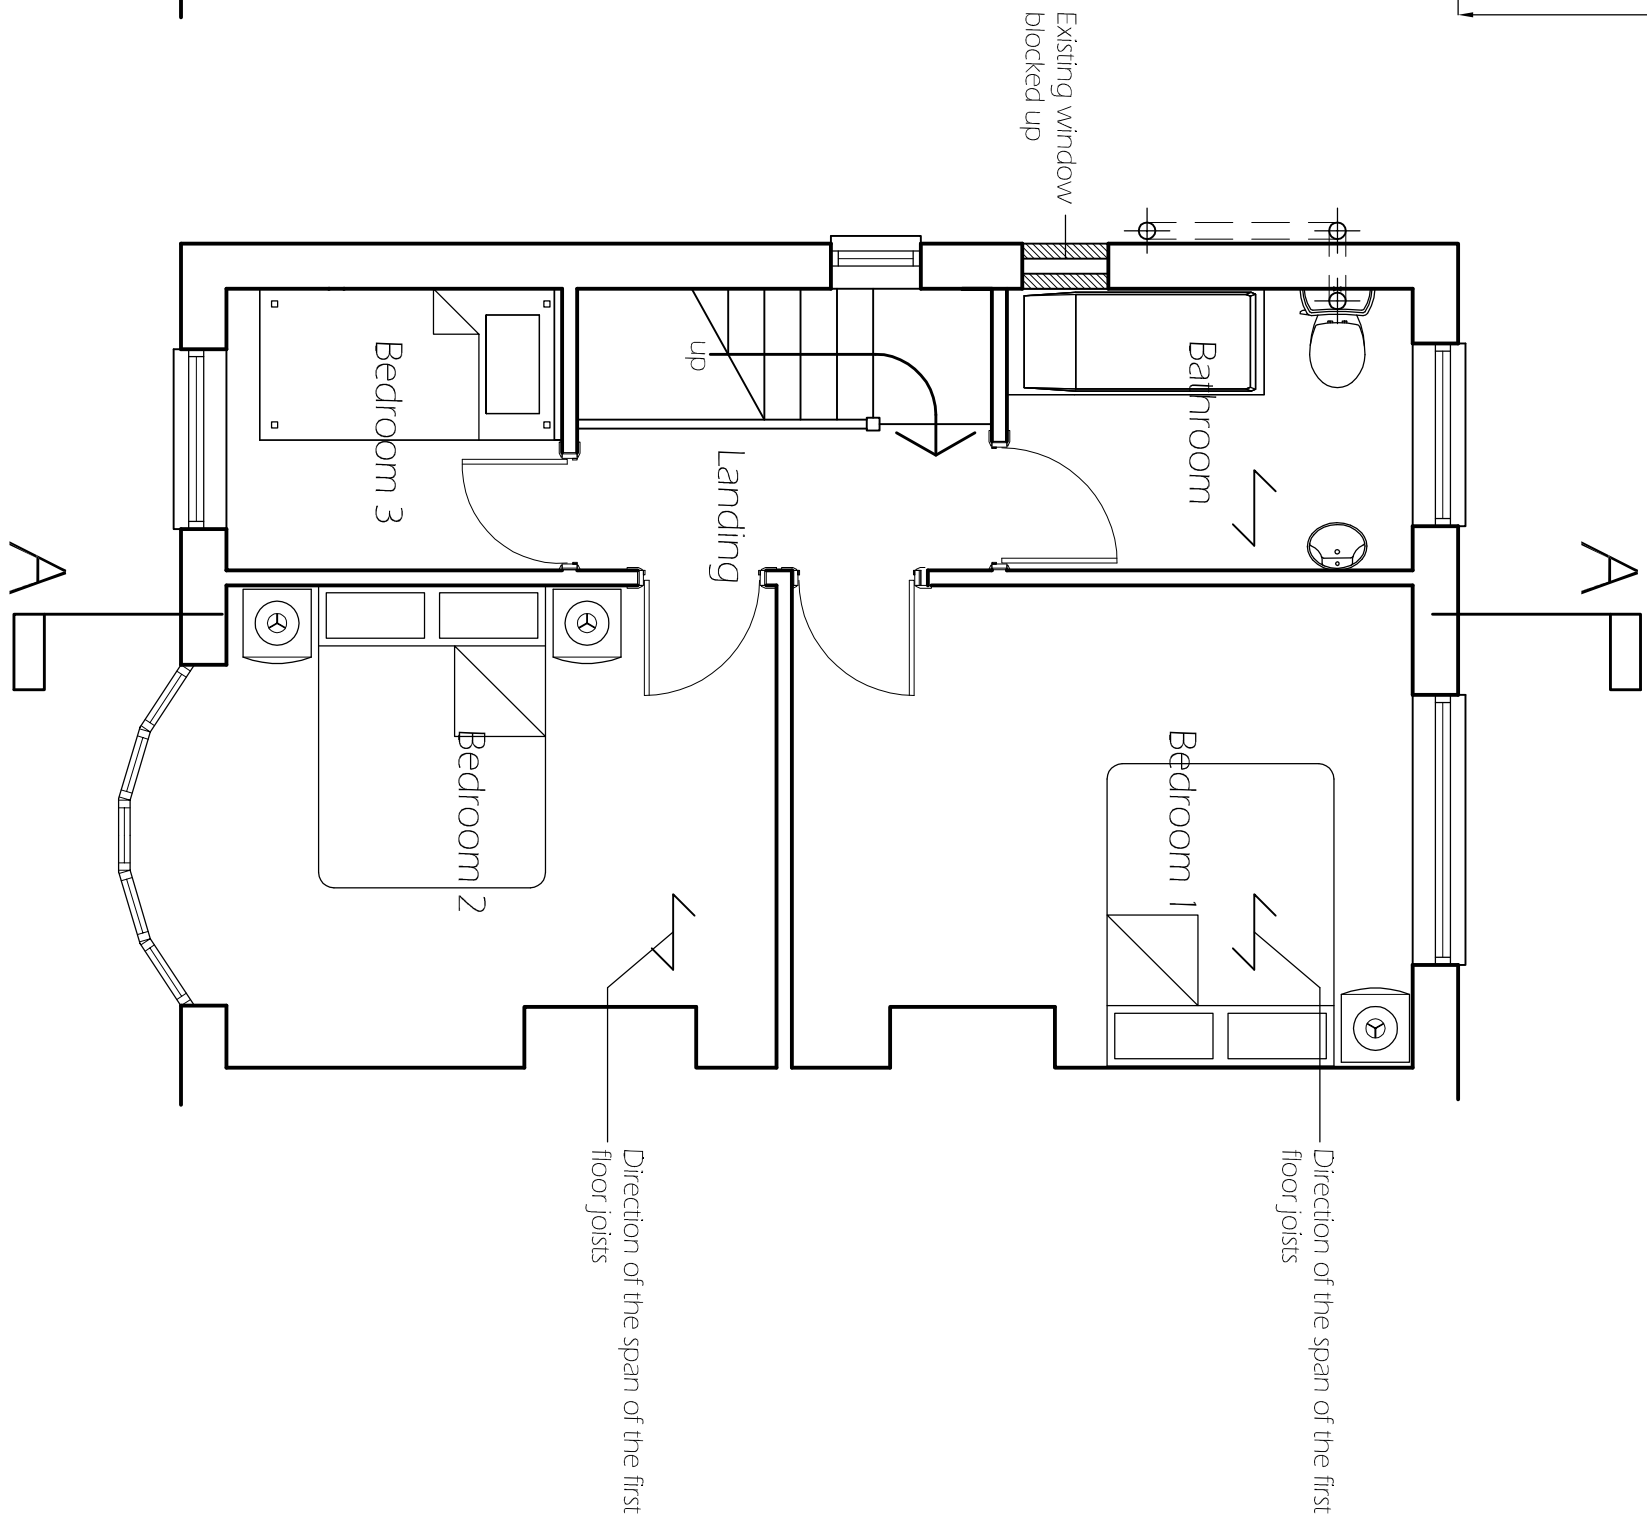

Proposed first floor plan @ 1:50

Client
Mr and Mrs B. Evans
Project
Proposed extension to no 10 Gelliger Road,
Trelewis, CF46 6DN

Date: April 2021
Scale: 1:50
Job No: 3040
Drawing No: 03

Revised: 03
Date: 03/04/21
Comments: 03

Penrose
architectural
services
44 High Street,
Porthgarn,
Blackwood,
NP12 3SZ.
Tel 01443 820 270
www.penrosewater.co.uk