


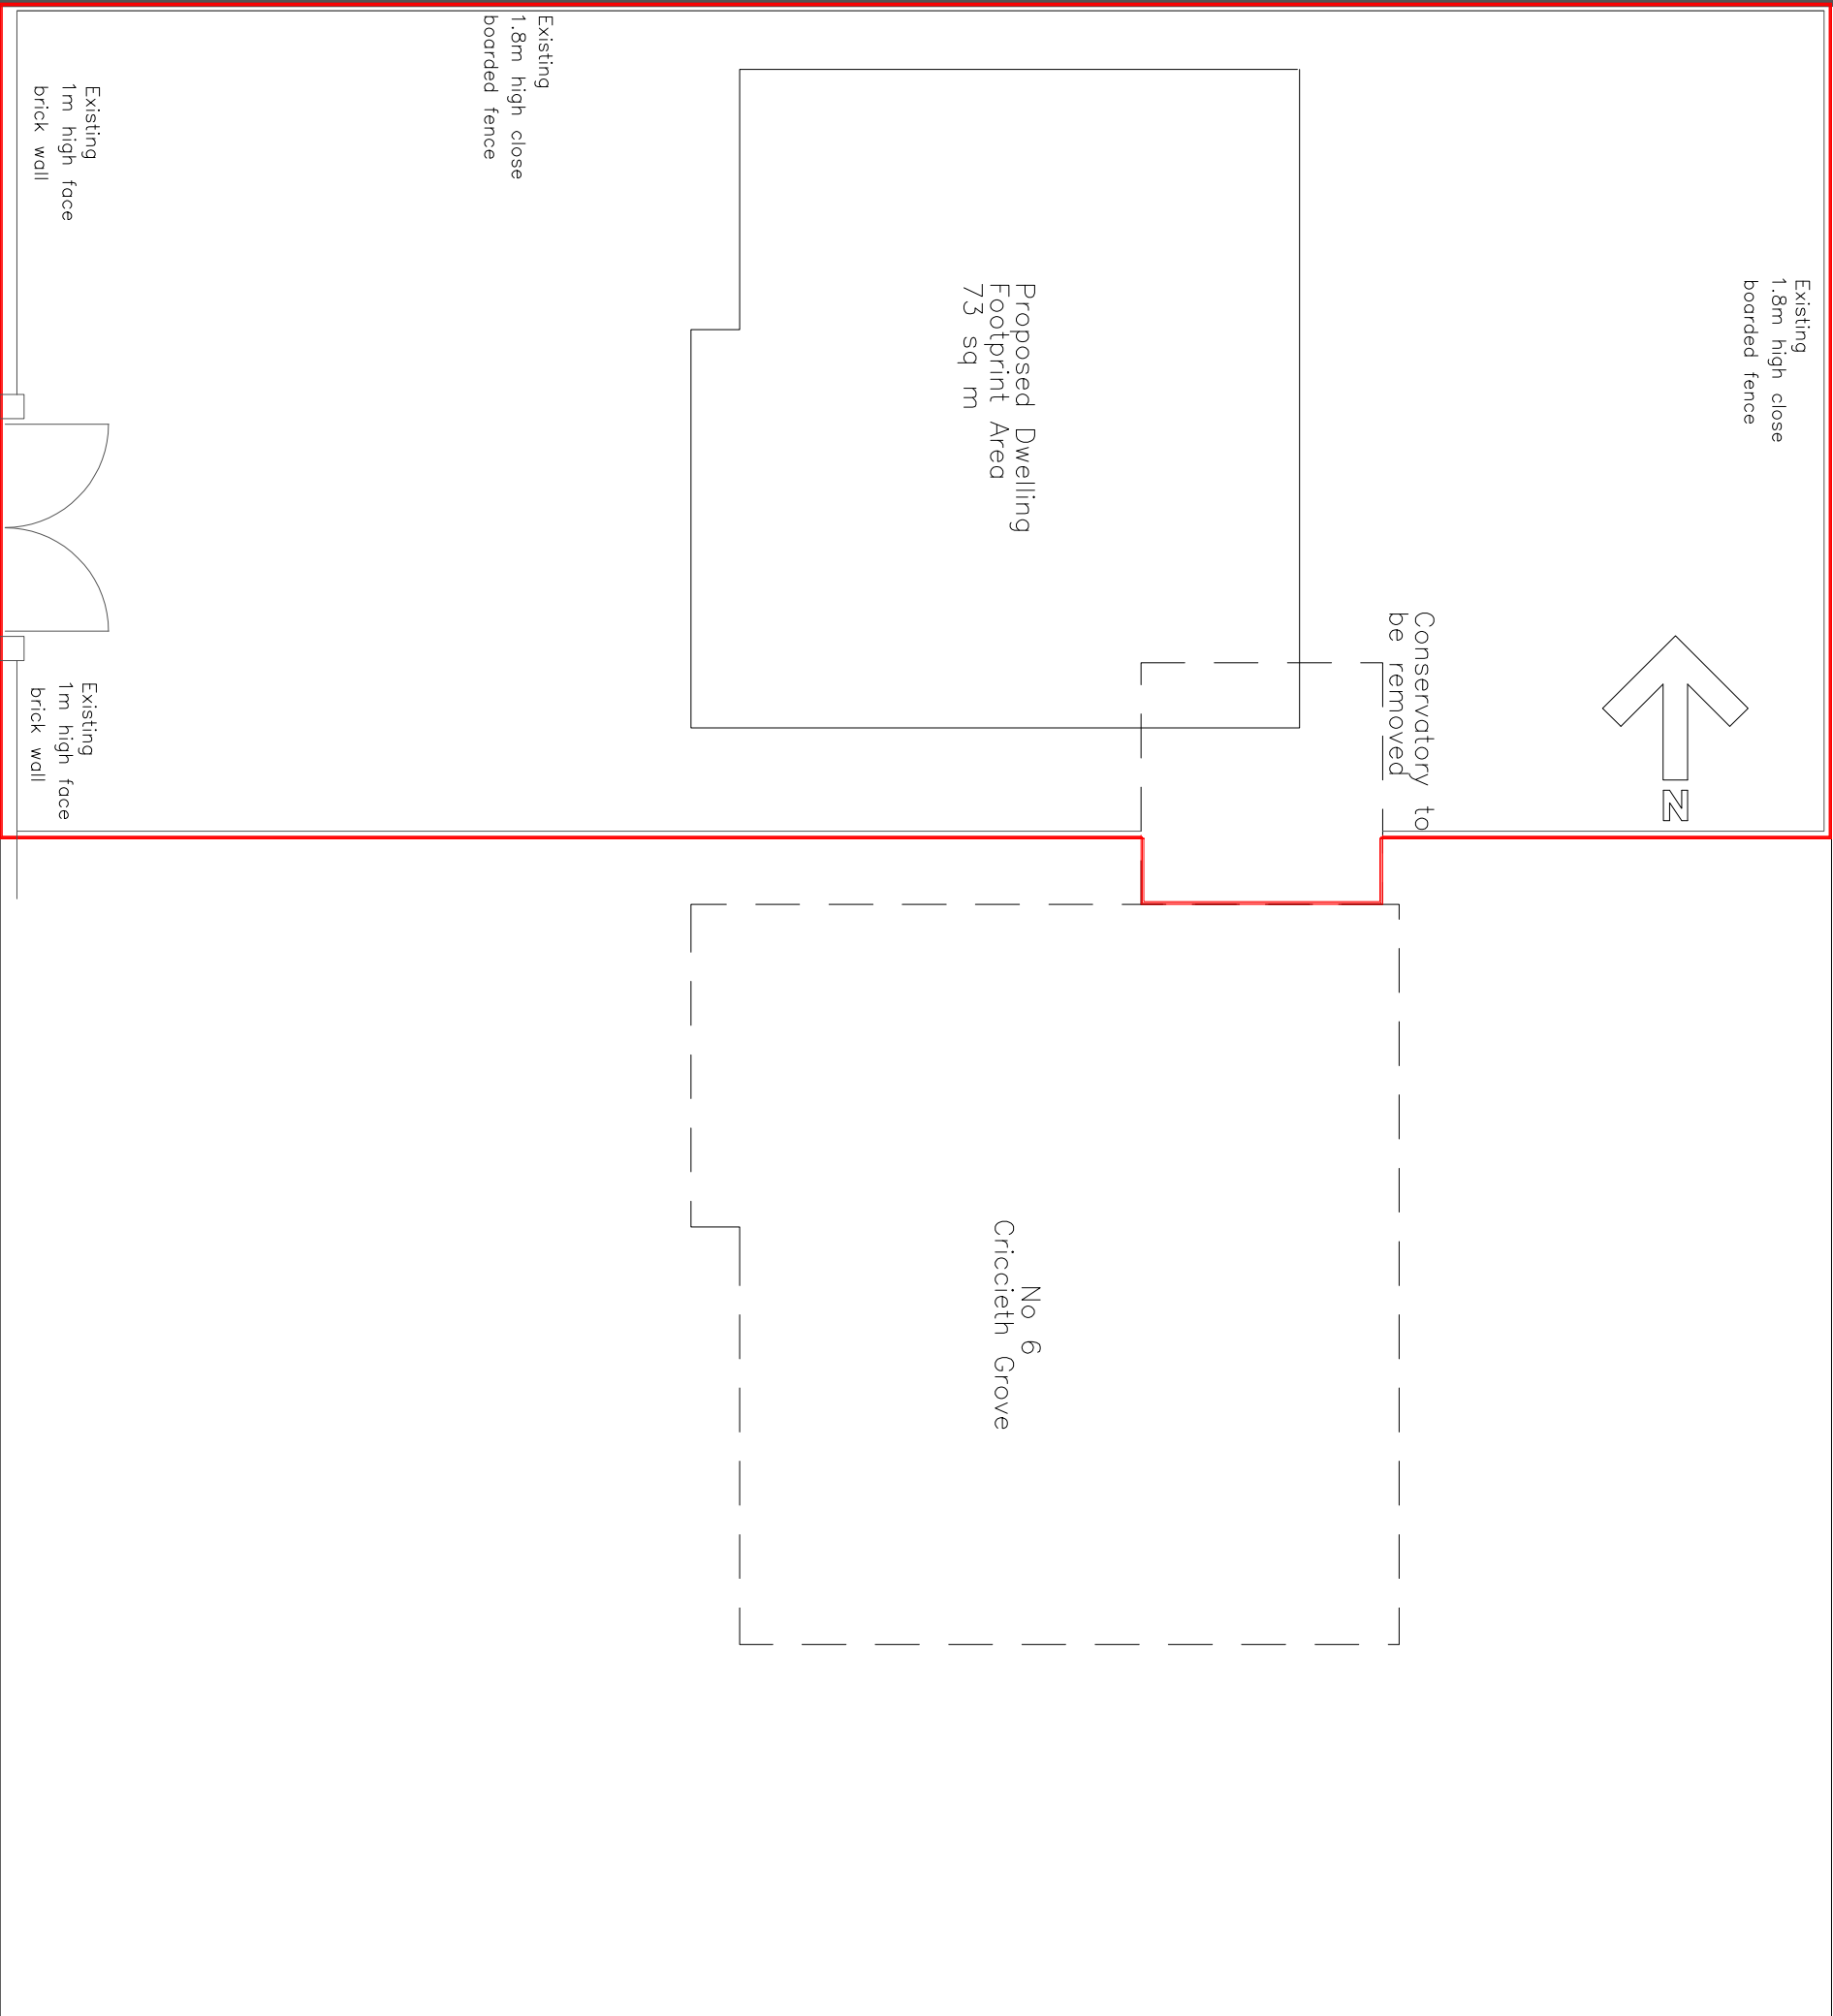

PROPOSED SITE PLAN

Utopia Design Architectural Services Building Planning Application Support Paul Thomas: BSc (Hons) Tel: 01685 559230 Mob: 07908 725065					
Issued Only for Purpose Indicated					
Drawing Status: FOR PLANNING PURPOSES ONLY					
Client	Phil Booth		Site Address	Land Adjacent to 6, Criccieth Grove Castle Park Merthyr Tydfil CF48 1JY	
Project	Proposed 4 Bedroom Detached Dwelling				
Drawn by PT	Date 22.06.2020	Date 22.06.2020	Approved	Date	
Title	Scale		1:100		
Proposed Plans		Paper	A2		
		Draw No	P & C CRIC 064		