


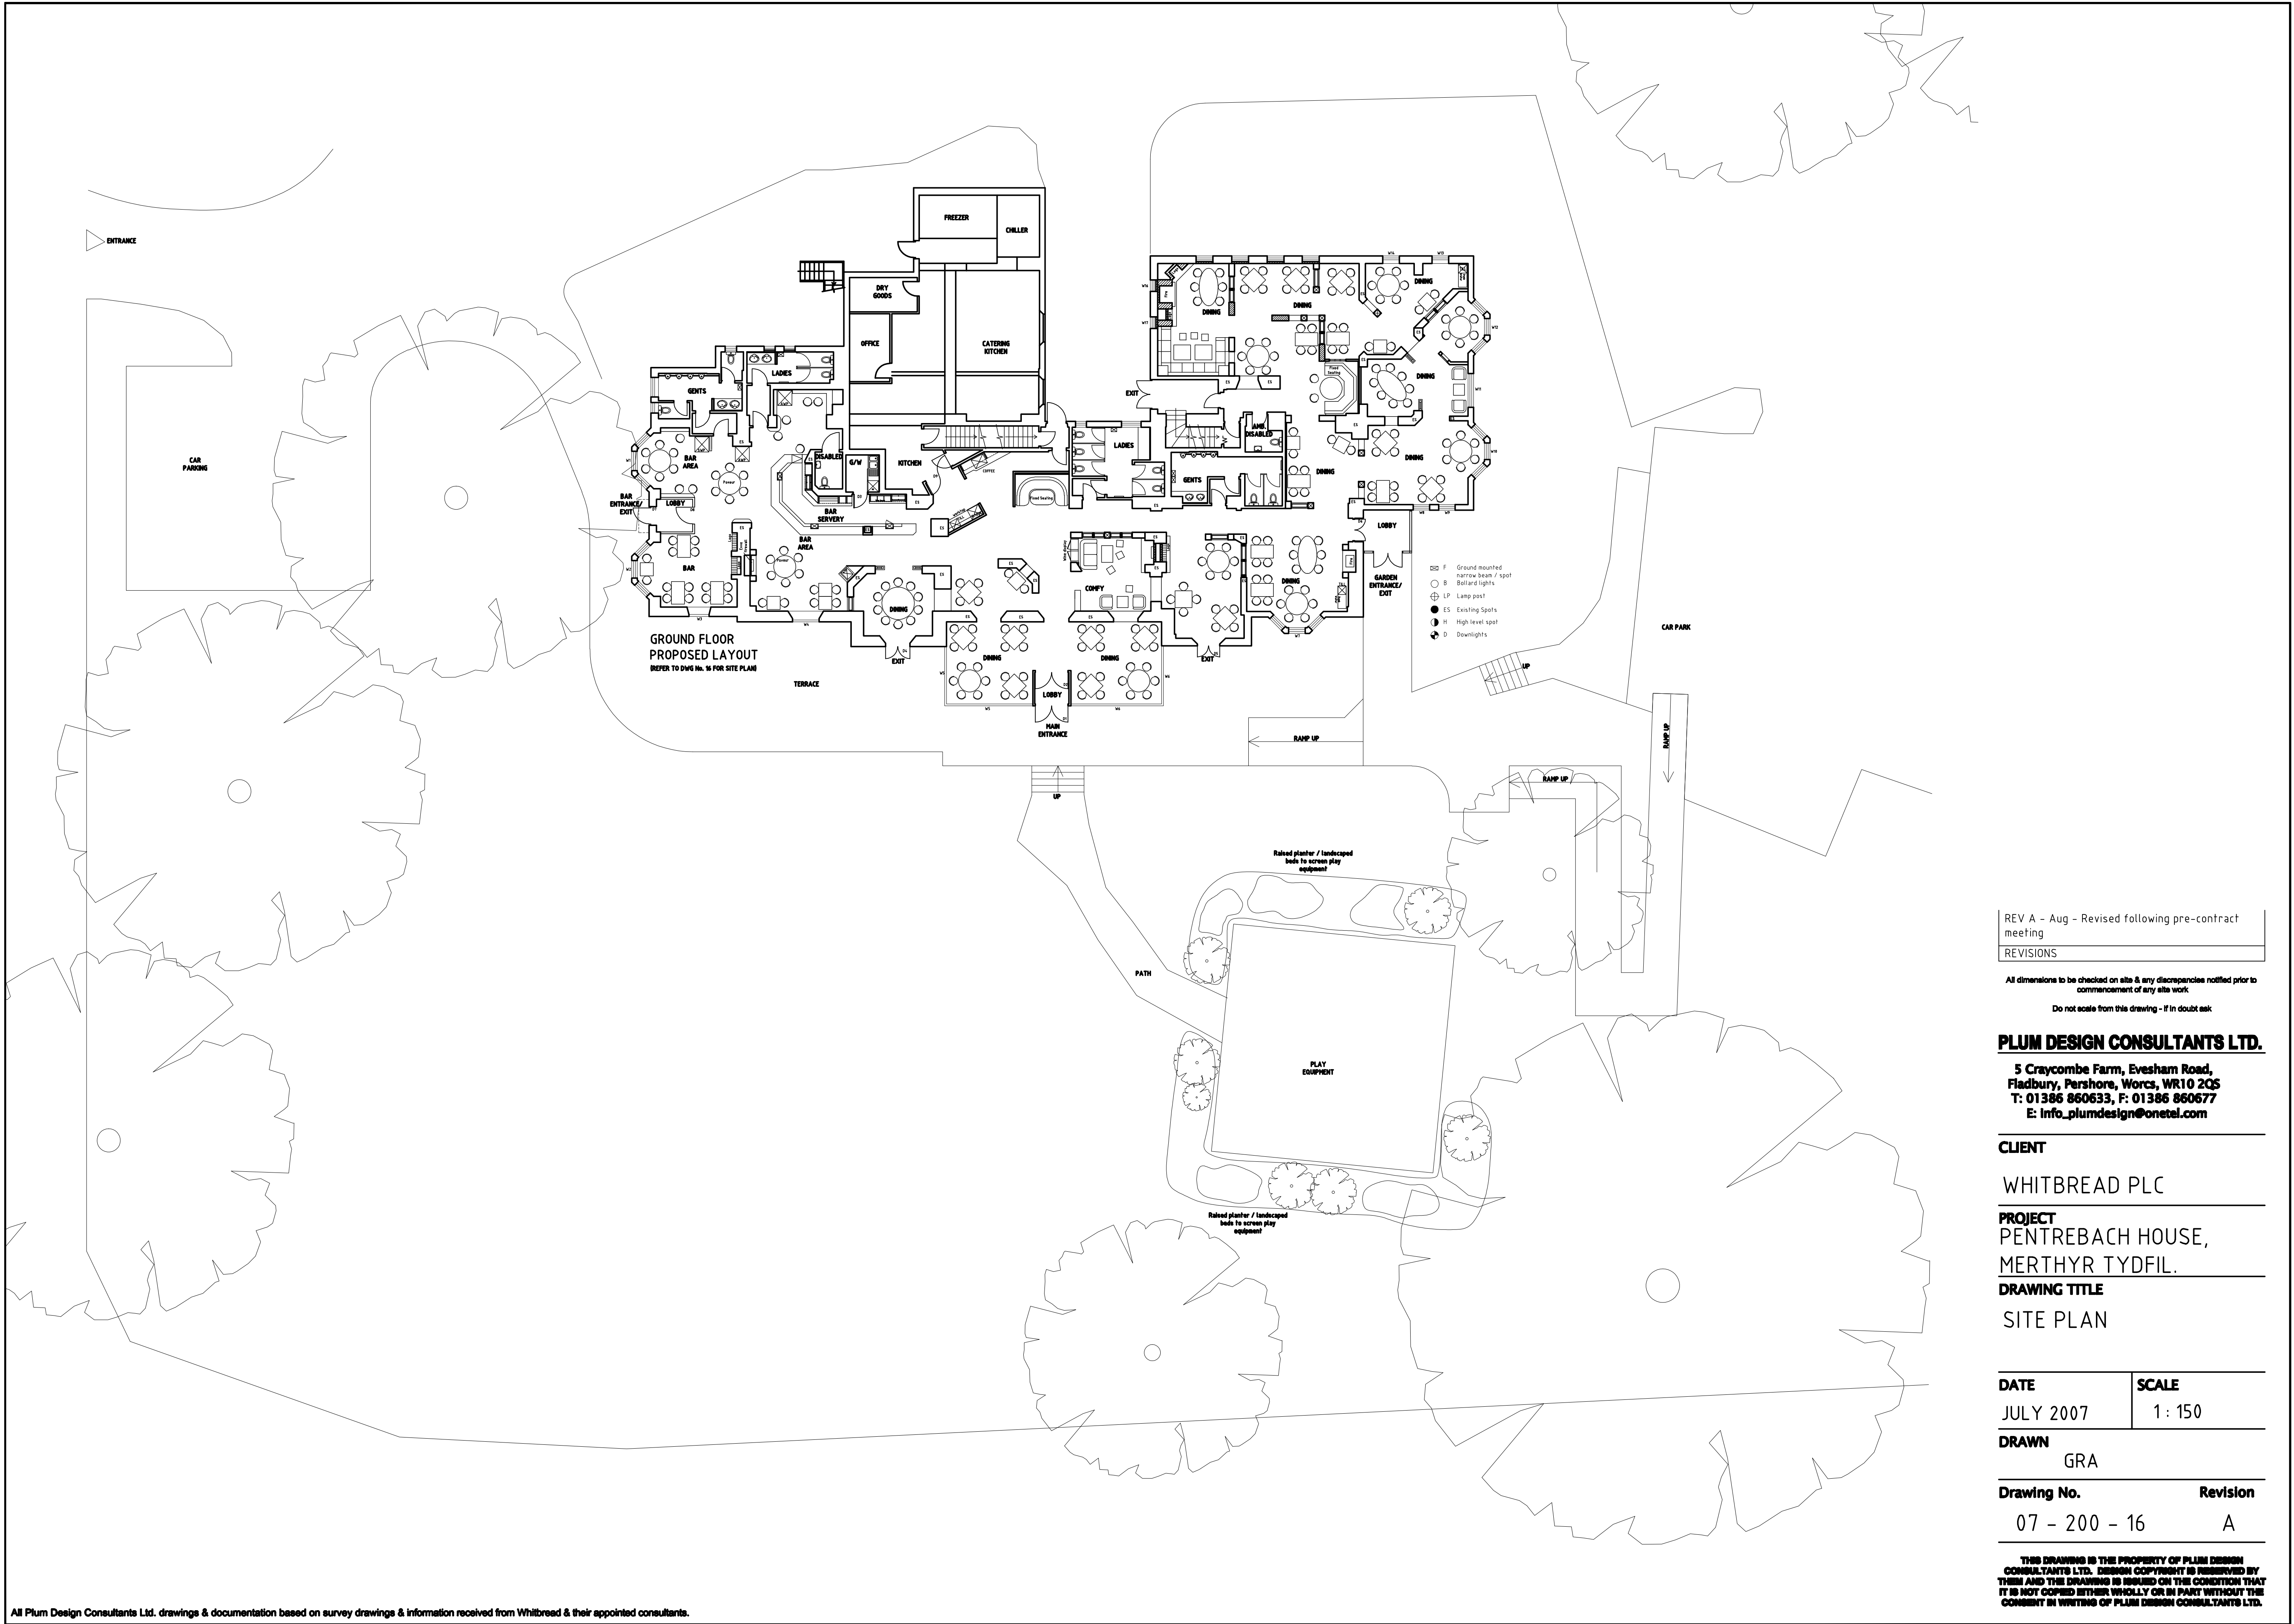

REV A - Aug - Revised following pre-contract meeting
REVISIONS

All dimensions to be checked on site & any discrepancies notified prior to commencement of any site work

Do not scale from this drawing - if in doubt ask

PLUM DESIGN CONSULTANTS LTD.

5 Craycombe Farm, Evesham Road,
Fladbury, Pershore, Worcs, WR10 2QS
T: 01386 860633, F: 01386 860677
E: info_plumdesign@onetel.com

CLIENT

WHITBREAD PLC

PROJECT

PENTREBACH HOUSE,
MERTHYR TYDFIL.

DRAWING TITLE

SITE PLAN

DATE	SCALE
JULY 2007	1 : 150
DRAWN	GRA
Drawing No.	Revision
07 - 200 - 16	A

THIS DRAWING IS THE PROPERTY OF PLUM DESIGN CONSULTANTS LTD. DESIGN COPYRIGHT IS RESERVED BY THEM AND THE DRAWING IS ISSUED ON THE CONDITION THAT IT IS NOT COPIED EITHER WHOLLY OR IN PART WITHOUT THE CONSENT IN WRITING OF PLUM DESIGN CONSULTANTS LTD.