


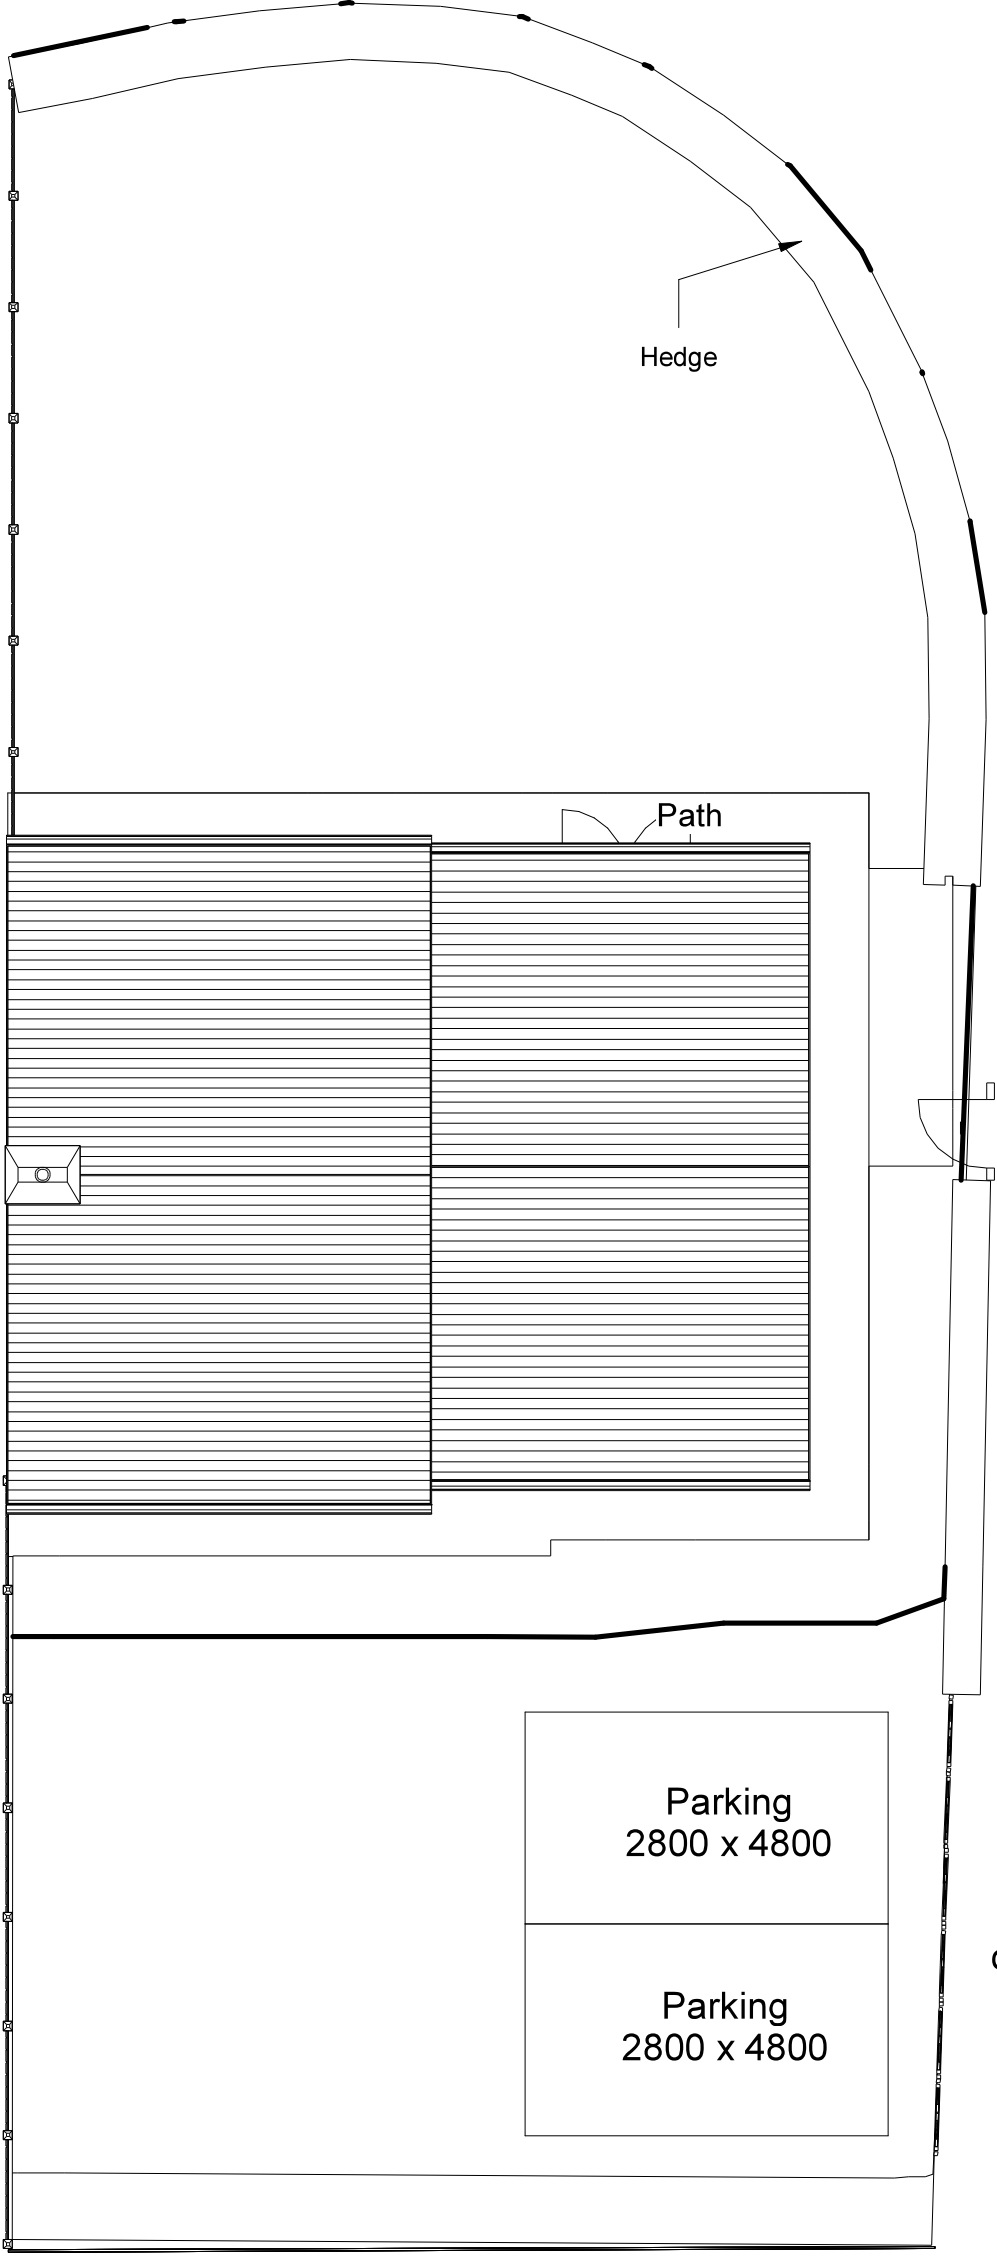

1 : 100
Site Proposed

Bifold gates
opening inward

INDIGO DESIGN (Part of 3dcadwales Ltd) 5 Ashlea Drive, Merthyr Tydfil, CF47 0NY Tele 01685 385746 Mob - 07940913216 Email: philip@3dcadwales.co.uk			
This Drawing is Copyright. Dimensions to be checked on site and not scaled from this drawing		PURPOSE OF ISSUE Planning Approval DRWAING NUMBER MD-05	
PROJECT		Single storey extension to side	
SHEET		Proposed Site Plan	
Address		10 Monmouth drive, Castle Park, Merthyr Tydfil CF48 1JA	
Checked by	Drawn by	Scale (@ A3)	
JH	PH	1 : 100	
Rev No	Description		Date
1	Issue Date		18/01/2022