


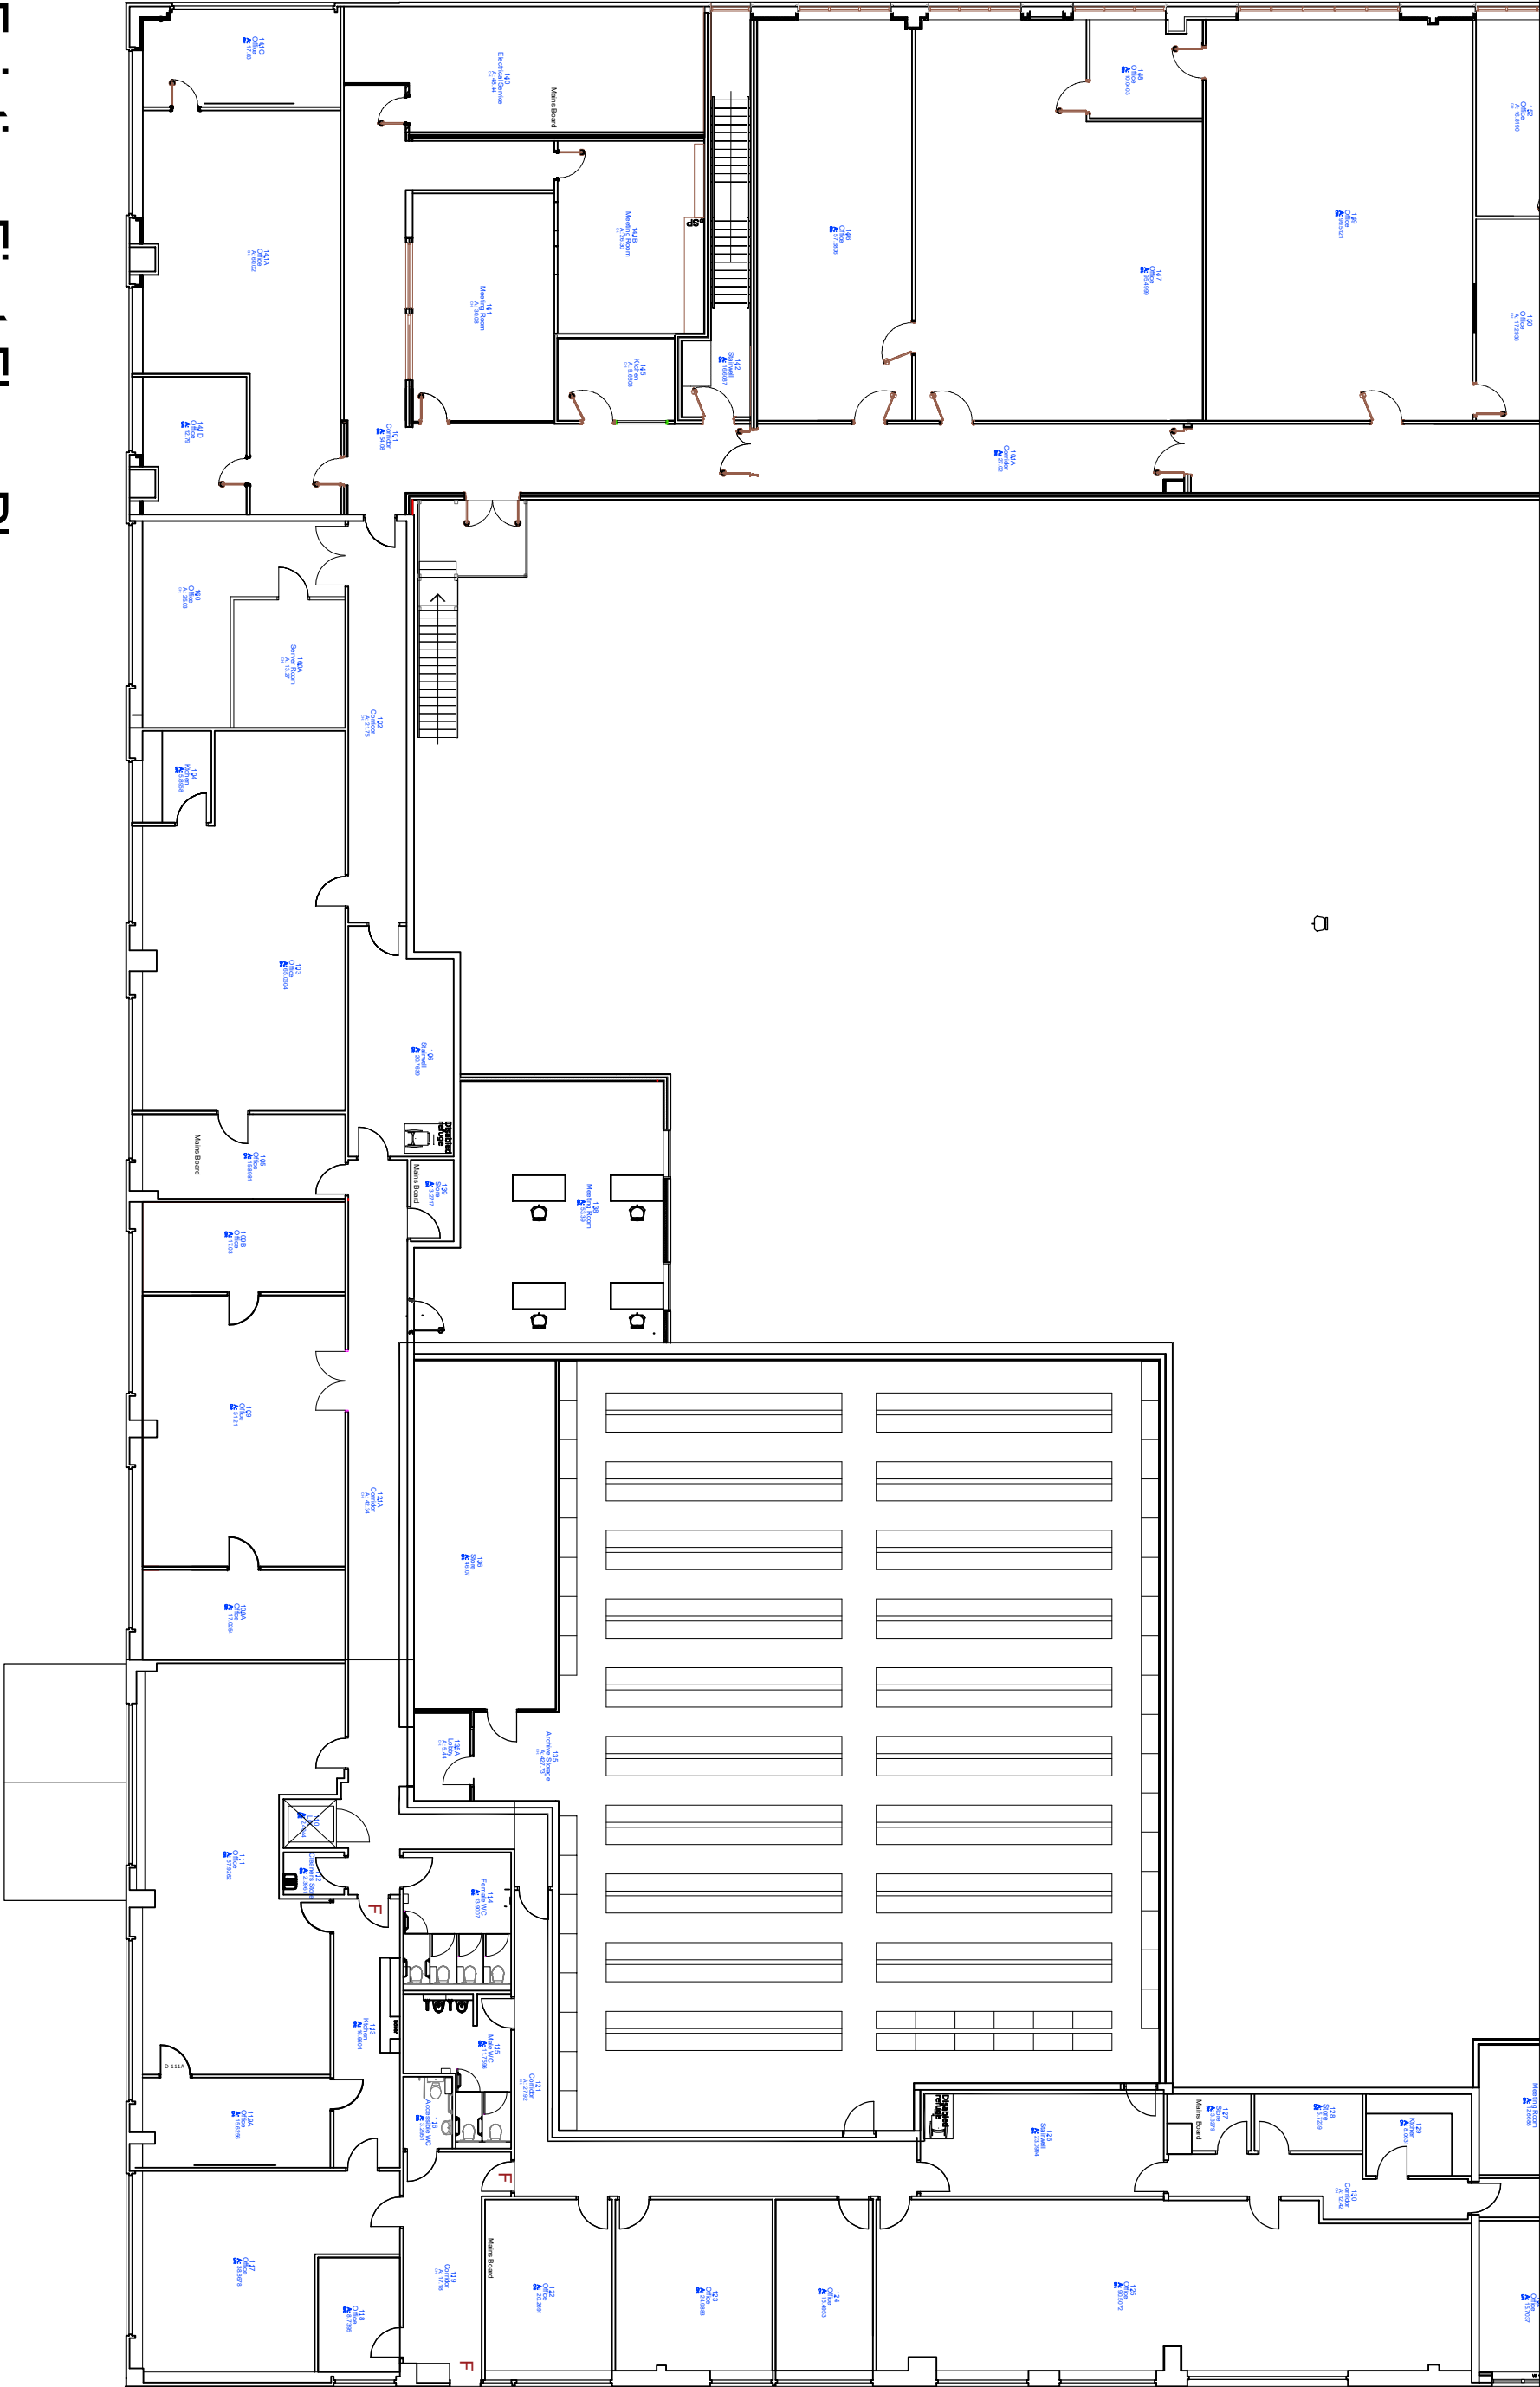

Existing First Floor Plan

Drawn	AR	Ch	-	Unit 5 Triangle Business Park Pentrebach Merthyr Tydfil CF48 4TQ	TITLE Existing First Floor Plan Unit 5, Triangle Business Park Merthyr Tydfil
Scale	A3@1:200	Stage	PLANNING		
DRAWING NO.	2023-101; 001P	Design	AR	Date	JULY23



Cyngor Bwrdeistref Sirol
MERTHYR TYDFIL
County Borough Council