




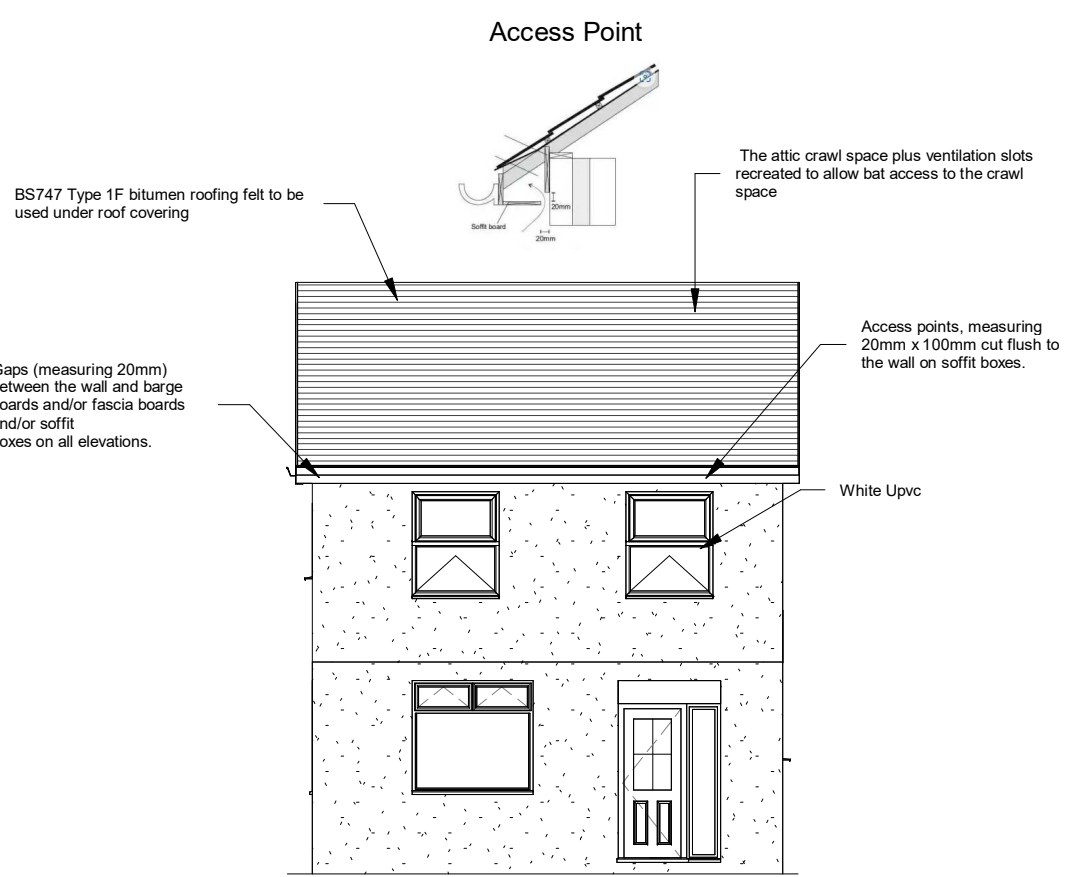


1 Proposed Front Elevation
1 : 100

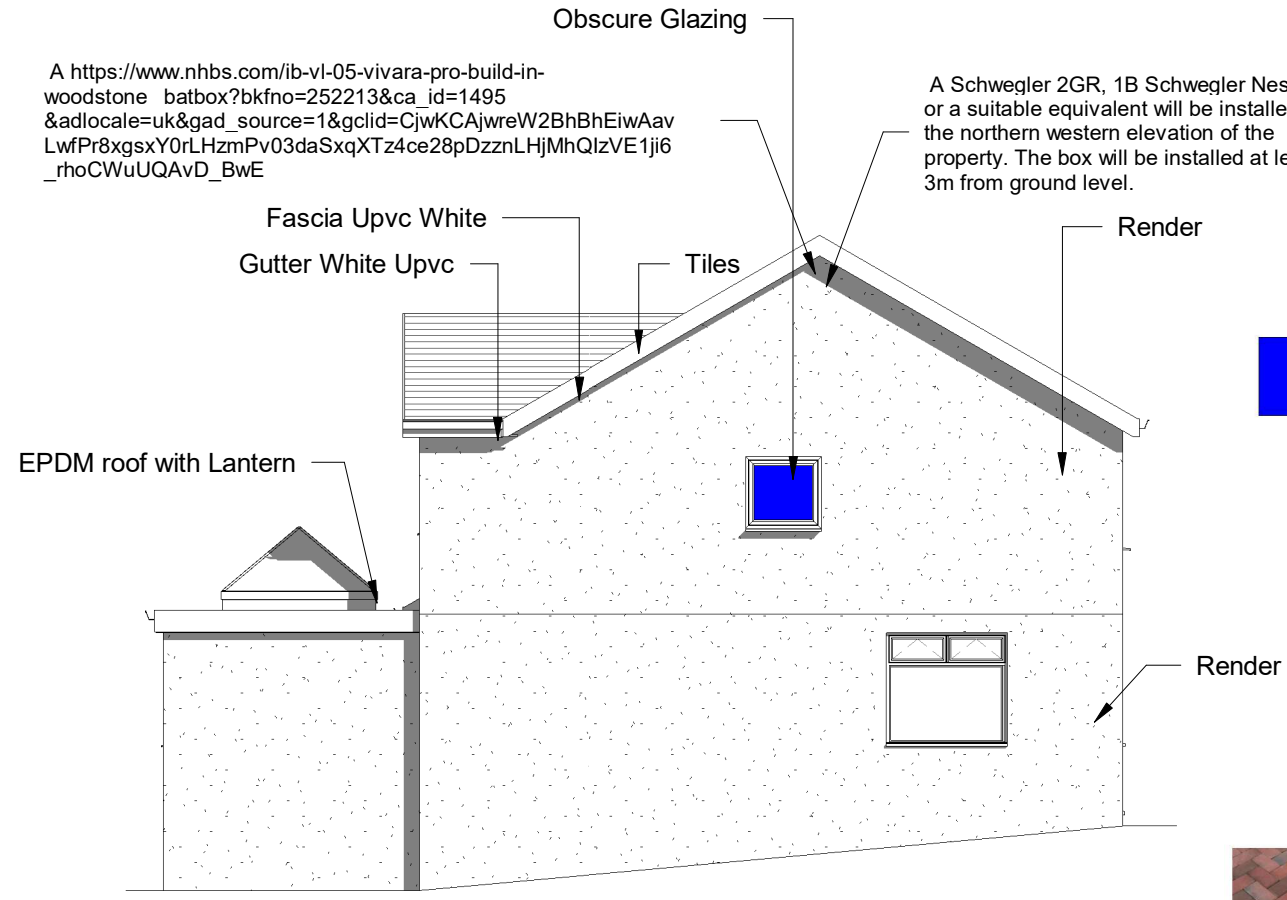


3 Proposed Side 1 Elevation
1 : 100

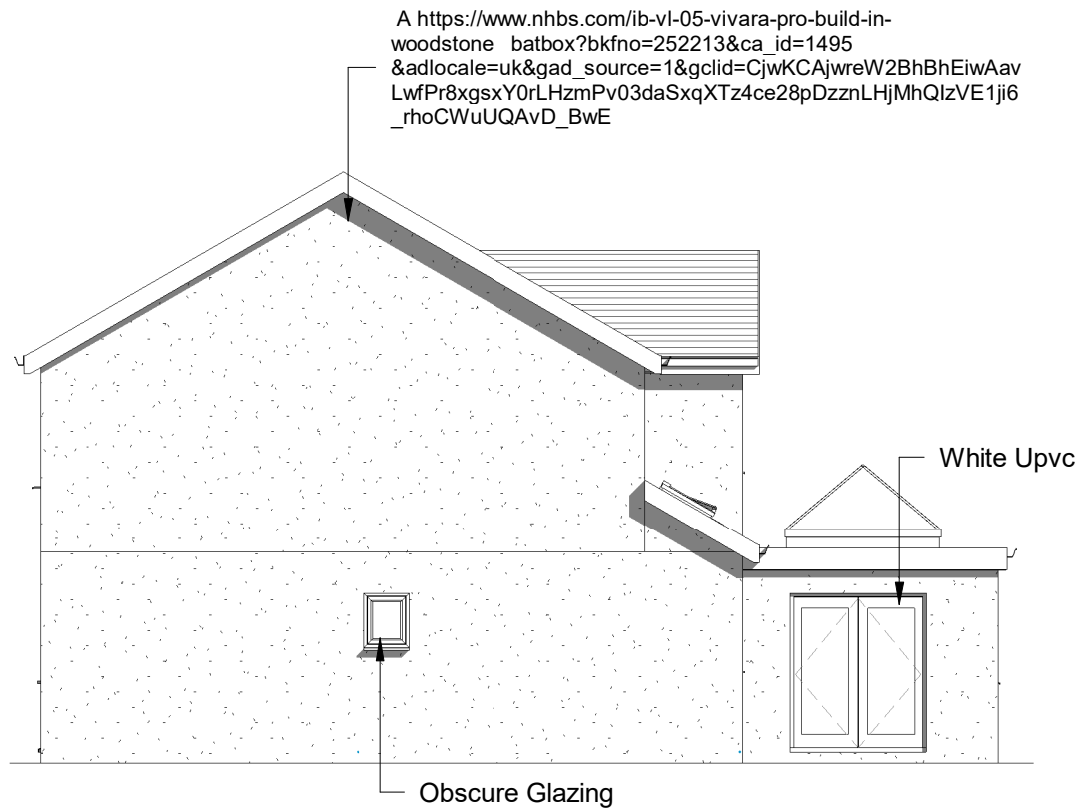

4 Proposed Side 2 Elevation
1 : 100

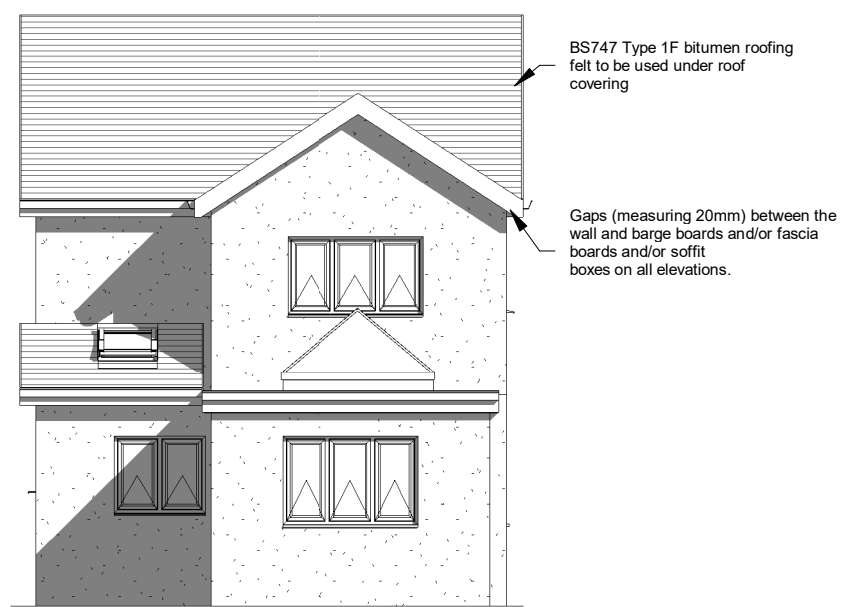

2 Proposed Rear Elevation
1 : 100

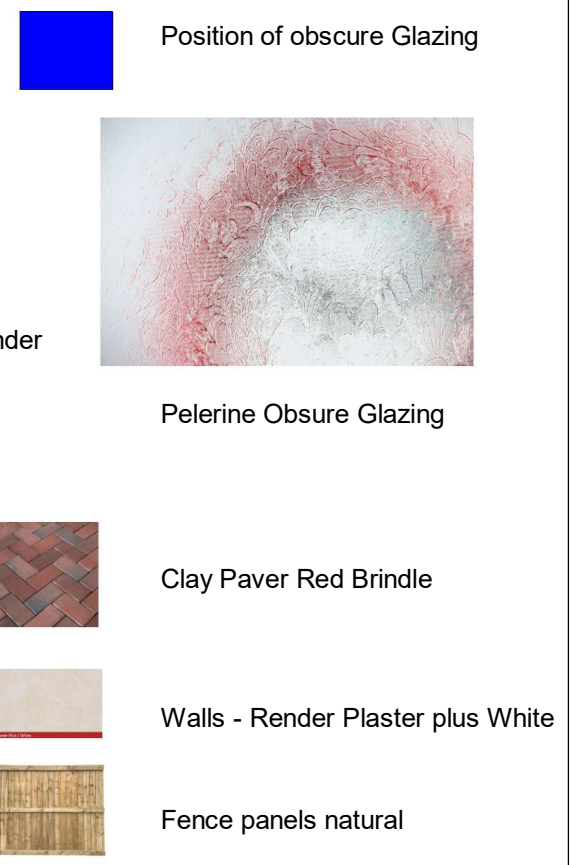

INDIGO DESIGN (Part of 3dcadwales Ltd) 5 Ashlea Drive, Merthyr Tydfil, CF47 0NY Tele 01685 385746 Mob - 07940913216 Email: philip@3dcadwales.co.uk		
This Drawing is Copyright, Dimensions to be checked on site and not scaled from this drawing		 Indigo 3d Design
PURPOSE OF ISSUE		DRAWING NUMBER
Planning Approval		ST-05
PROJECT		
Single storey extension to side		
SHEET		
Proposed Elevations		
Address: Sardis Congregational Chapel, Station Terrace, Bedlinog, CF46 6TT		
Checked by		Drawn by
JH		PH
		Scale (@ A3)
		1 : 100
Rev No	Description	Date
B	Finishes amended	26/10/2023
C	Cladding changed to render	01/11/2023
D	Ecology enhancements	27/11/2024
E	Front Window & door amended	07/03/2025
F	Bat box relocated and light amended	02/04/2025


6 No wall mounted downlight to positions marked on plan linked to PIR Sensors to be set a 2.1m high

All lights to be fitted with GU10 bulbs which are 2700K Homelight option only



Dark Zones

The external lighting scheme has been designed to minimise impact on the natural environment and is restricted to car parking, entrance door/ and rear patio.
Each of the fittings will be on light sensor and timer to limit time of illumination.

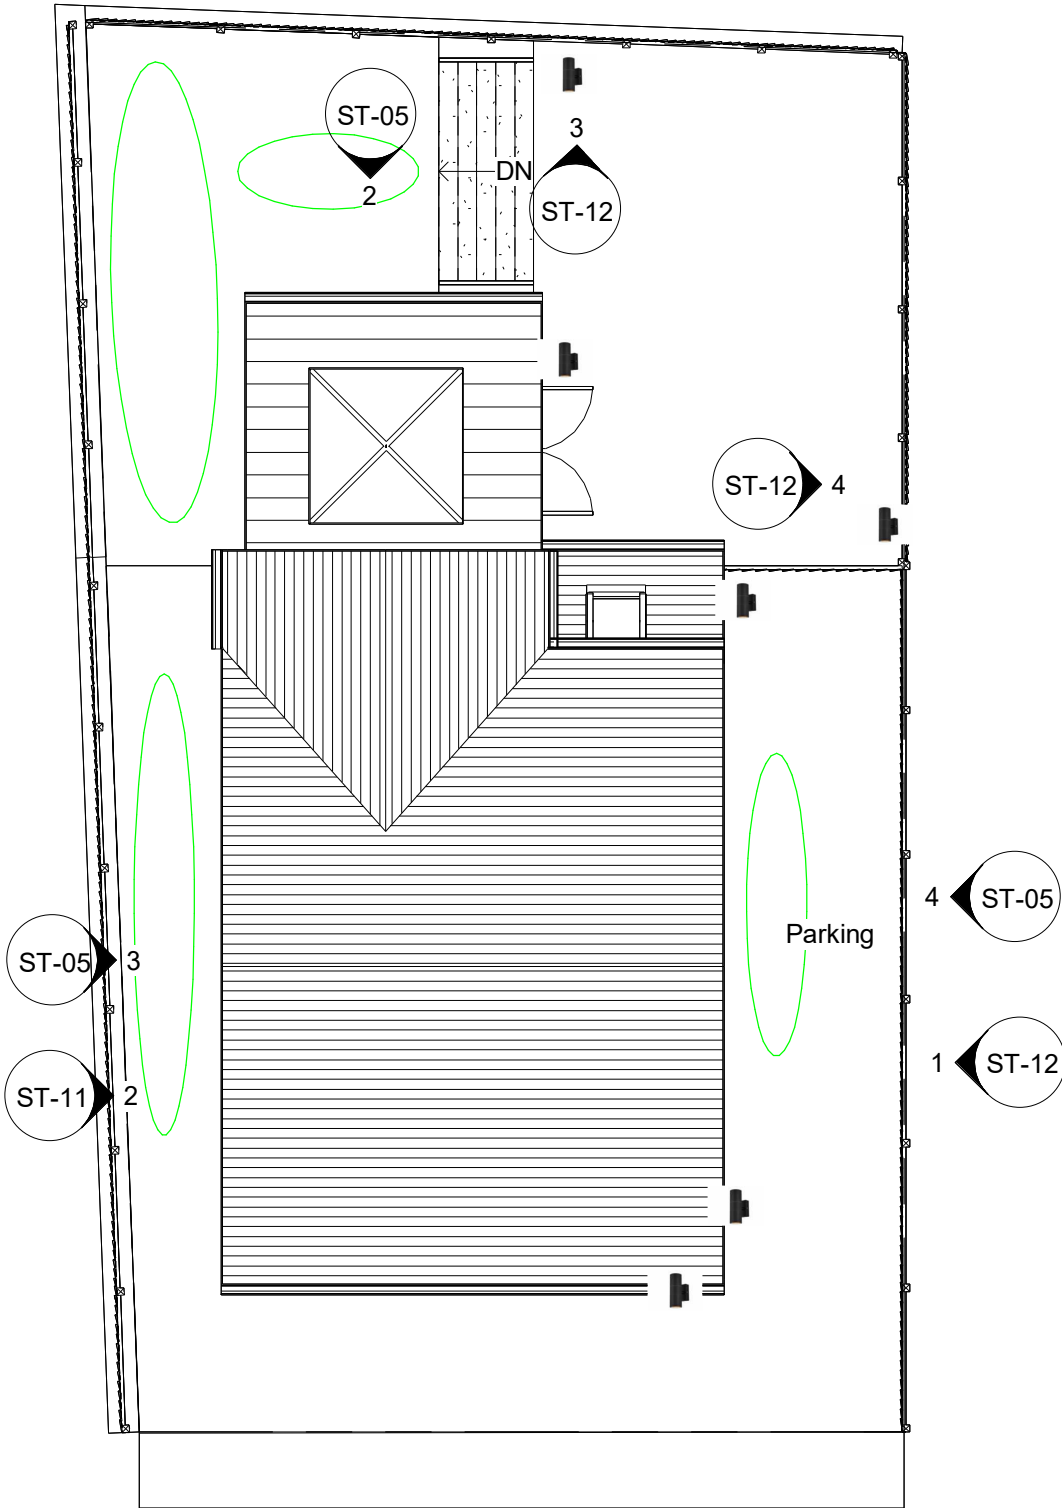

1 Proposed Site Lighting
1 : 100
ST-05

2
ST-12

INDIGO DESIGN (Part of 3dcadwales Ltd) 5 Ashlea Drive,
Merthyr Tydfil, CF47 0NY Tele 01685 385746 Mob -
07940913216 Email: philip@3dcadwales.co.uk

This Drawing is Copyright,
Dimensions to be checked
on site and not scaled from
this drawing



PURPOSE OF ISSUE
Planning Approval

DRWAING NUMBER
ST-10

PROJECT
Single storey extension to side

SHEET
External Lighting Plan


Address: Sardis Congregational Chapel, Station
Terrace, Bedlinog, CF46 6TT

Checked by
JH


Drawn by
PH

Scale (@ A3)
1 : 100


Rev No	Description	Date
A	Issue	15/09/2023
B	Bat box relocated and light amended	02/04/2025

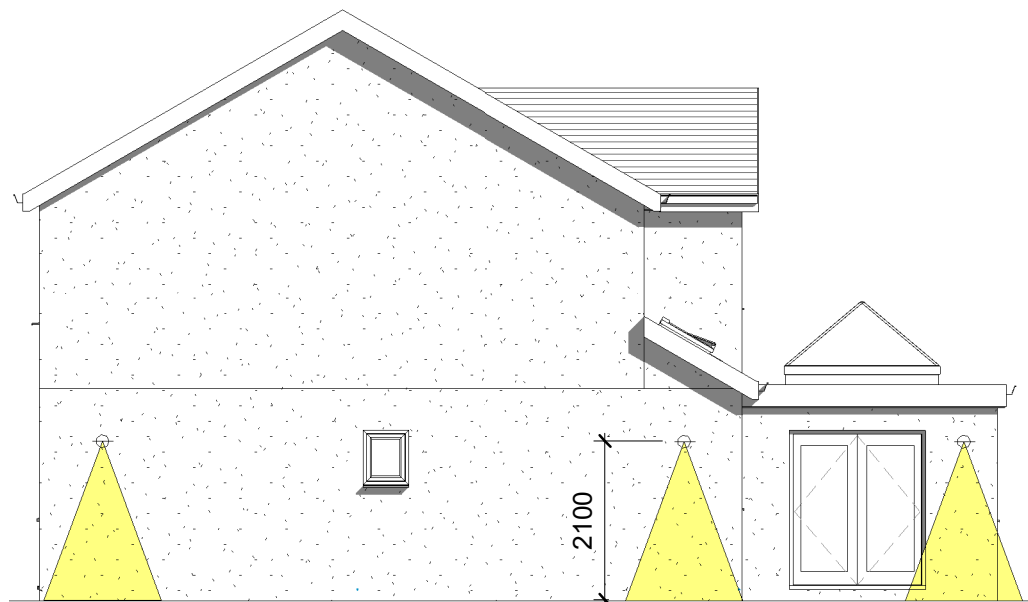


1 Proposed Side 2 Elevation Lighting
1 : 100

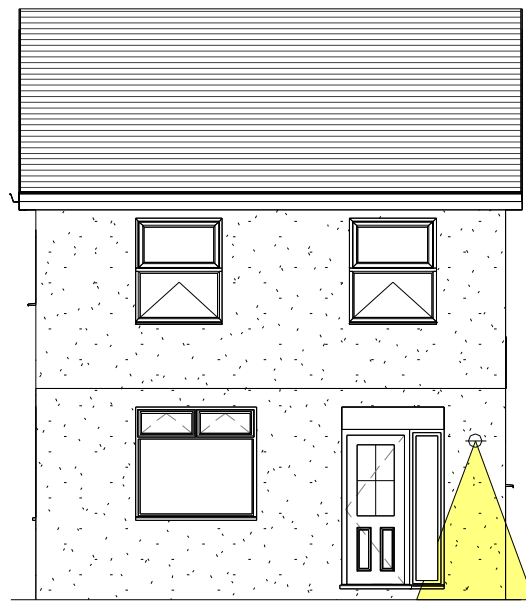

2 Proposed Front Elevation Lighting
1 : 100

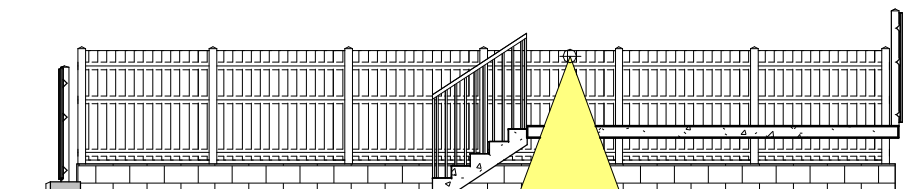

3 Proposed North Fence Elevation Lighting
1 : 100

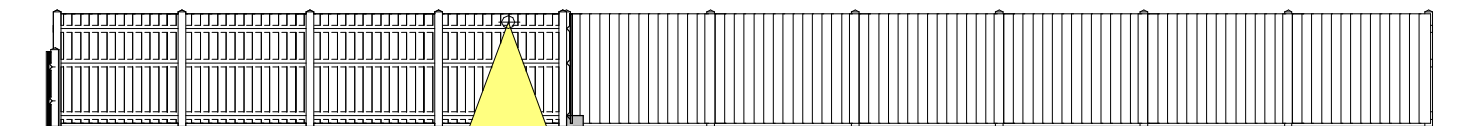

4 Proposed West Fence Elevation Lighting
1 : 100

INDIGO DESIGN (Part of 3dcadwales Ltd) 5 Ashlea Drive,
Merthyr Tydfil, CF47 0NY Tele 01685 385746 Mob -
07940913216 Email: philip@3dcadwales.co.uk

This Drawing is Copyright,
Dimensions to be checked
on site and not scaled from
this drawing



PURPOSE OF ISSUE	DRWAING NUMBER
Planning Approval	ST-12

PROJECT
Single storey extension to side

SHEET
External Lighting Elevations

Address:	Sardis Congregational Chapel, Station Terrace, Bedlinog, CF46 6TT
----------	--

Checked by	Drawn by	Scale (@ A3)
JH	PH	1 : 100

Rev No	Description	Date
A	Bat box relocated and light amended	02/04/2025