


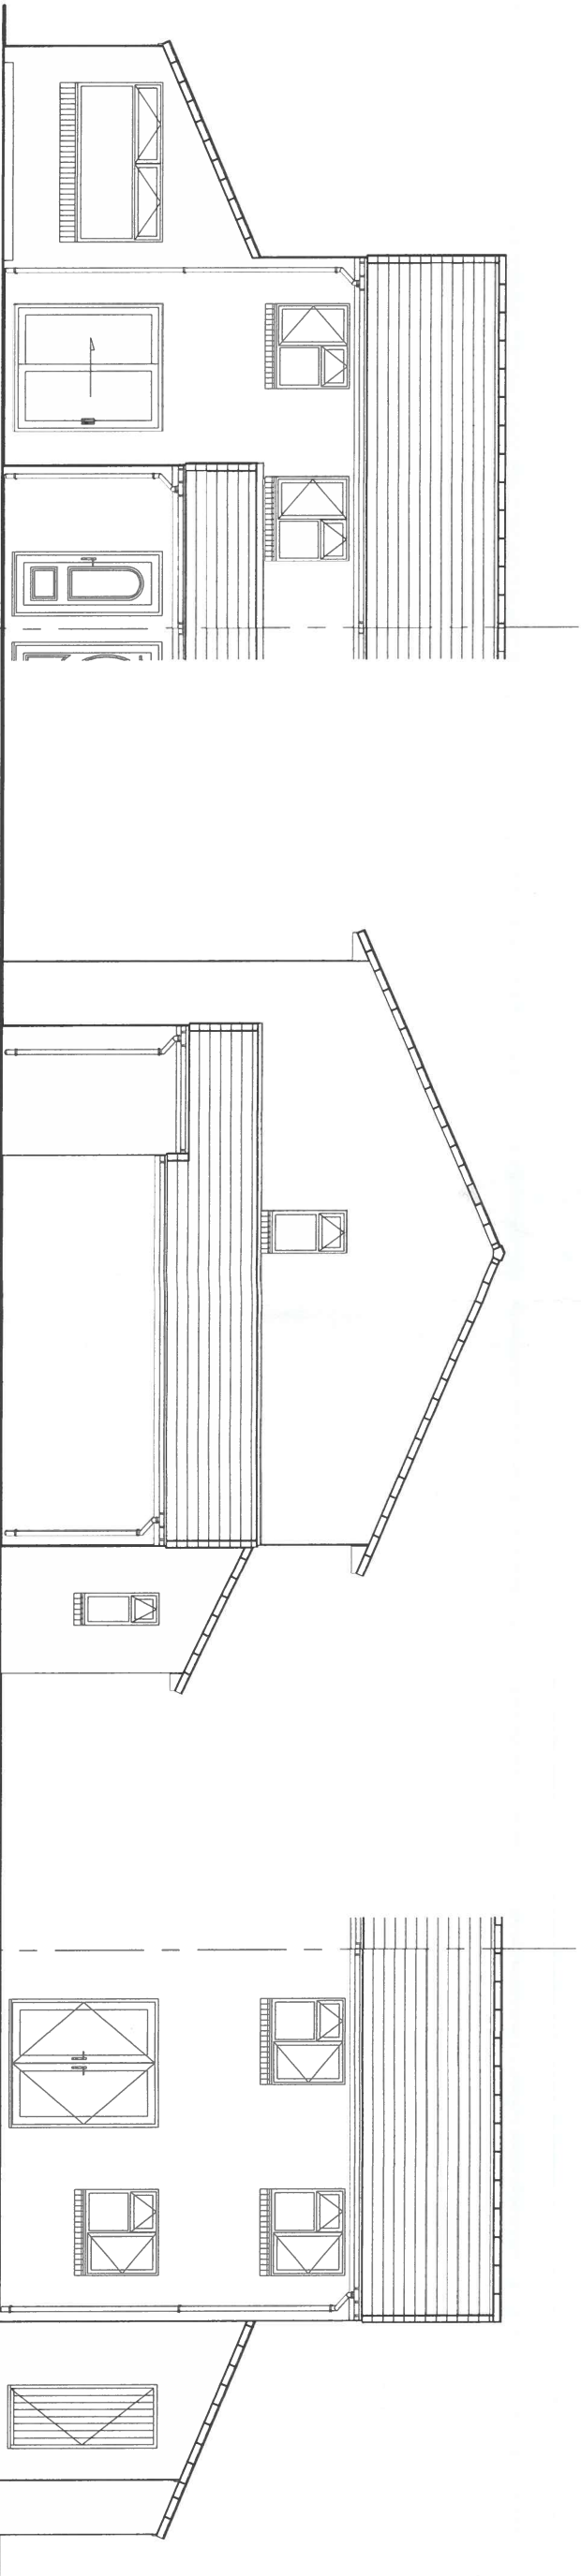

Existing Front Elevation

Existing Side Elevation

Existing Rear Elevation

Date:	Revisions:	Ref:
	A	
	B	
	C	
	D	

Mr. G. Jenkins,
1 Charlotte Gardens,
Dowlais,
Merthyr Tydfil,
CF48 3LJ

Project:
Proposed Side Conservatory

D/No: CN-07-1281591/01 Date: July '22

Drawn by: Richard Thomas
e-mail: richard.thomas@leekes.co.uk
mobile: 07870 315942

Scale: 1:100	Paper Size: A3	Doc Ref:
		Rev

Customer Approval Drawings:
I / we hereby approve these plans and authorize Leekes Ltd to proceed with the contract as detailed:

Customer Approval:

Date:


NB: If drawing has been rec'd by e-mail, then please confirm by return **Quoting Drawing & Issue Nos:** as shown above stating acceptance of plans proposed.

Leekes
You're home

Registered Head Office
Leekes Ltd
Mwyndy Business Park
Pontyclun
Rhonda Cynon Taff
CF72 8XU
Tel: 0845 050 8240
www.leekes.co.uk


Copyright Drawing **NOT** to be re-produced without written permission from: Leekes Ltd.
Company Reg No: 563751

Copies to: Builders, Installers, Main File.
NB: **DO NOT** Scale from drawings for setting out or manufacture.
Any discrepancies to be notified as soon as possible.

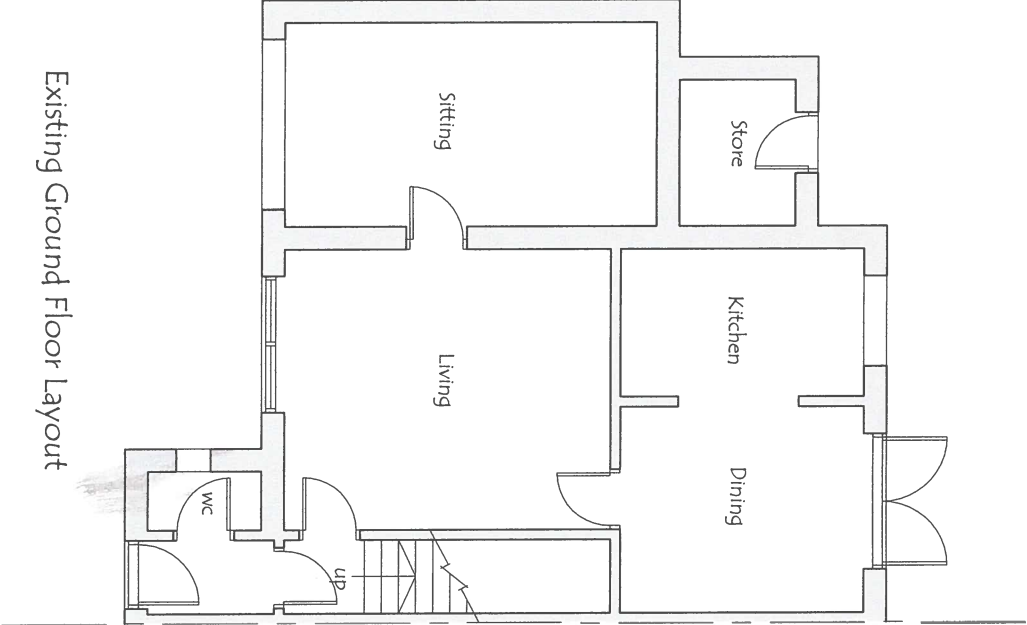


Existing Ground Floor Layout



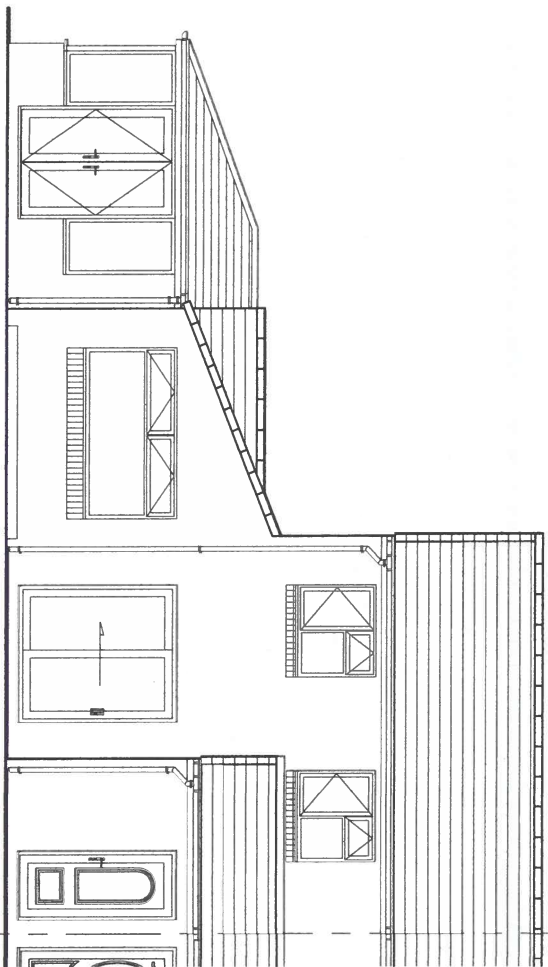


Proposed Front Elevation

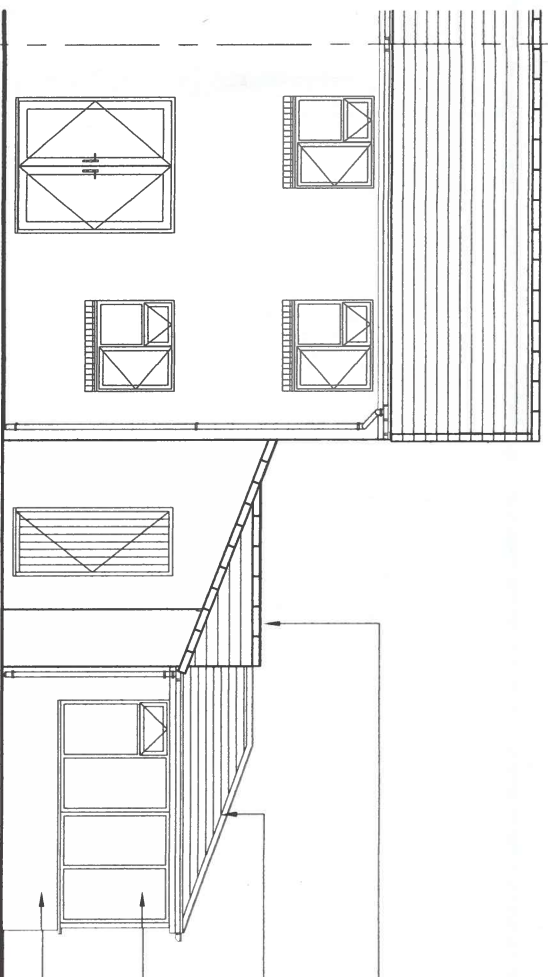

Proposed Rear Elevation


- Construct new gable roof to suit proposed new conservatory roof with concrete tile finish to match existing lean-to roof
- Build in new conservatory roof to suit. New roof to have Carbon Grey tile finish.
- All new frames to be white upvc double glazed units with white fascia and rainwater goods.
- Base walls to be facing brick finish to match existing property walls

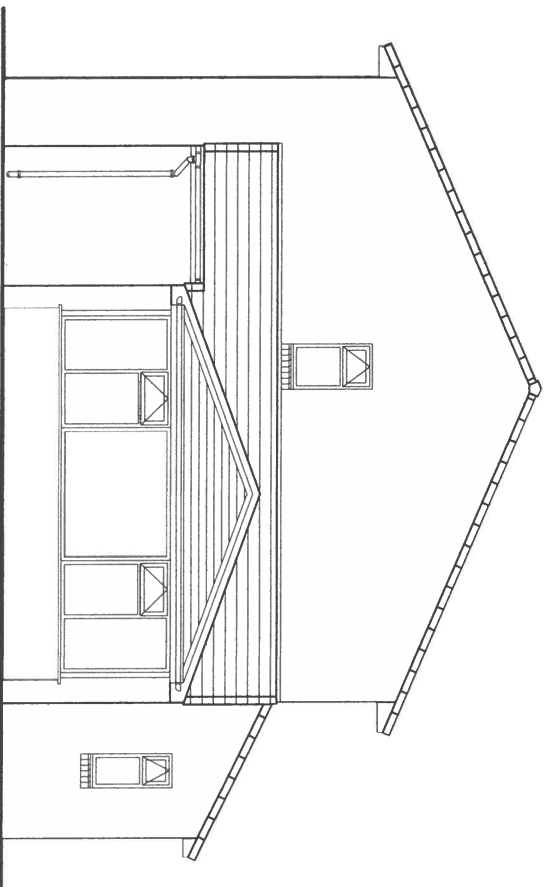

Proposed Side Elevation



SCALE BAR

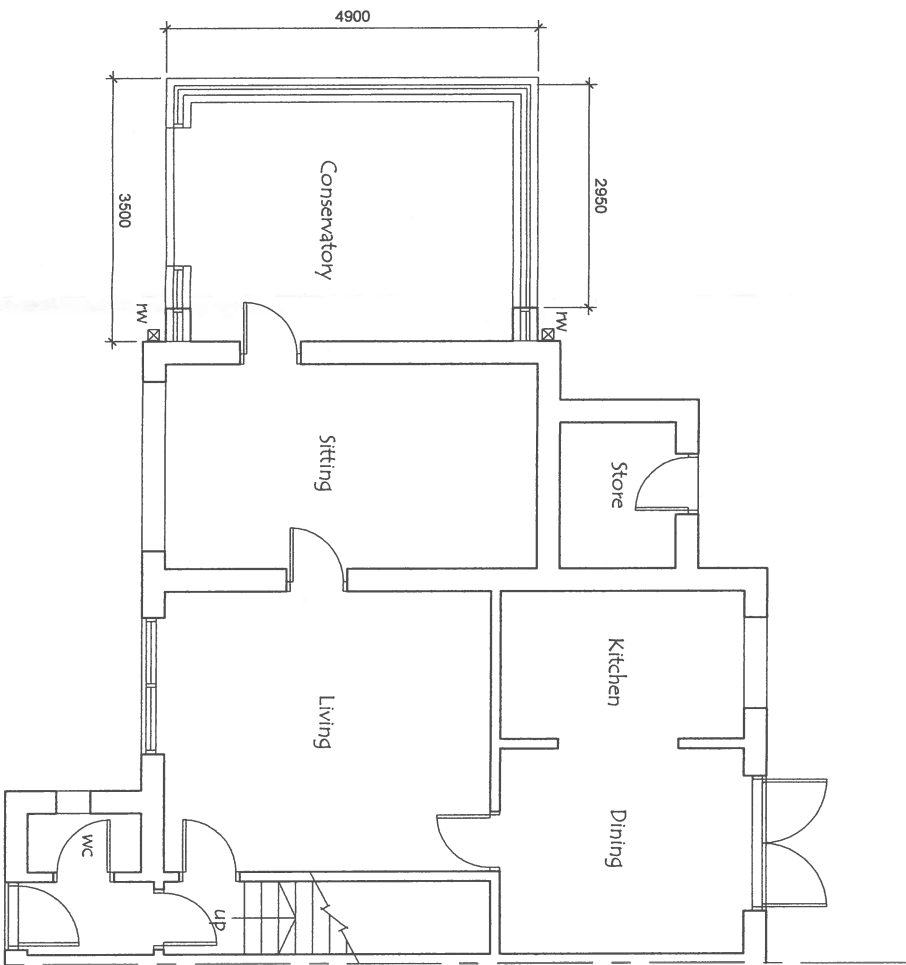

Proposed Ground Floor Layout

Date:	Revisions:	Ref:
	A	
	B	
	C	
	D	

Mr. G. Jenkins,
1 Charlotte Gardens,
Dowlais,
Merthyr Tydfil,
CF48 3LJ

Project:
Proposed Side Conservatory

D/No: CN-07-1281591/02 Date: July '22

Drawn by: Richard Thomas
e-mail: richard.thomas@leekes.co.uk
mobile: 07970 313942

Scale: 1:100

Paper Size: A3

Doc Ref
Rev

Customer Approval Drawings:

I / we hereby approve these plans and authorize Leekes Ltd to proceed with the contract as detailed:

Customer Approval:

Date:

NB: If drawing has been rec'd by e mail, then please confirm by return Quoting Drawing & Issue No's, as shown above stating acceptance of plans proposed



Registered Head Office
Leekes Ltd
Mwyndy Business Park
Pontyclun
Rhonda Cynon Taft
CF72 8XU
Tel: 0845 050 8240
www.leekes.co.uk

Copyright Drawing **NOT** to be re-produced without written permission from: Leekes Ltd.
Company Reg No: 563751

Copies to: Builders, Installers, Main File.
NB: **DO NOT** Scale from drawings for setting out or manufacture.
Any discrepancies to be notified as soon as possible.