





FRONT ELEVATION




REAR ELEVATION

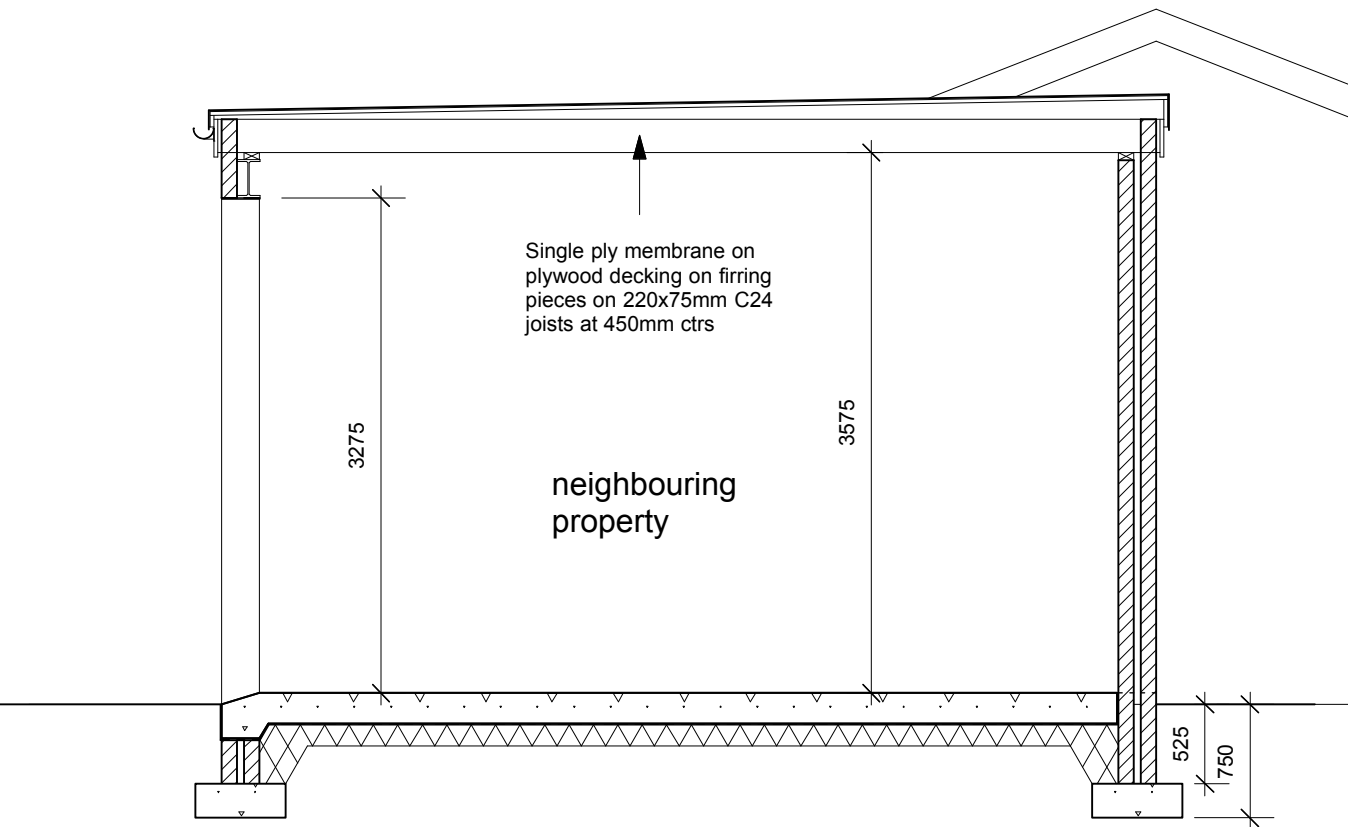


SECTION B-B

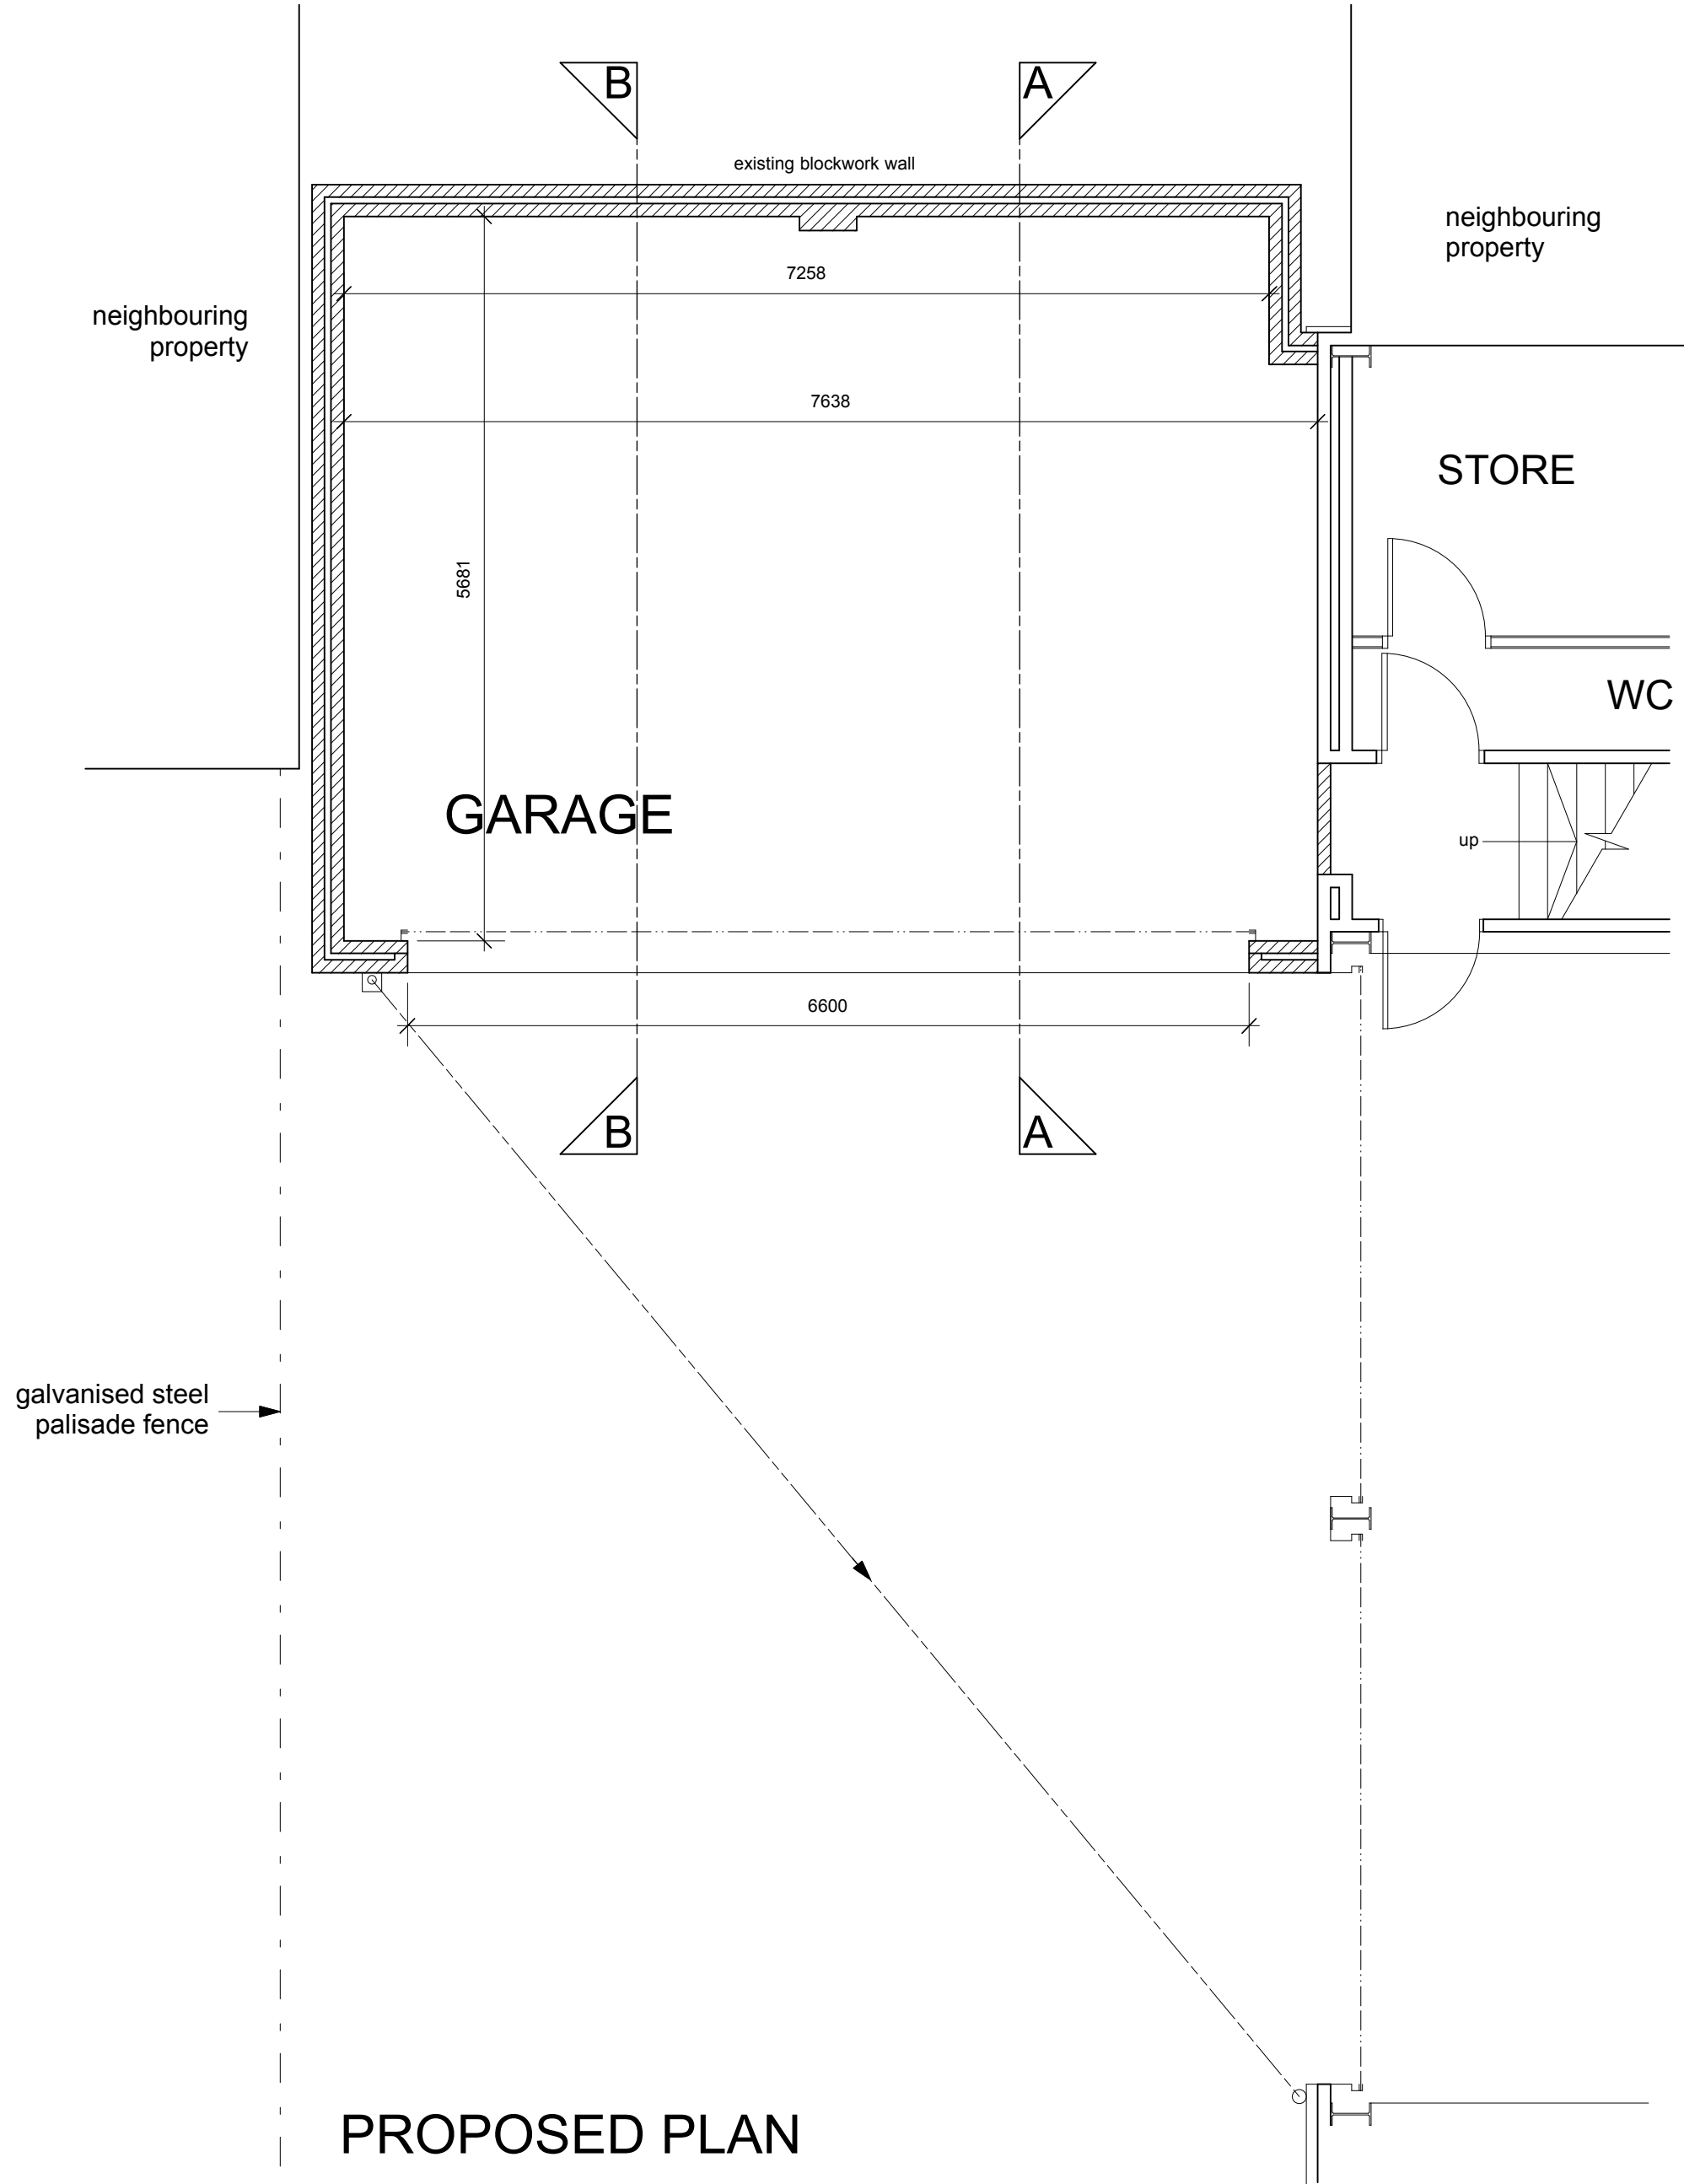

PROPOSED PLAN

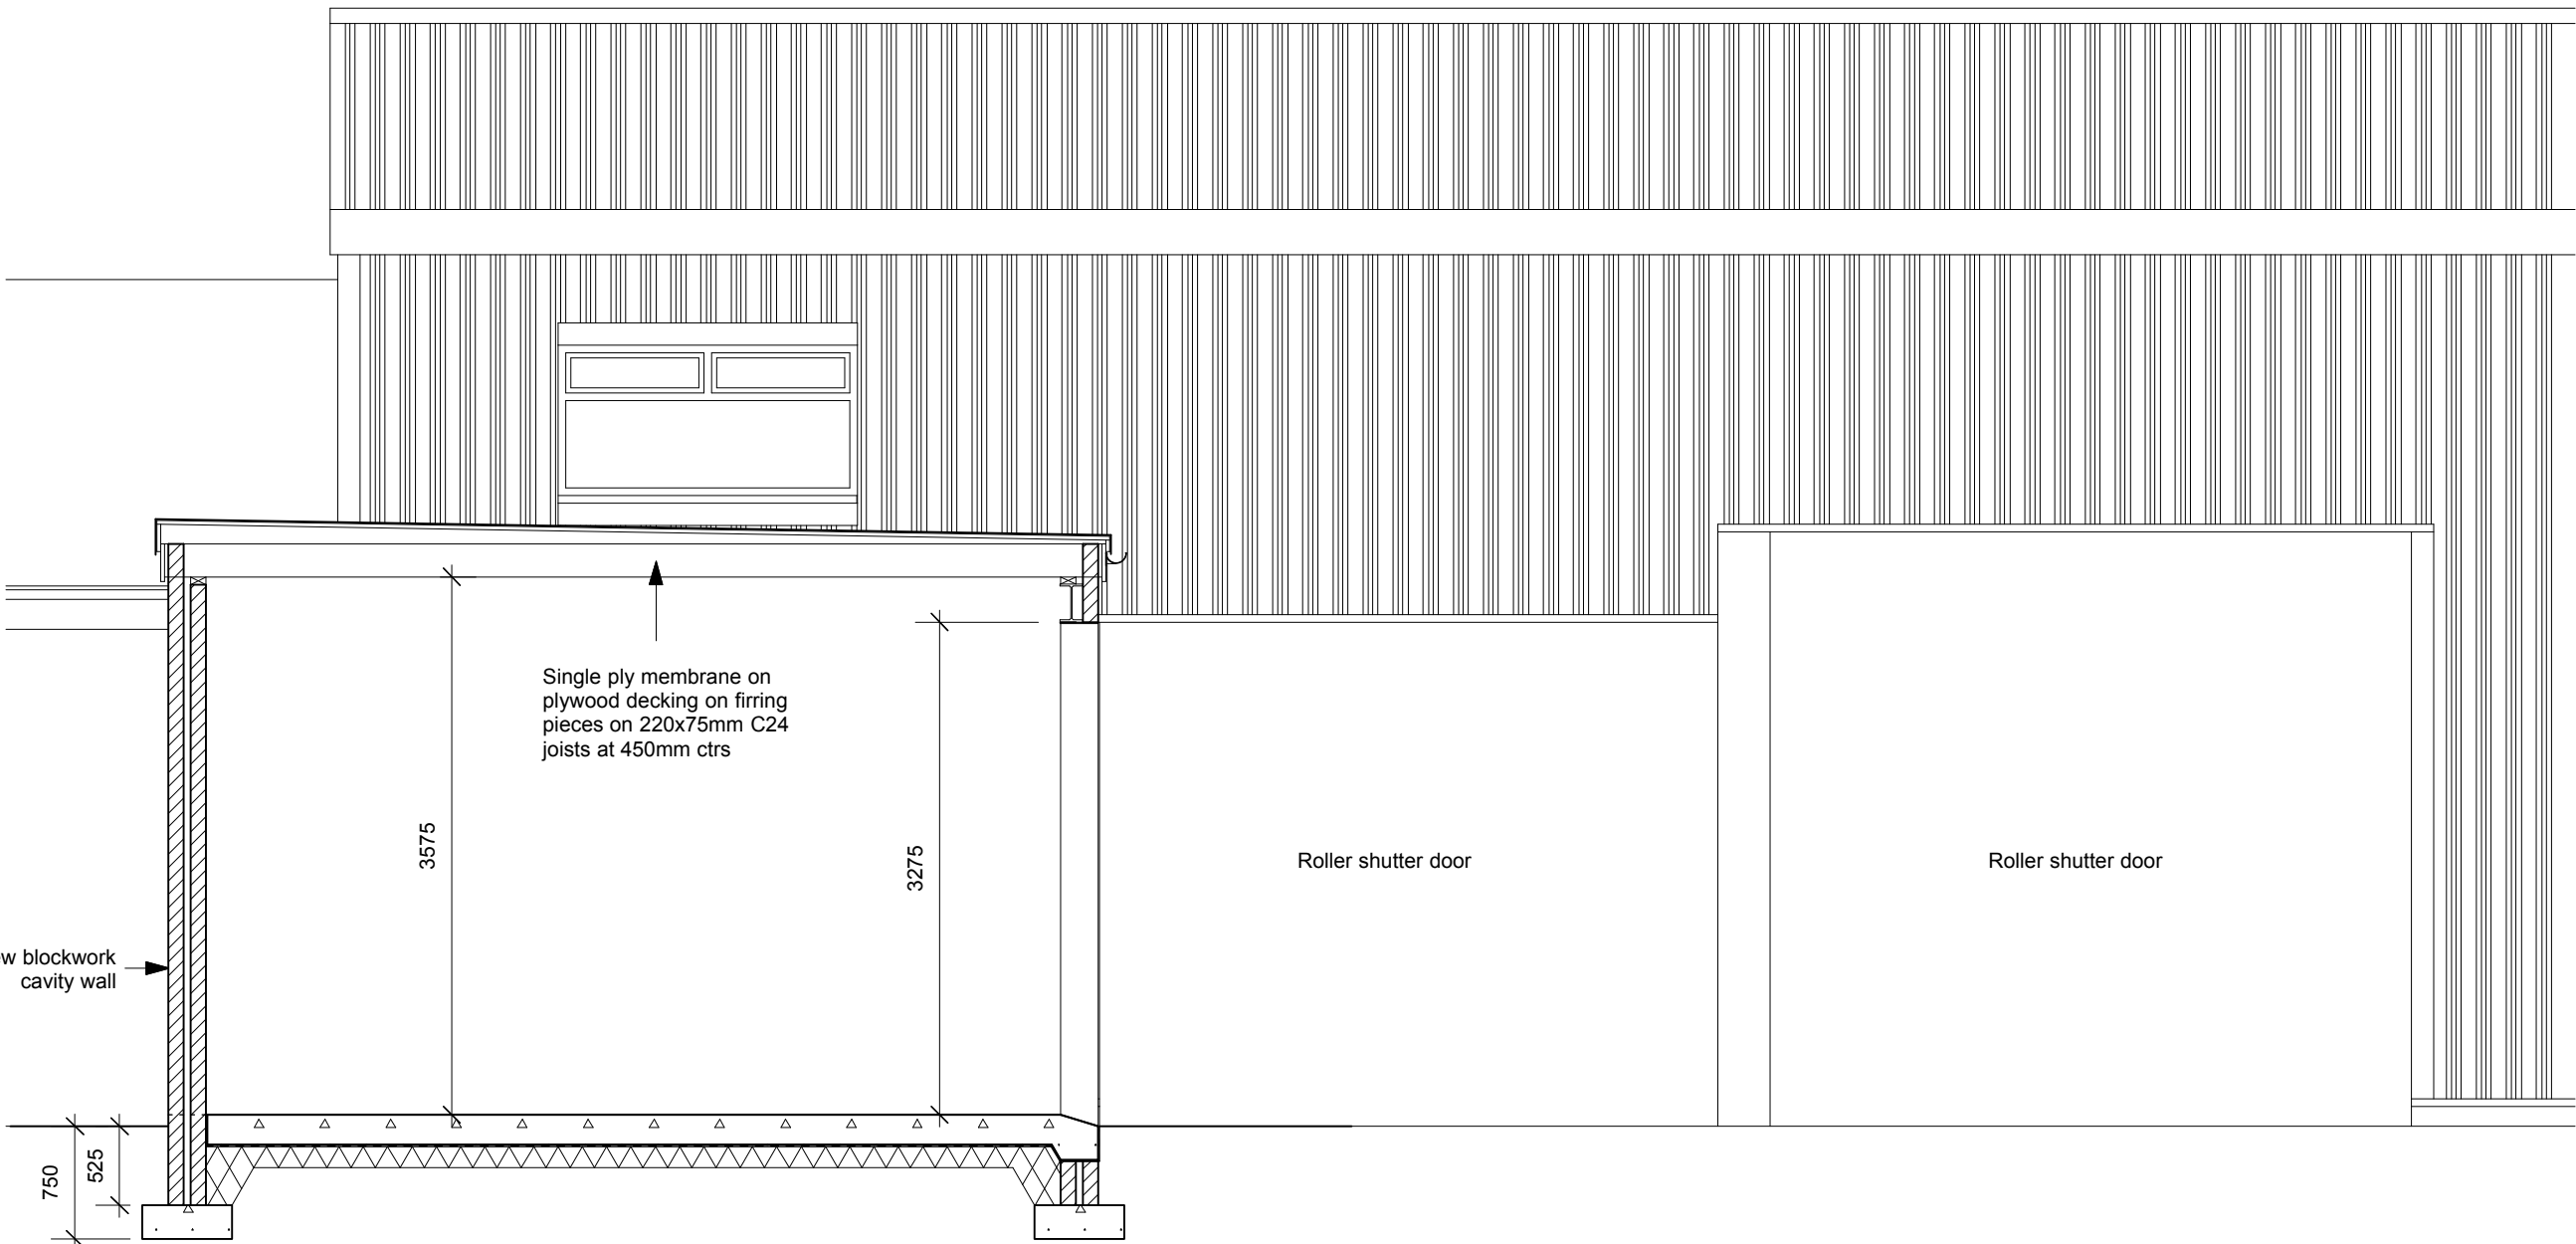

SECTION A-A

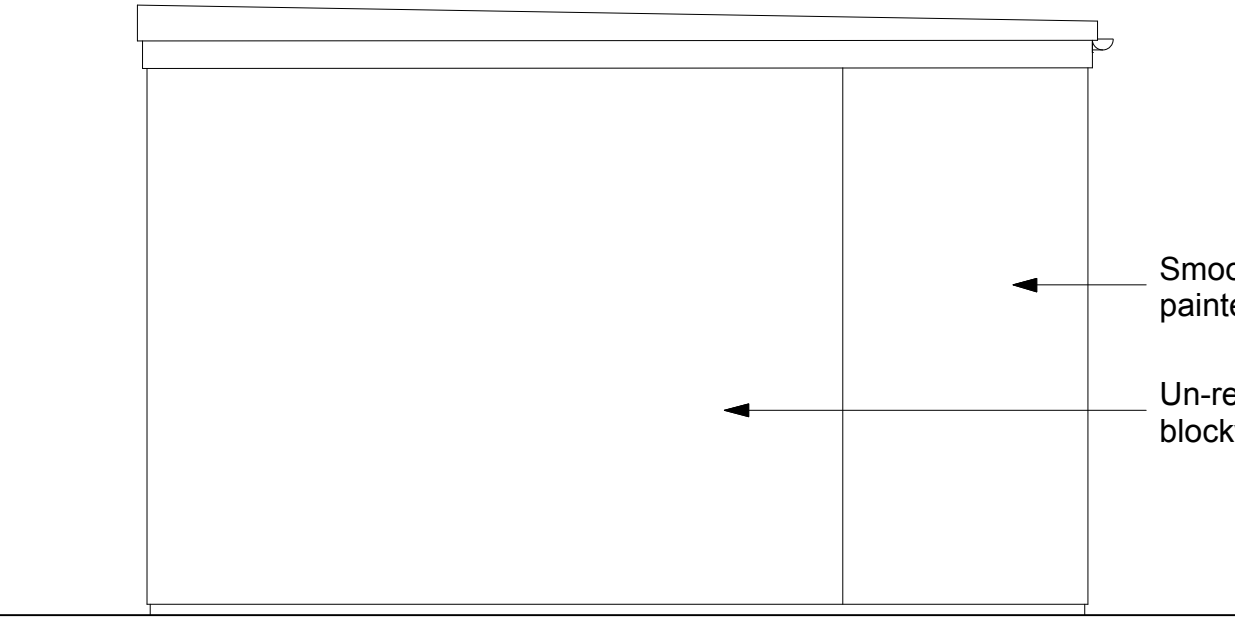

SIDE ELEVATION

FINISHES	
Walls	- Painted smooth render
Walls below dpc	- Blue engineering brick
Roof	- Grey single ply membrane
Fascias	- White upvc
Rainwater goods	- Black upvc
Door	- Galvanised steel roller shutter

Rev C - Front and rear elevations altered to show gap between new roof and neighbouring property - 15.02.21
Rev B - Side elevation and finishes schedule added - 20.01.21
Rev A - Garage entrance changed from two roller shutters to one larger roller shutter - 11.01.21

This drawing, the works and concepts depicted are the copyright of Paul Overton Architect and may not be reproduced or made use of, either directly or indirectly, without express written consent.
Do not scale off this drawing.
All heights, levels, sizes and dimensions to be checked on site before any work is undertaken.

PAUL OVERTON ARCHITECTS
87A HIGH STREET
MERTHYR TYDFIL
CF47 8JD
TEL: 01685 271194
MOB: 07929 659 282
paul@pao-architects.co.uk

Client
GTH DEVELOPMENTS

Project
New Garage at GTH Offices and Workshop,
Cylarthfa Yard, Merthyr Tydfil

Drawing Title
PROPOSALS

CAD ref	Drawn MST
---------	--------------

Date January 2021	Scale 1:50 @ A1
----------------------	--------------------

Project No. 9062	Drawing No. 02	Revision C
---------------------	-------------------	---------------