



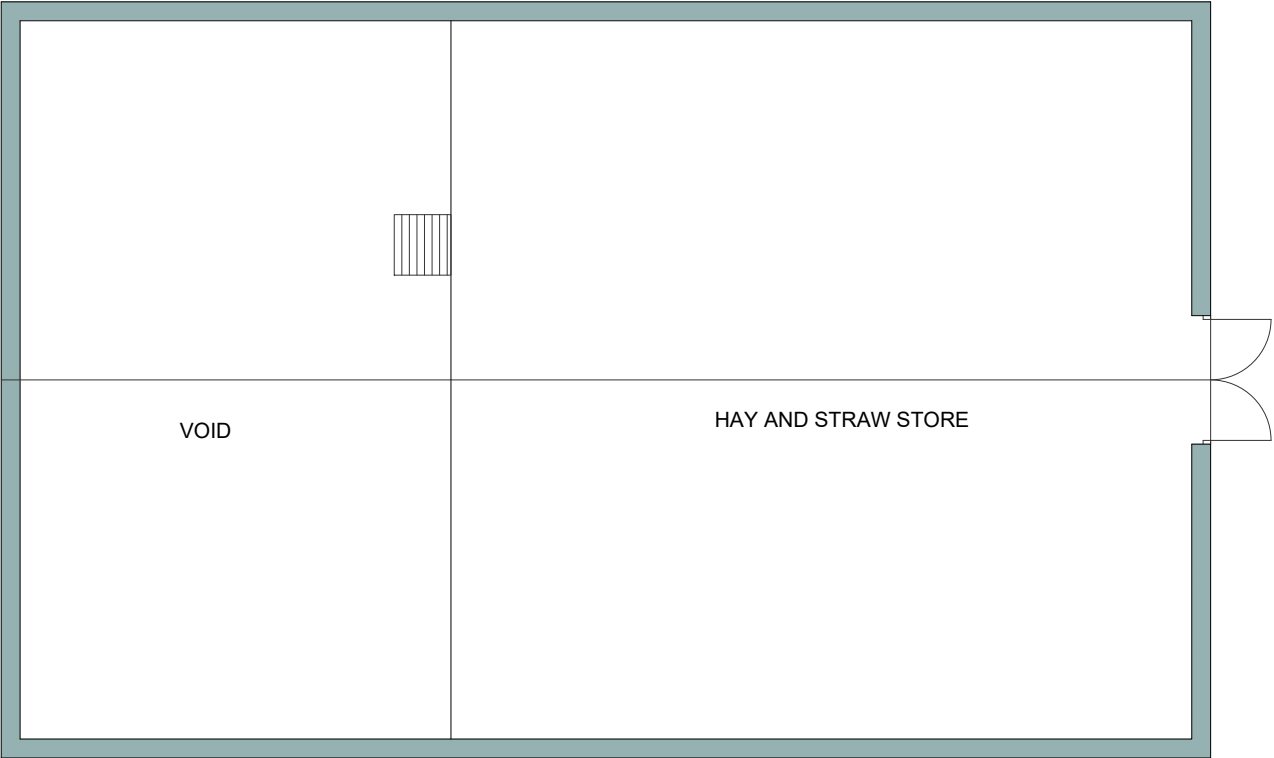

FIRST FLOOR PLAN

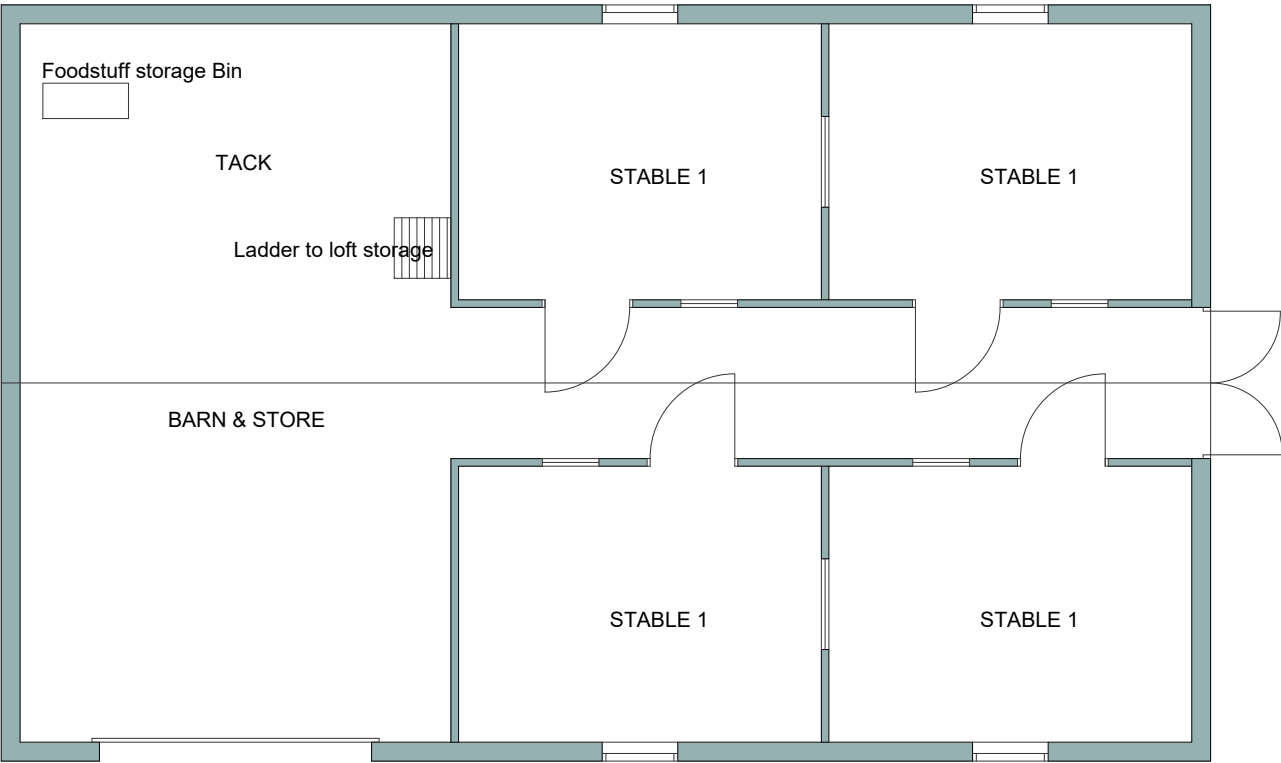

GROUND FLOOR PLAN

k.j.lloyd AADip. RIBA CHARTERED ARCHITECT		49 Coed Y Pia, Llanbradach Caerphilly, CF83 3PT	
PROJECT LAND FORMERLY PART OF MEADOW SWEET FARM HIGH STREET TRELEWIS		SCALE 1:100 @ A3	DATE OCTOBER 2021
DRAWING PROPOSED STABLES		DRAWN KL	DRG. NO. 01
THIS DRAWING IS COPYRIGHT			