




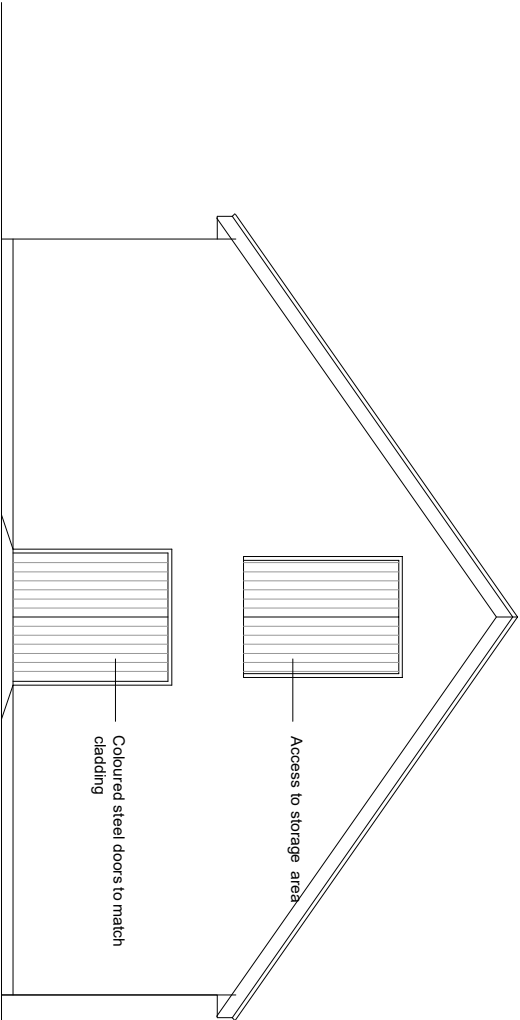


SIDE ELEVATION

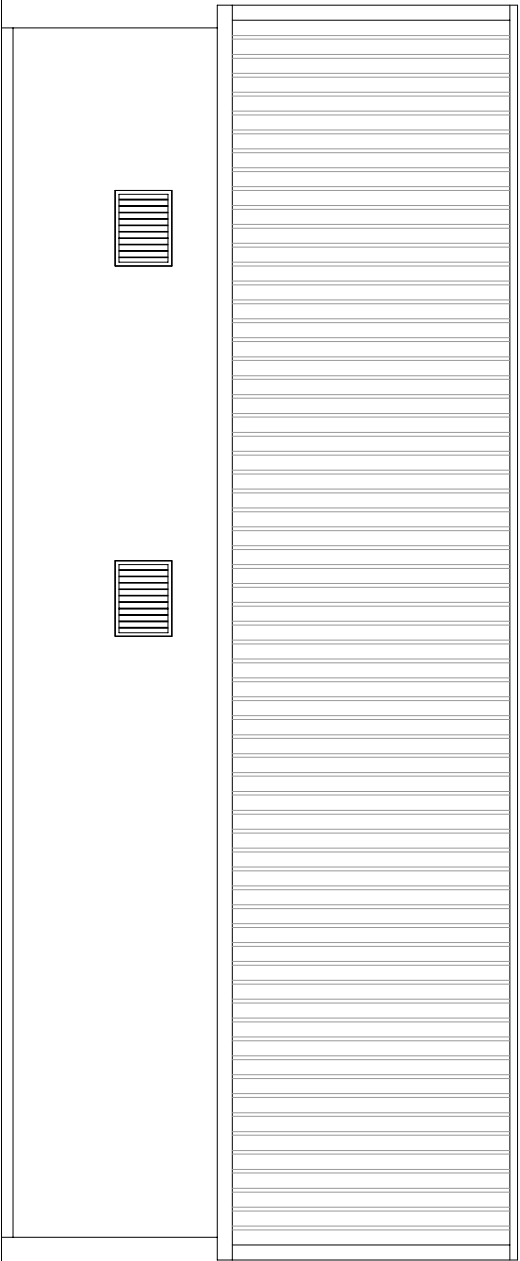


REAR ELEVATION

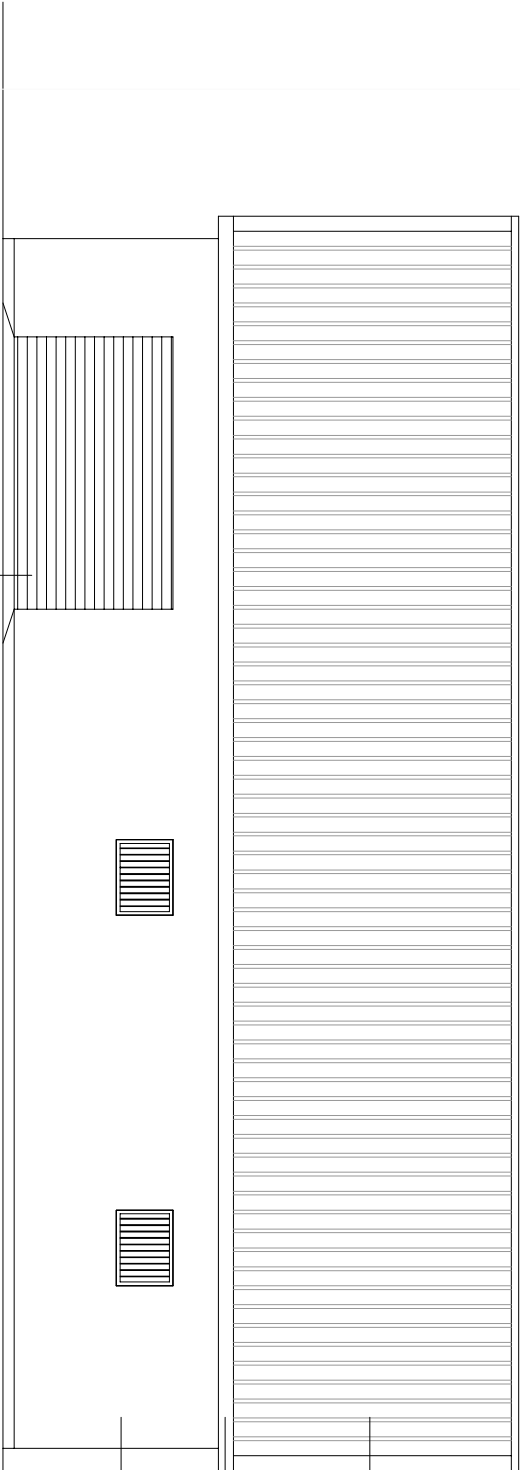

FRONT ELEVATION

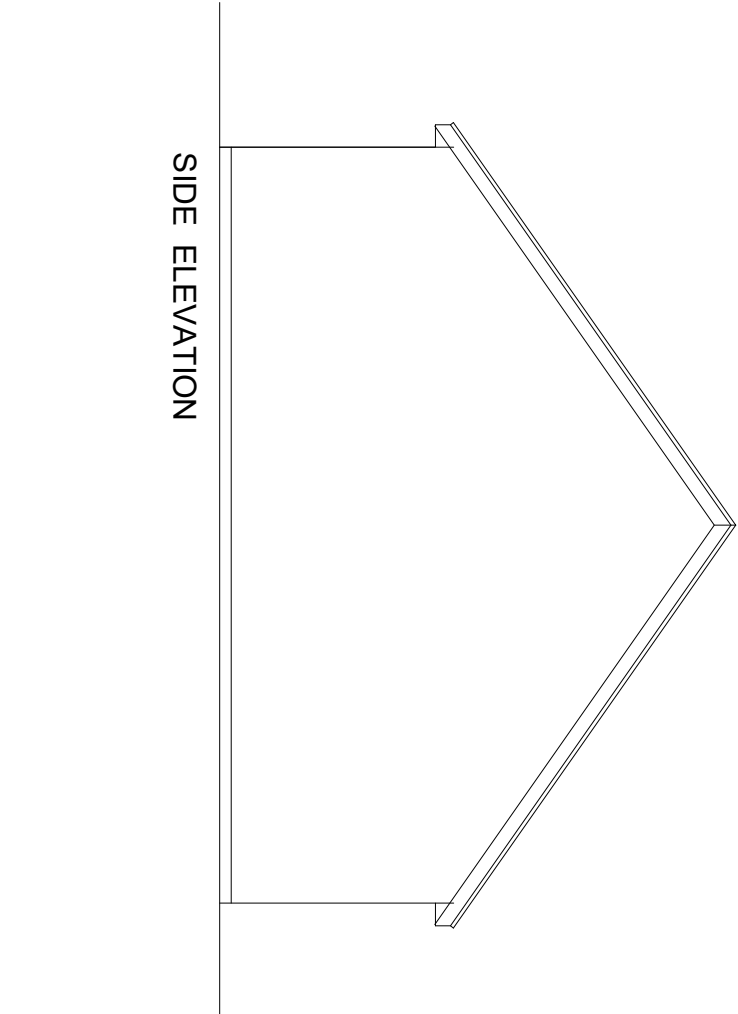

SIDE ELEVATION

 

k.j.lloyd AADip, RIBA
CHARTERED ARCHITECT

49 Coed Y Pfa, Llanbradach
Caerphilly, CF83 3PT

PROJECT
LAND FORMERLY PART OF MEADOW SWEET FARM
HIGH STREET
TRELEWIS

SCALE
1:100 @ A3
DRAWN
KL

DATE
OCTOBER 2021
Dwg NO.
02

DRAWING PROPOSED STABLE ELEVATIONS

THIS DRAWING IS COPYRIGHT