





1 **Ground Floor Plan**
Scale: 1:250

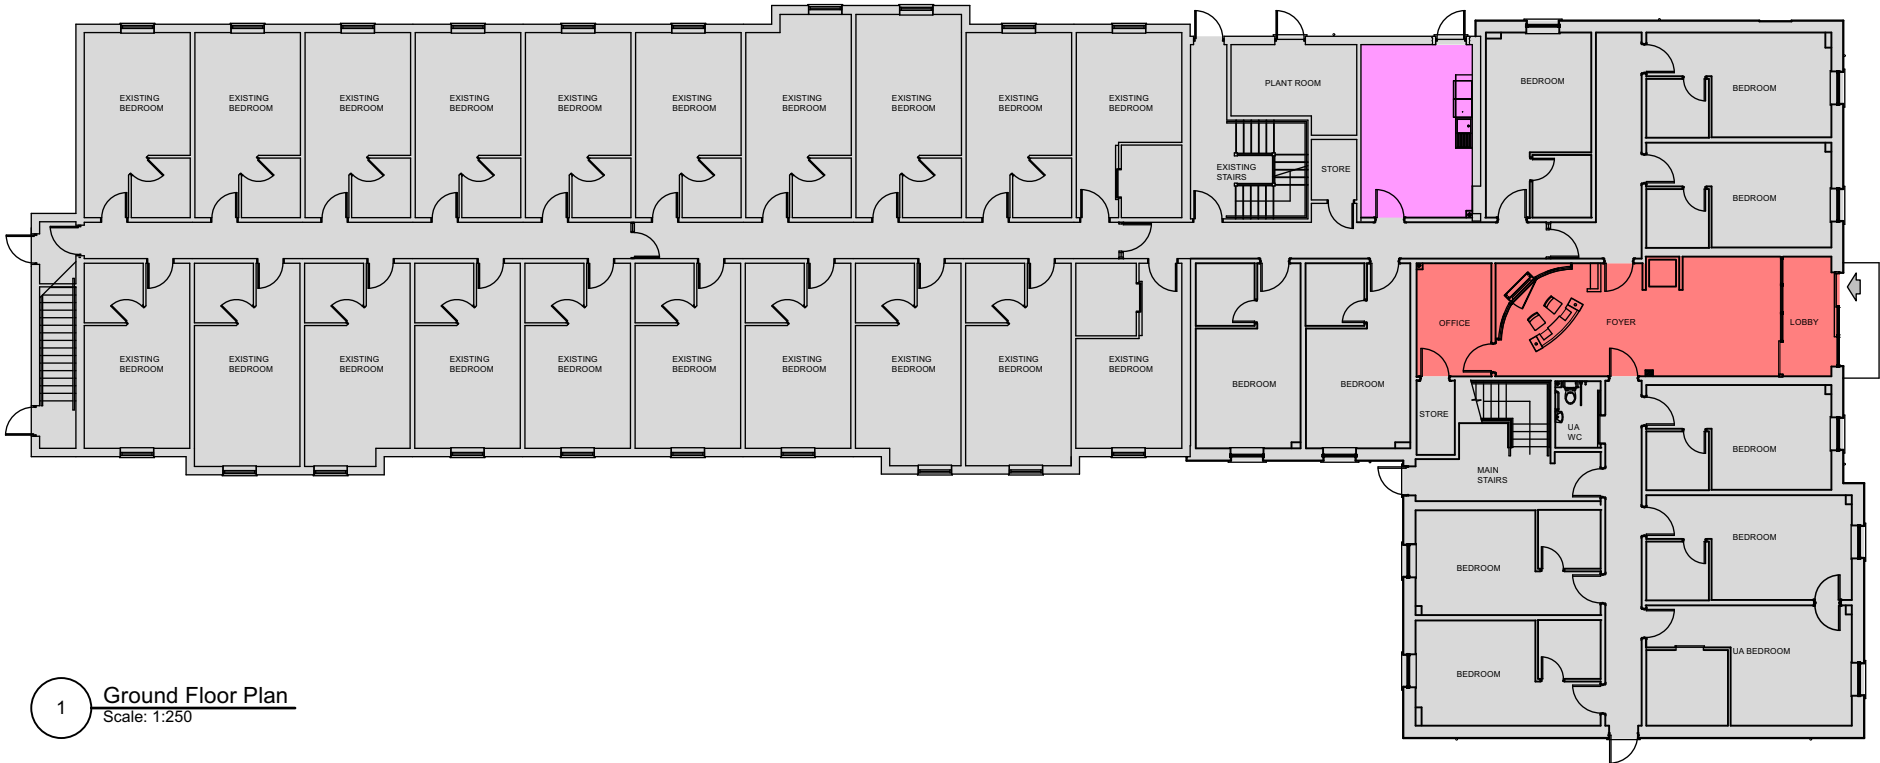

2 **First Floor Plan**
Scale: 1:250

 

Rev	Date	Description	By	Chk
-----	------	-------------	----	-----



1 Brooklands Yard Southover High Street Lewes East Sussex BN7 1HU
Tel. 01273 479434 www.axiomarchitects.co.uk

Client

WHITBREAD GROUP PLC

Project

MERTHYR TYDFIL PREMIER INN
DUFFRYN ROAD, PENTREBACH
CF48 8BB

Drawing

EXISTING FLOOR PLANS

Scale	Date	Drawn	Checked
1:250	16/05/24	CF	PM

Drawing No. Revision

6153-PL 100

Status
PLANNING