




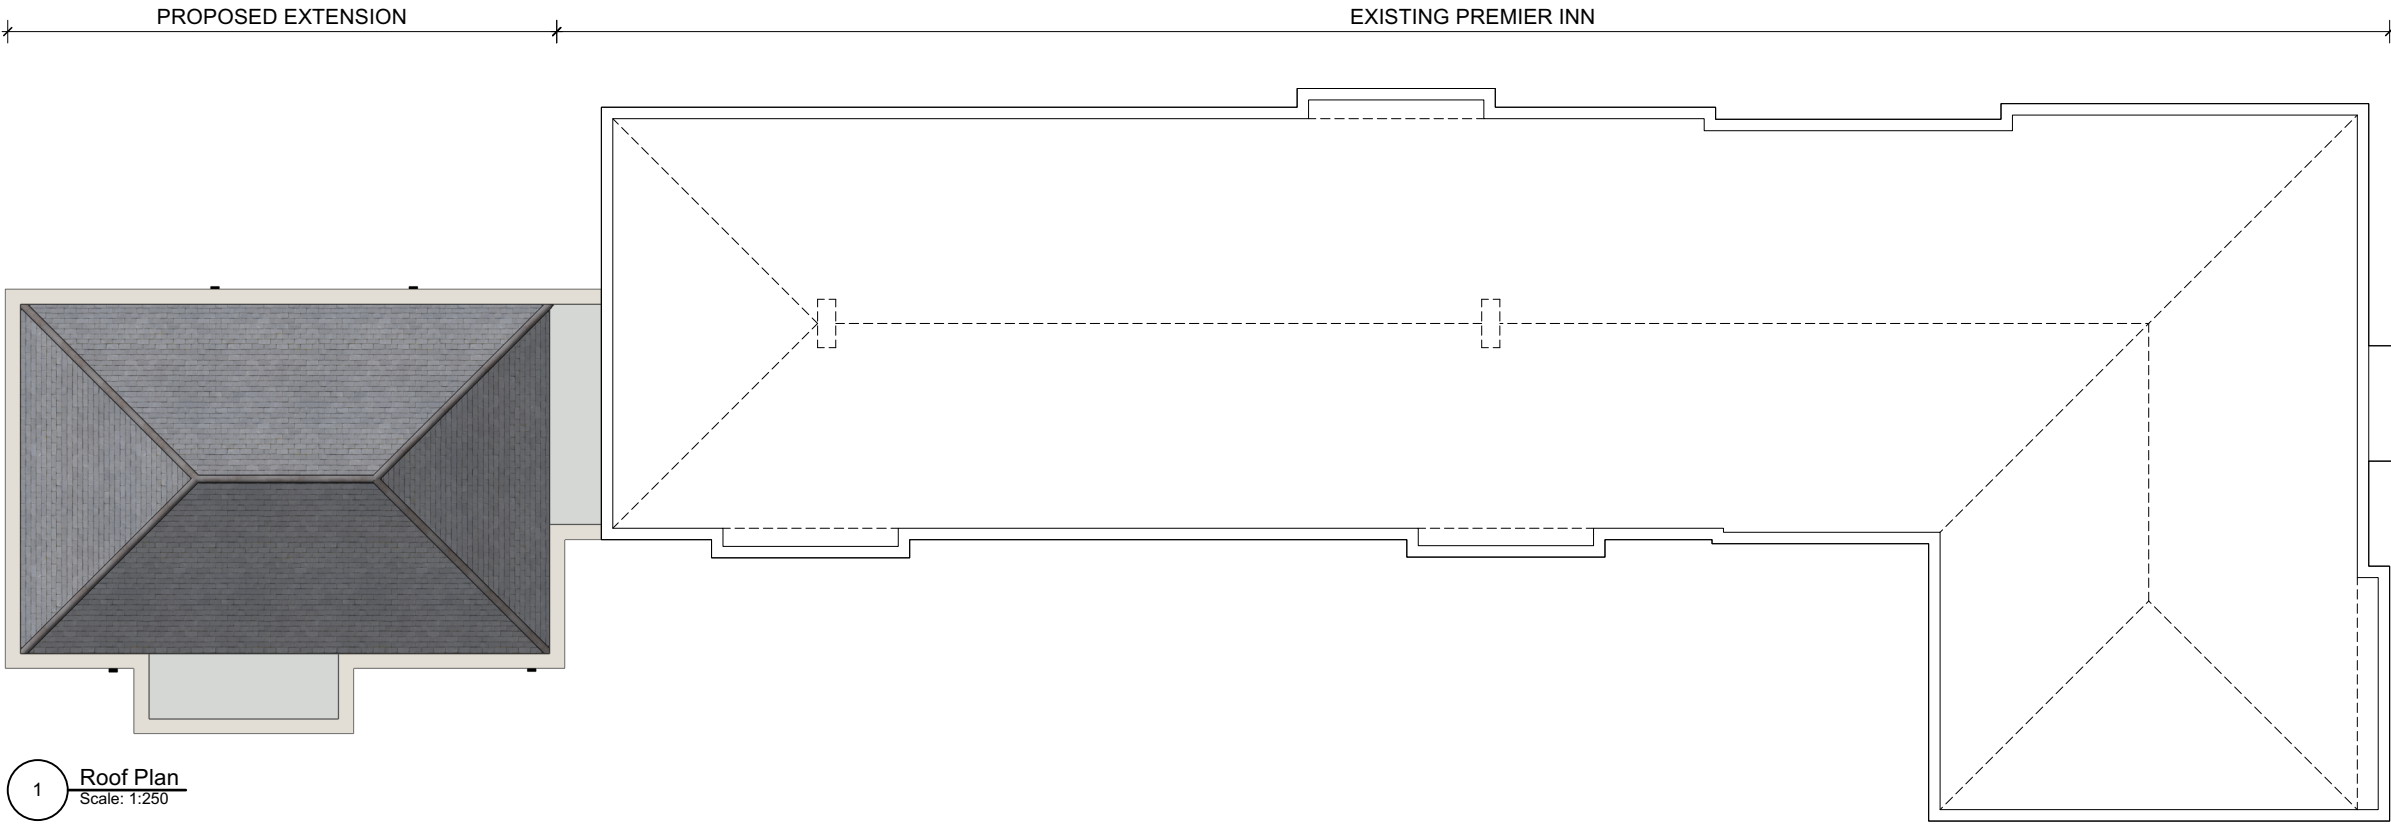

1 Roof Plan
Scale: 1:250

 

Rev	Date	Description	By	Chk
-----	------	-------------	----	-----

 

Client
WHITBREAD GROUP PLC

Project
MERTHYR TYDFIL PREMIER INN
DUFFRYN ROAD, PENTREBACH
CF48 8BB

Drawing
PROPOSED ROOF PLAN

Scale	Date	Drawn	Checked
1:250	16/05/24	CF	PM
Drawing No.		Revision	

6153-PL 111
Status
PLANNING