
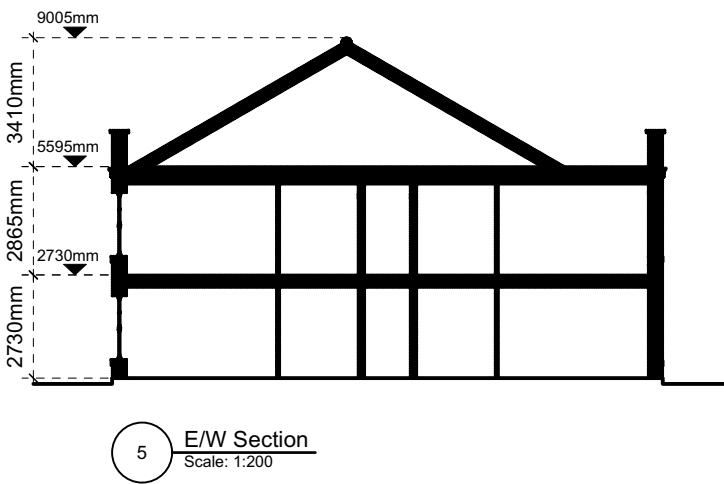
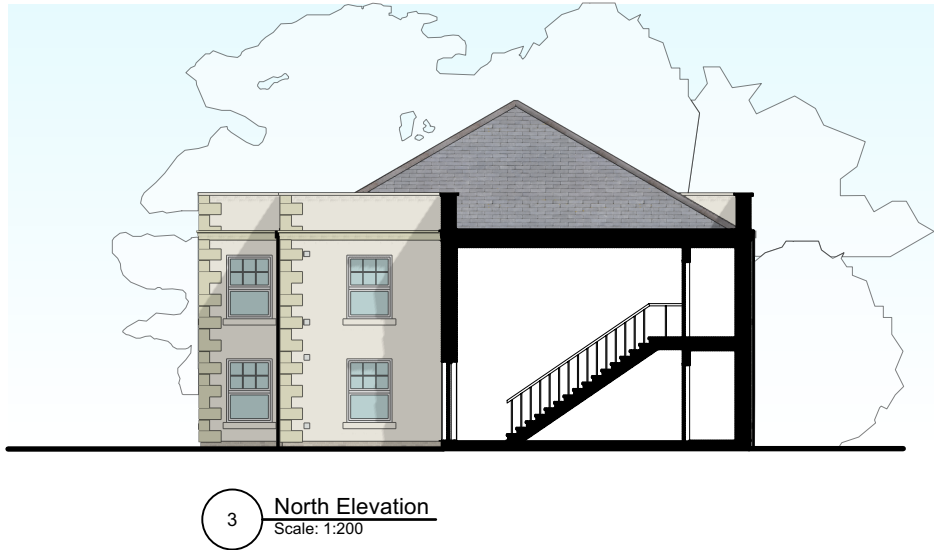
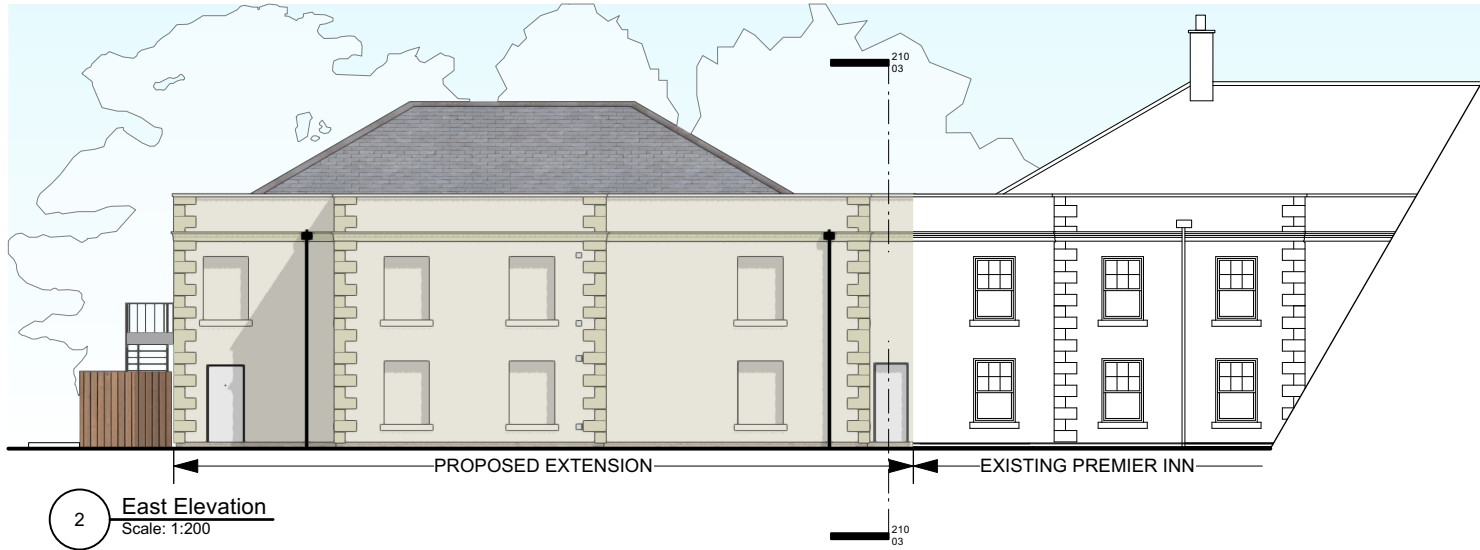


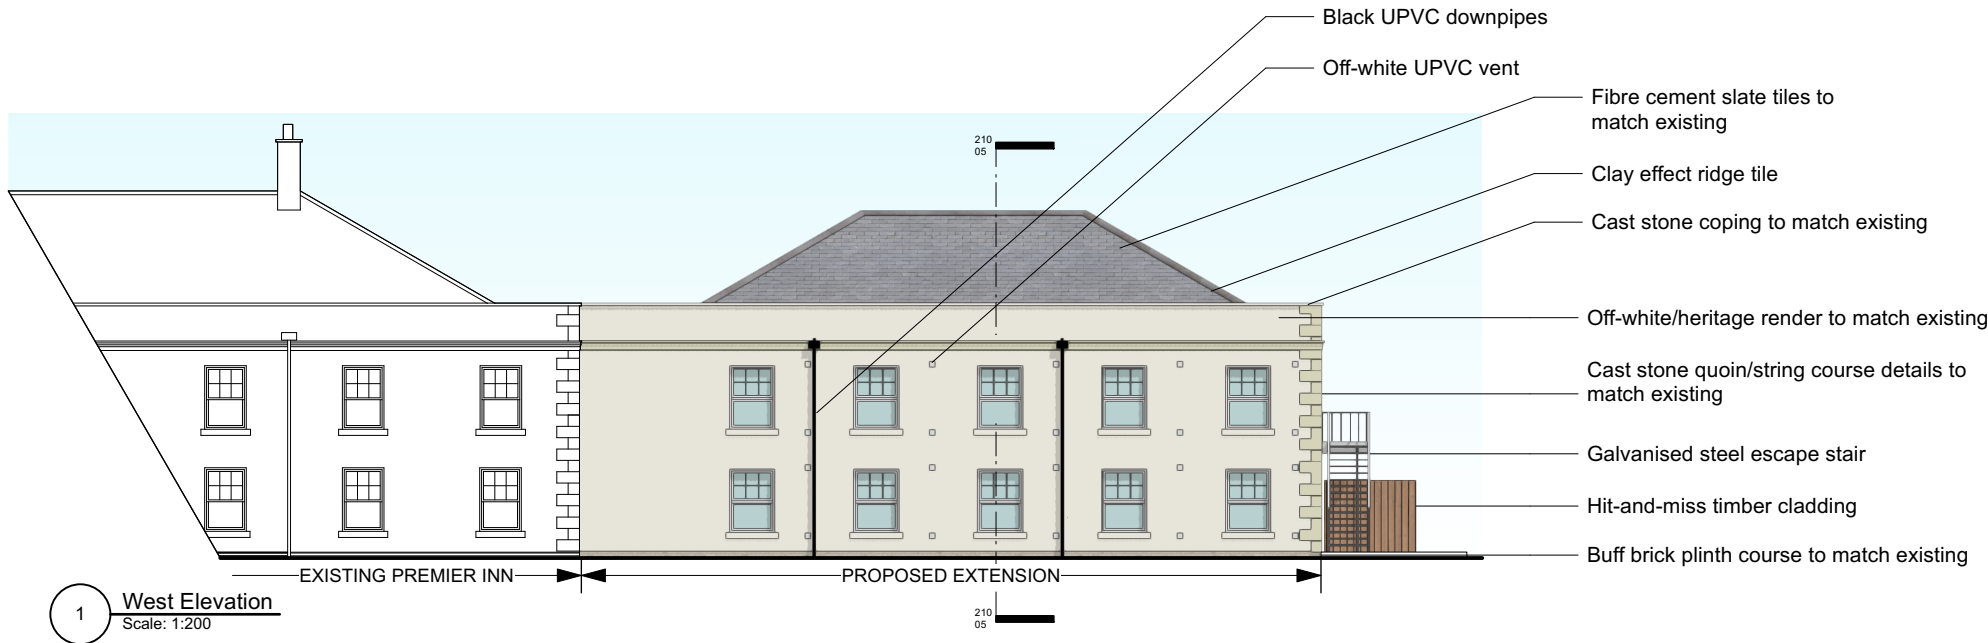

EXTERNAL MATERIALS:

External Walls:

Render: Off-white/heritage

Quoins/Features: Precast stone

Brick: Buff multi

Vents: Off-white UPVC

Roof:

Pitched roof: Fibre cement slate

Flat roof: Grey single ply membrane

Windows:

Frame: White UPVC windows

Sills: Precast stone

Doors:

White painted external doors

Rainwater Goods:

Black UPVC

Escape Stair:

Galvanised steel

A/C Compound:

Walls: Hit-and-miss timber battens

A	17/05/24	North elevation added	CF
Rev	Date	Description	By Chk



1 Brooklands Yard Southover High Street Lewes East Sussex BN7 1HU
Tel. 01273 479434 www.axiomarchitects.co.uk

Client

WHITBREAD GROUP PLC

Project

MERTHYR TYDFIL PREMIER INN
DUFFRYN ROAD, PENTREBACH
CF48 8BB

Drawing

PROPOSED ELEVATIONS

Scale 1:200	Date 16/05/24	Drawn CF	Checked PM
Drawing No.	Revision		

6153-PL 210 A
Status
PLANNING