




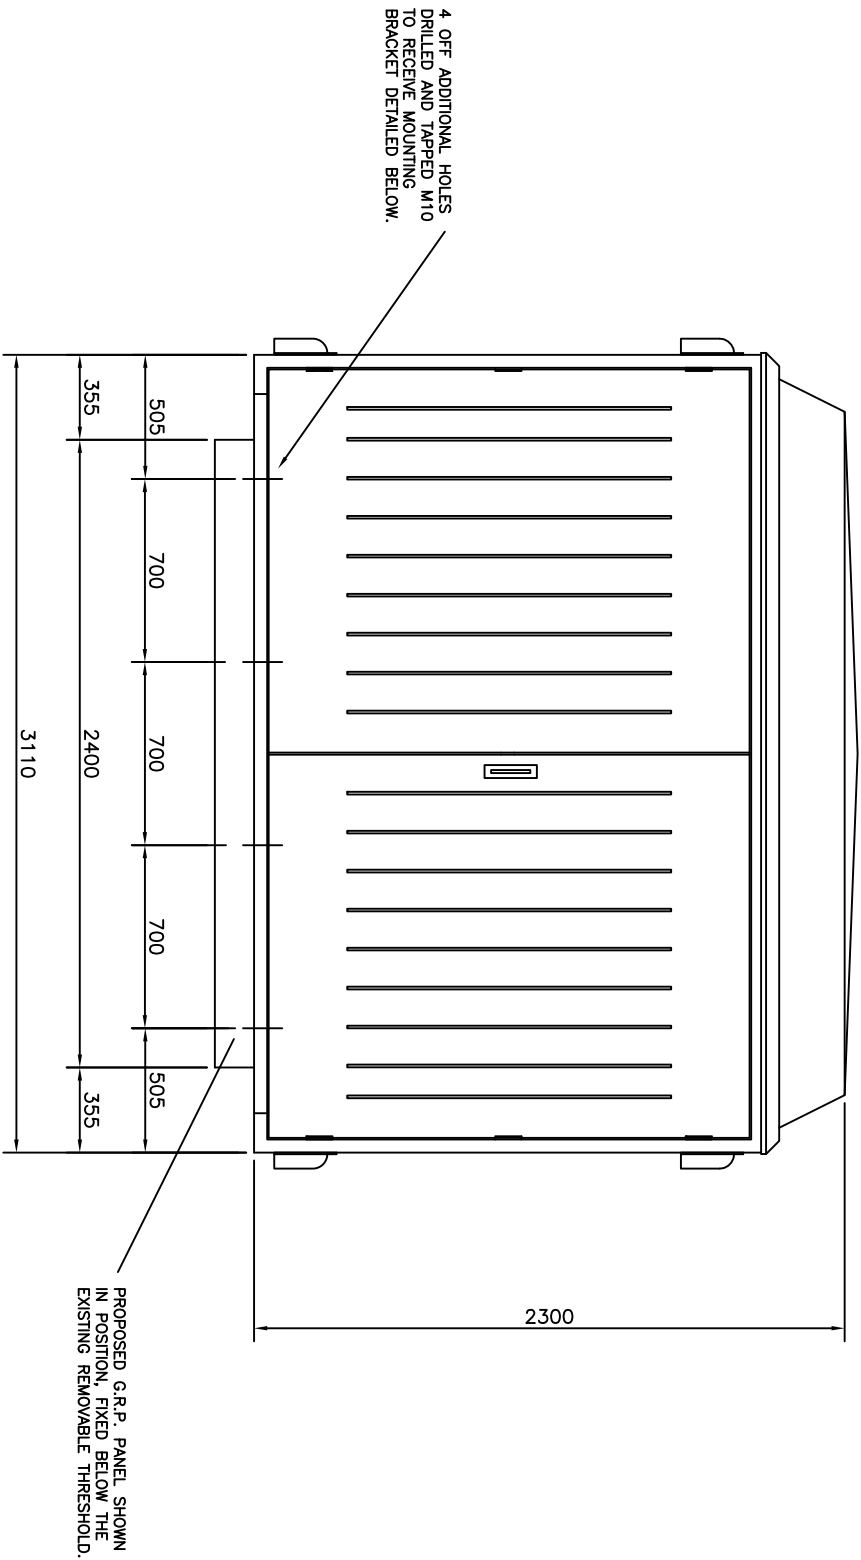

FRONT ELEVATION

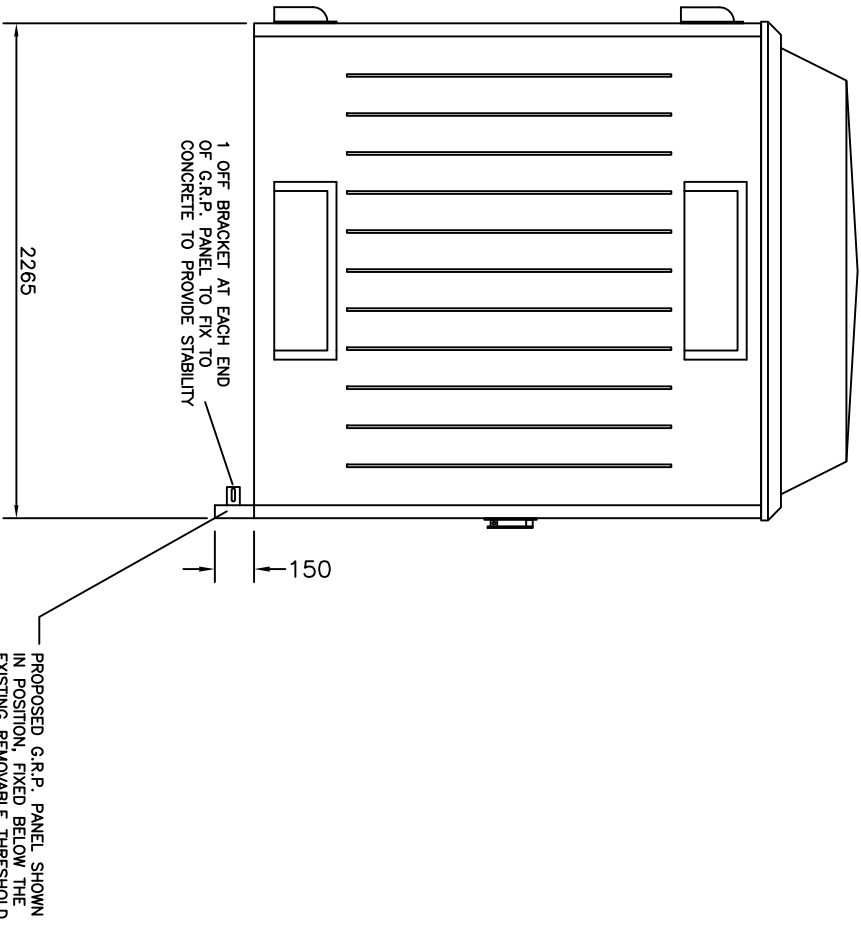

SIDE ELEVATION

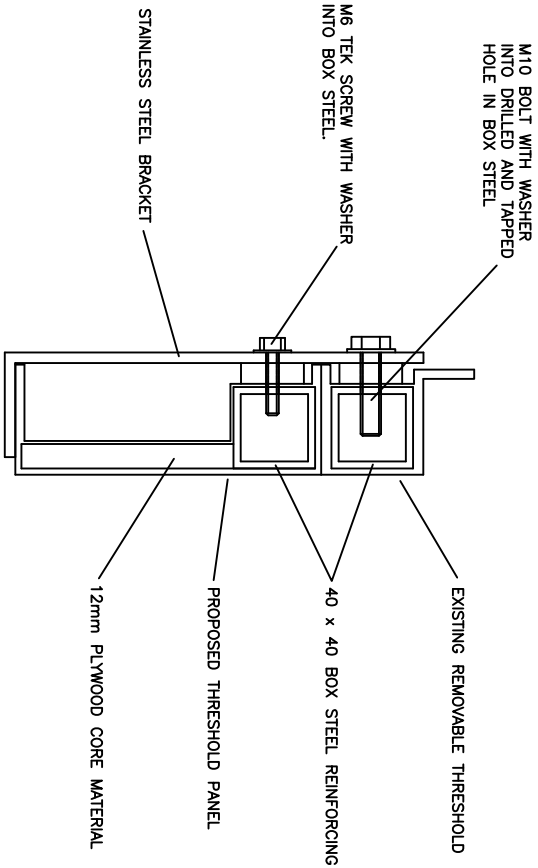

CROSS SECTION SHOWING FIXING DETAIL FOR PROPOSED PANEL

| Revision: | Drawn: | Date: | Revision: | Drawn: | Date: | Revision: | Drawn: | Date: | Revision: | Drawn: | Date: |   |  |
|-----------|--------|-------|-----------|--------|-------|-----------|--------|-------|-----------|--------|-------|---|--|
| Work Done |        |       | Work Done |        |       | Work Done |        |       | Work Done |        |       |   |  |
| Checked   |        |       | Checked   |        |       | Checked   |        |       | Checked   |        |       |   |  |
|           |        |       |           |        |       |           |        |       |           |        |       | THIS DRAWING AND ANY INFORMATION SET OUT HEREON ARE THE CONFIDENTIAL AND COPYRIGHT PROPERTY OF W.P.D. AND MUST NOT BE DISCLOSED, LOANED, COPIED OR USED FOR MANUFACTURING, REVERSEING OR FOR ANY OTHER PURPOSE WITHOUT WRITTEN PERMISSION.                         |  |
|           |        |       |           |        |       |           |        |       |           |        |       | Approvals for <div></div> Construction   |  |
|           |        |       |           |        |       |           |        |       |           |        |       | <div></div> <div>WESTERN POWER DISTRIBUTION</div> <div>Western Power Distribution<br/>Engineering Design Department<br/>Leamington Spa<br/>CV3 2EQ<br/>Tel: 01179 332 000</div> |  |
|           |        |       |           |        |       |           |        |       |           |        |       | Title<br>STANDARD GRP ENCLOSURE<br>AND THRESHOLD BEAM<br>DETAIL FOR UP TO 1000KVA<br>POCKET SUBSTATION.   |  |
|           |        |       |           |        |       |           |        |       |           |        |       | DRAWING NUMBER<br>EKV0015   |  |
|           |        |       |           |        |       |           |        |       |           |        |       | Revision<br>STANDARDS   |  |
|           |        |       |           |        |       |           |        |       |           |        |       | Drawn C.J.B. Checked<br>Date 08/09/08 Scale of original 1:20   |  |