



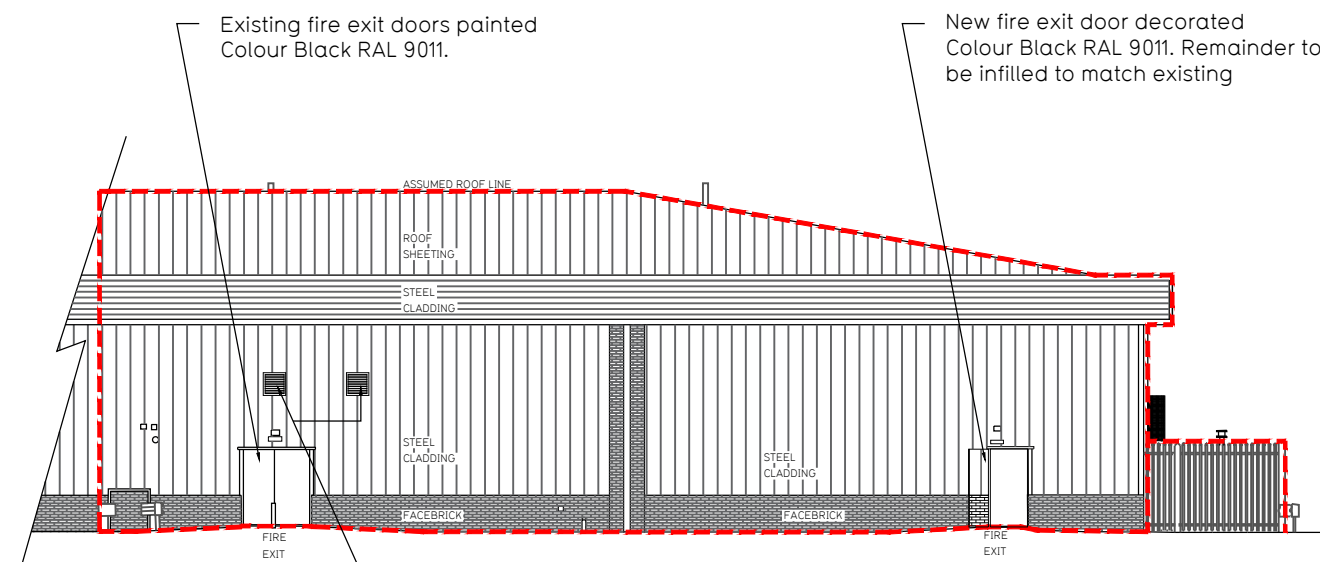

Proposed Rear Elevation - 1:200

2no. 600mm x 600mm PPC Louvers for supply & extract. Colour Black RAL 9011.

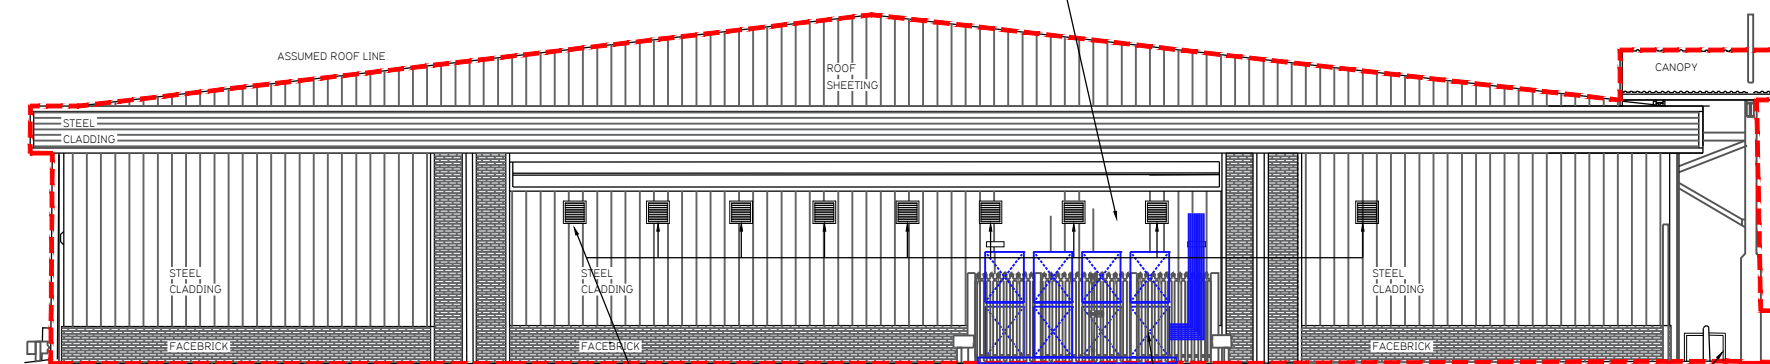


Proposed Side Elevation - 1:200

9no. 600mm x 600mm PPC Louvers for supply & extract. Colour Black RAL 9011.

Plant location with 8no wall mounted condensers and condenser pipe route located within existing secure areas.

New 6no. Sheffield Hoops positioned each side of entrance

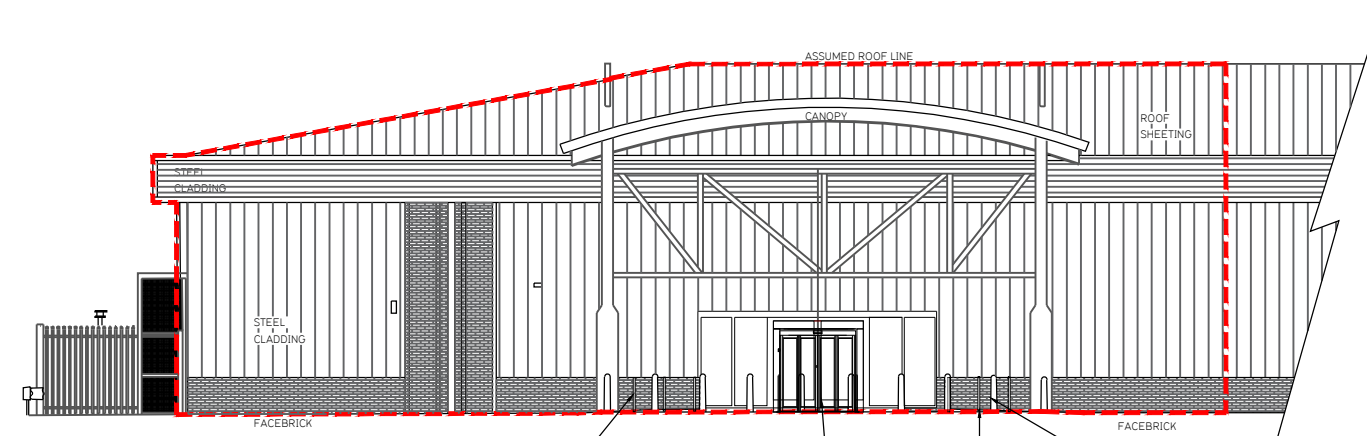


Proposed Front Elevation - 1:200

New 6no. Sheffield Hoops positioned each side of entrance

New Hortons doors to shopfront all decorated black RAL 9011.

Existing shopfront glazing frame cleaned and decorated black RAL 9011.

12no. Existing bollards decorated black RAL 9011.

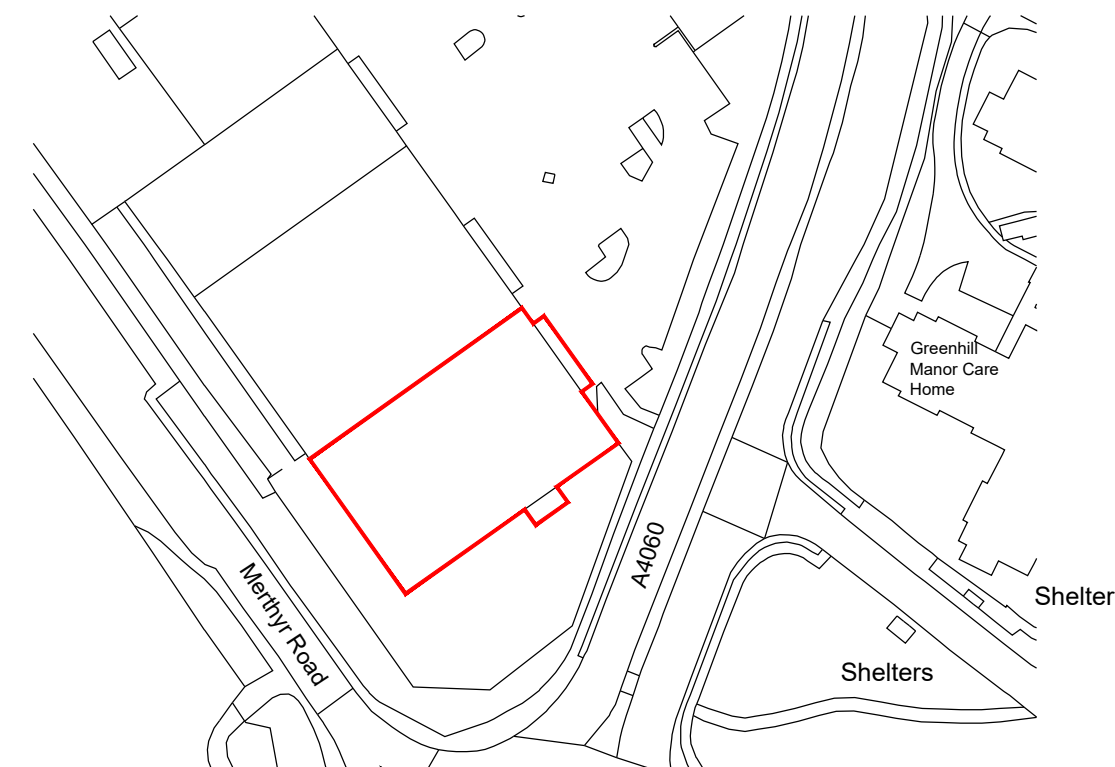

Site Location Plan - 1:1250

Rev	Date	Description	DRAWING TITLE		Drawn/ Checked
PROJECT TITLE			DRAWING TITLE		
Merthyr			Proposed Elevations		
Pentrebach Retail Park, Merthyr Road, Merthyr Tydfil, CF48 4TQ					
DRAWN / CHECKED		DATE	SCALE	JOB No	DRAWING No
MJ/CS		04.11.21	1:200 @ A2	2047	104
DRAWING PURPOSE					Rev
TOWN PLANNING APPLICATION					-
			Pure Gym Ltd		
			Town Centre House		
			The Merion Centre		
			Leeds		
			LS2 8LY		
			e: architecture@puregym.com		
			t: 0113 285 8787		
			w: www.puregym.com		