

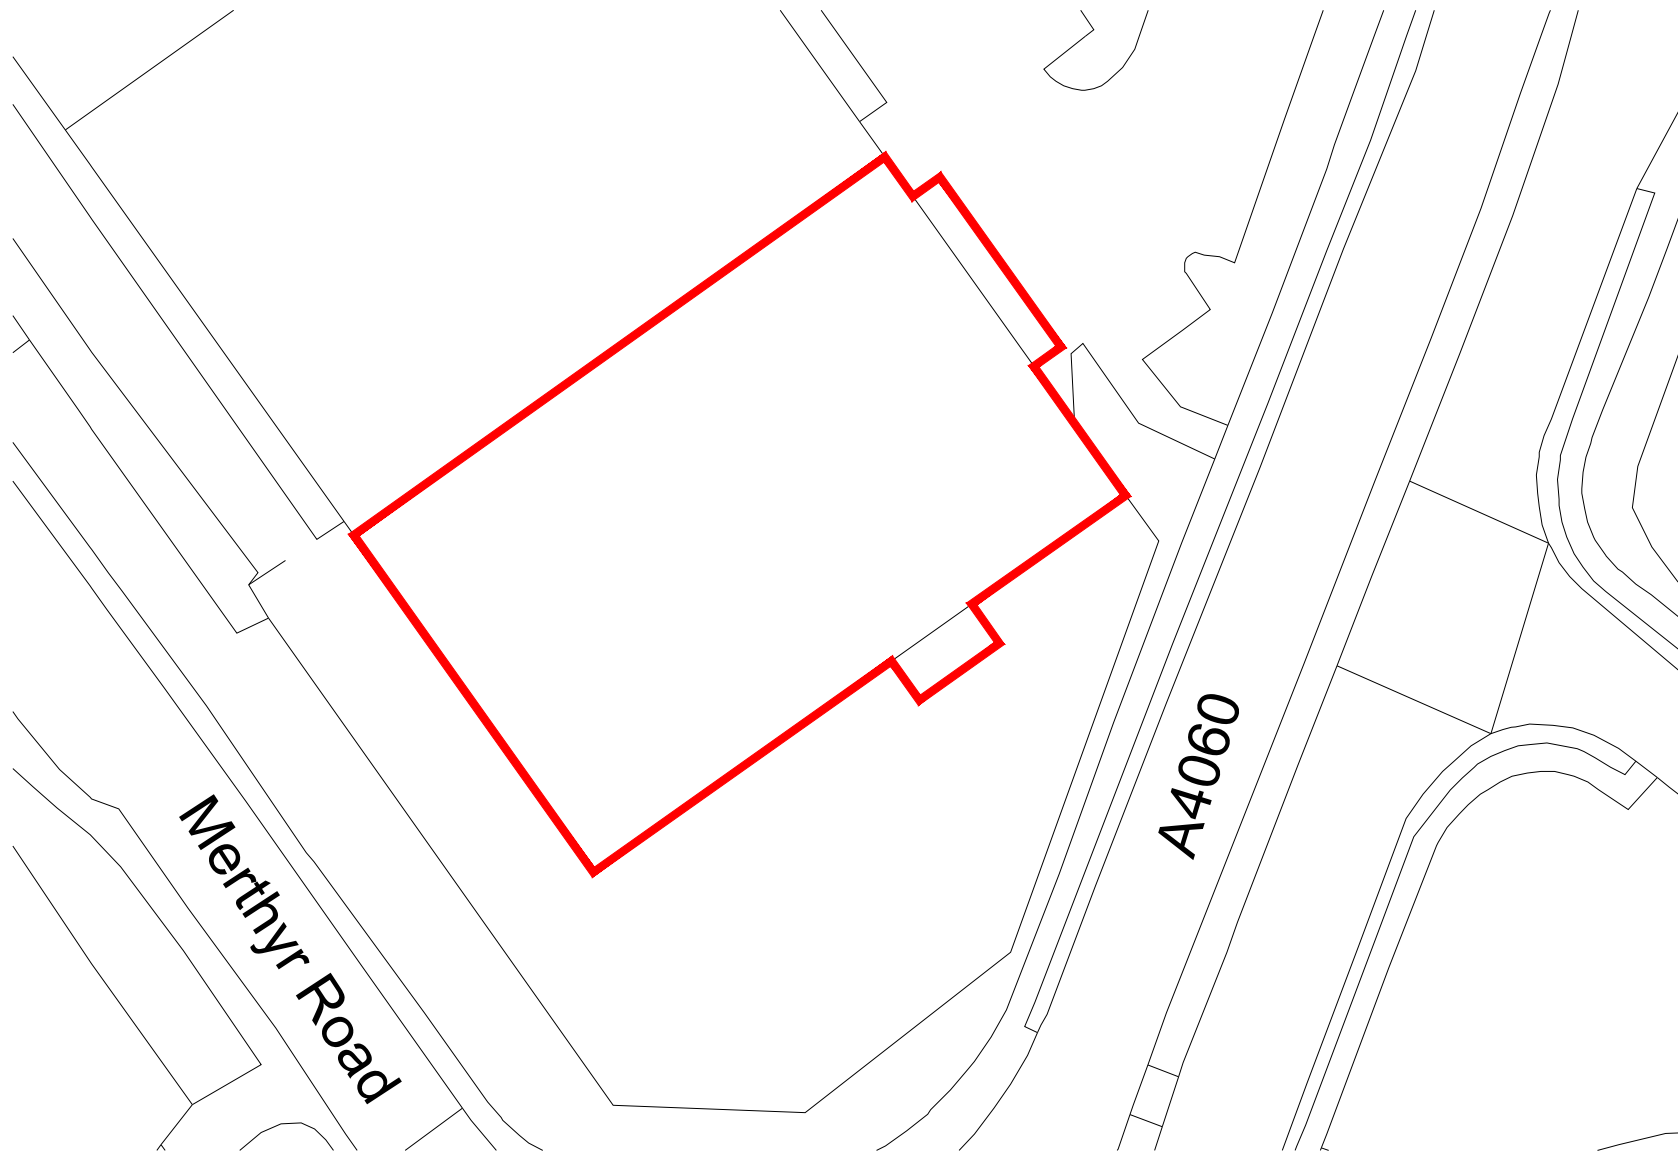


 


Site Location Plan - 1:500

 

Key

 Application Demise

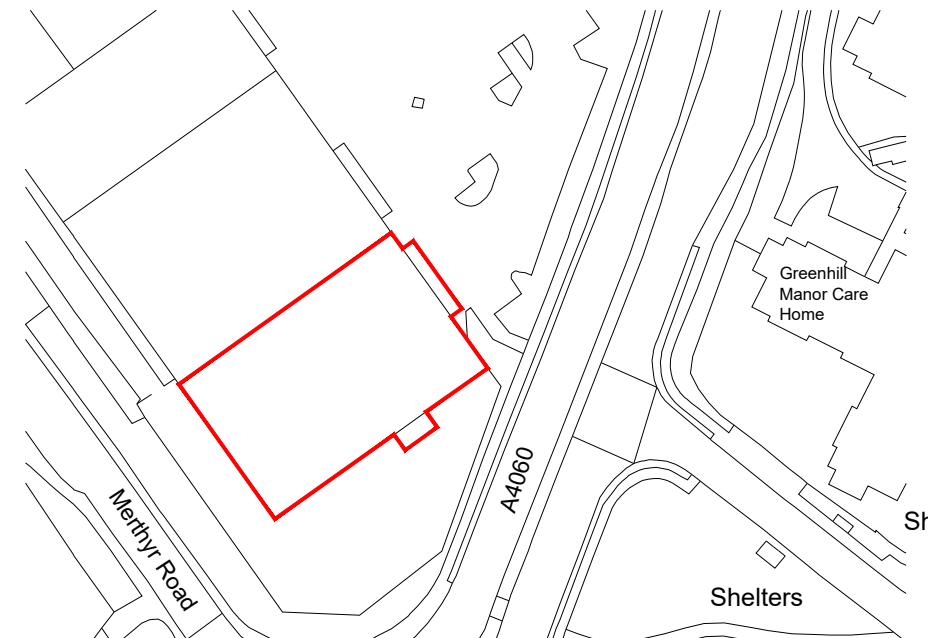

Site Location Plan - Scale 1:1250

Rev	Date	Description	Drawn/ Checked		
PROJECT TITLE			DRAWING TITLE		
Merthyr Pentrebach Retail Park, Merthyr Road, Merthyr Tydfil, CF48 4TQ			Location & Site Plans		
DRAWN / CHECKED		DATE	SCALE	JOB No	DRAWING No
MJI/CS		04.11.21	A3 @ 1:500/1250	2047	105
DRAWING PURPOSE					Rev
TOWN PLANNING APPLICATION					-
			Pure Gym Ltd		
			Town Centre House		
			The Merrion Centre		
			Leeds		
			LS2 8LY		
			e: architecture@puregym.com		
			t: 0113 285 8787		
			w: www.puregym.com		