




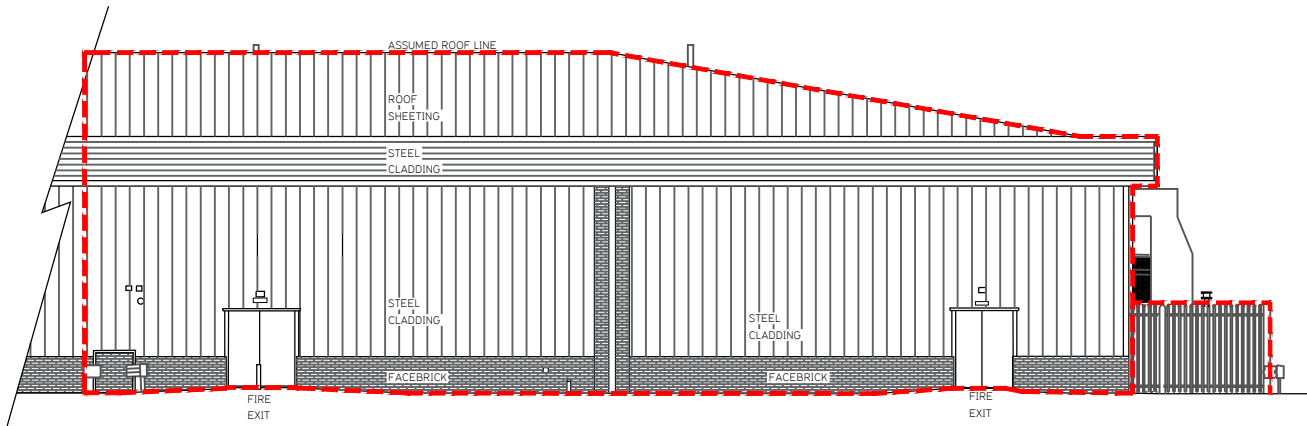


Existing Rear Elevation - 1:200

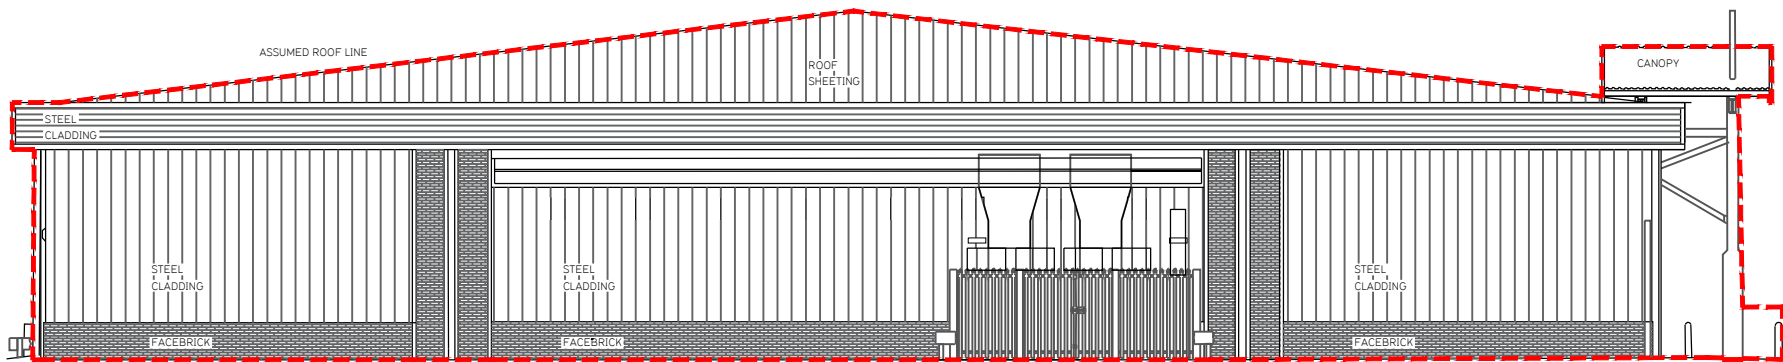


Existing Side Elevation - 1:200

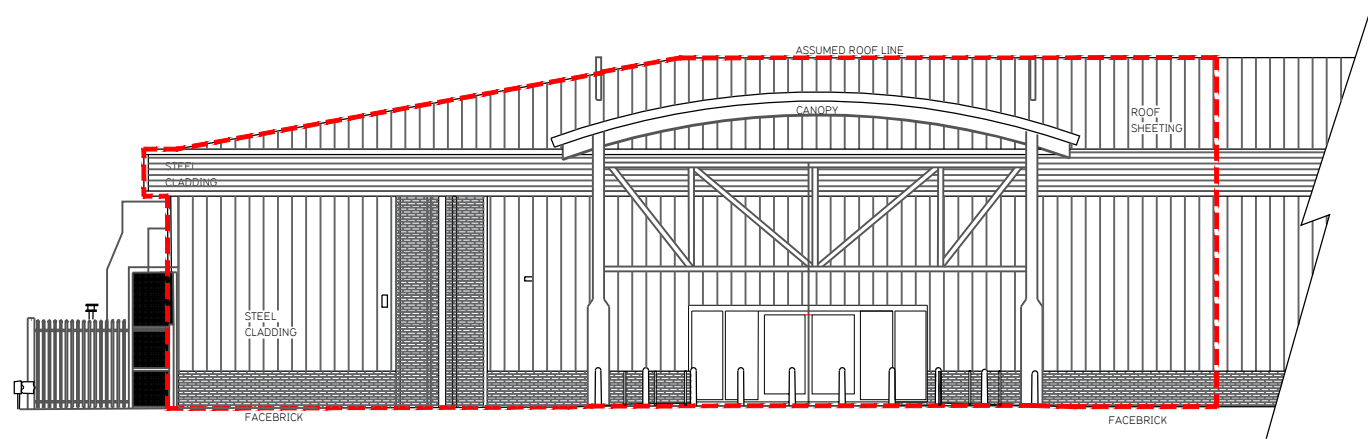

Existing Front Elevation - 1:200

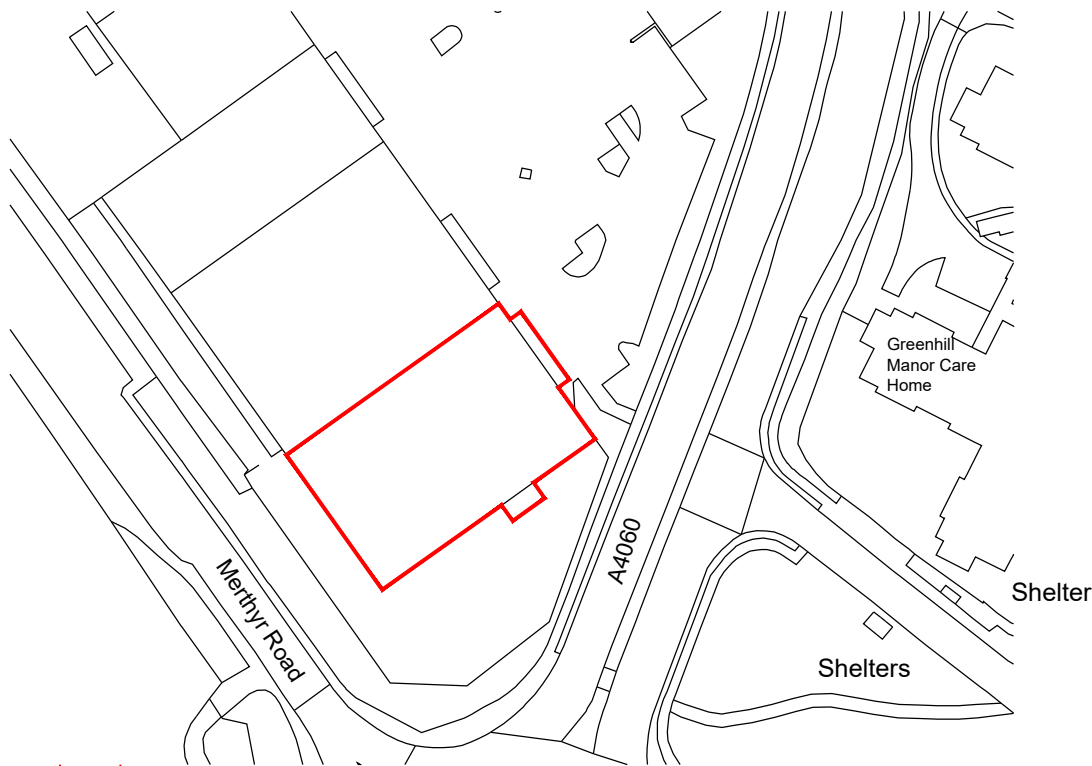

Site Location Plan - 1:1250

 

Rev	Date	Description	DRAWING TITLE		Drawn/	Checked
PROJECT TITLE			Existing Elevations			
Merthyr						
Pentrebach Retail Park, Merthyr Road, Merthyr Tydfil, CF48 4TQ						
DRAWN / CHECKED		DATE	SCALE	JOB No	DRAWING No	
MJJ/CS		04.11.21	1:200 @ A2	2047	103	
DRAWING PURPOSE					Rev	
TOWN PLANNING APPLICATION					-	



PUREGYM

Pure Gym Ltd
Town Centre House
The Merion Centre
Leeds
LS2 8LY

e: architecture@puregym.com
t: 0113 285 8787
w: www.puregym.com