


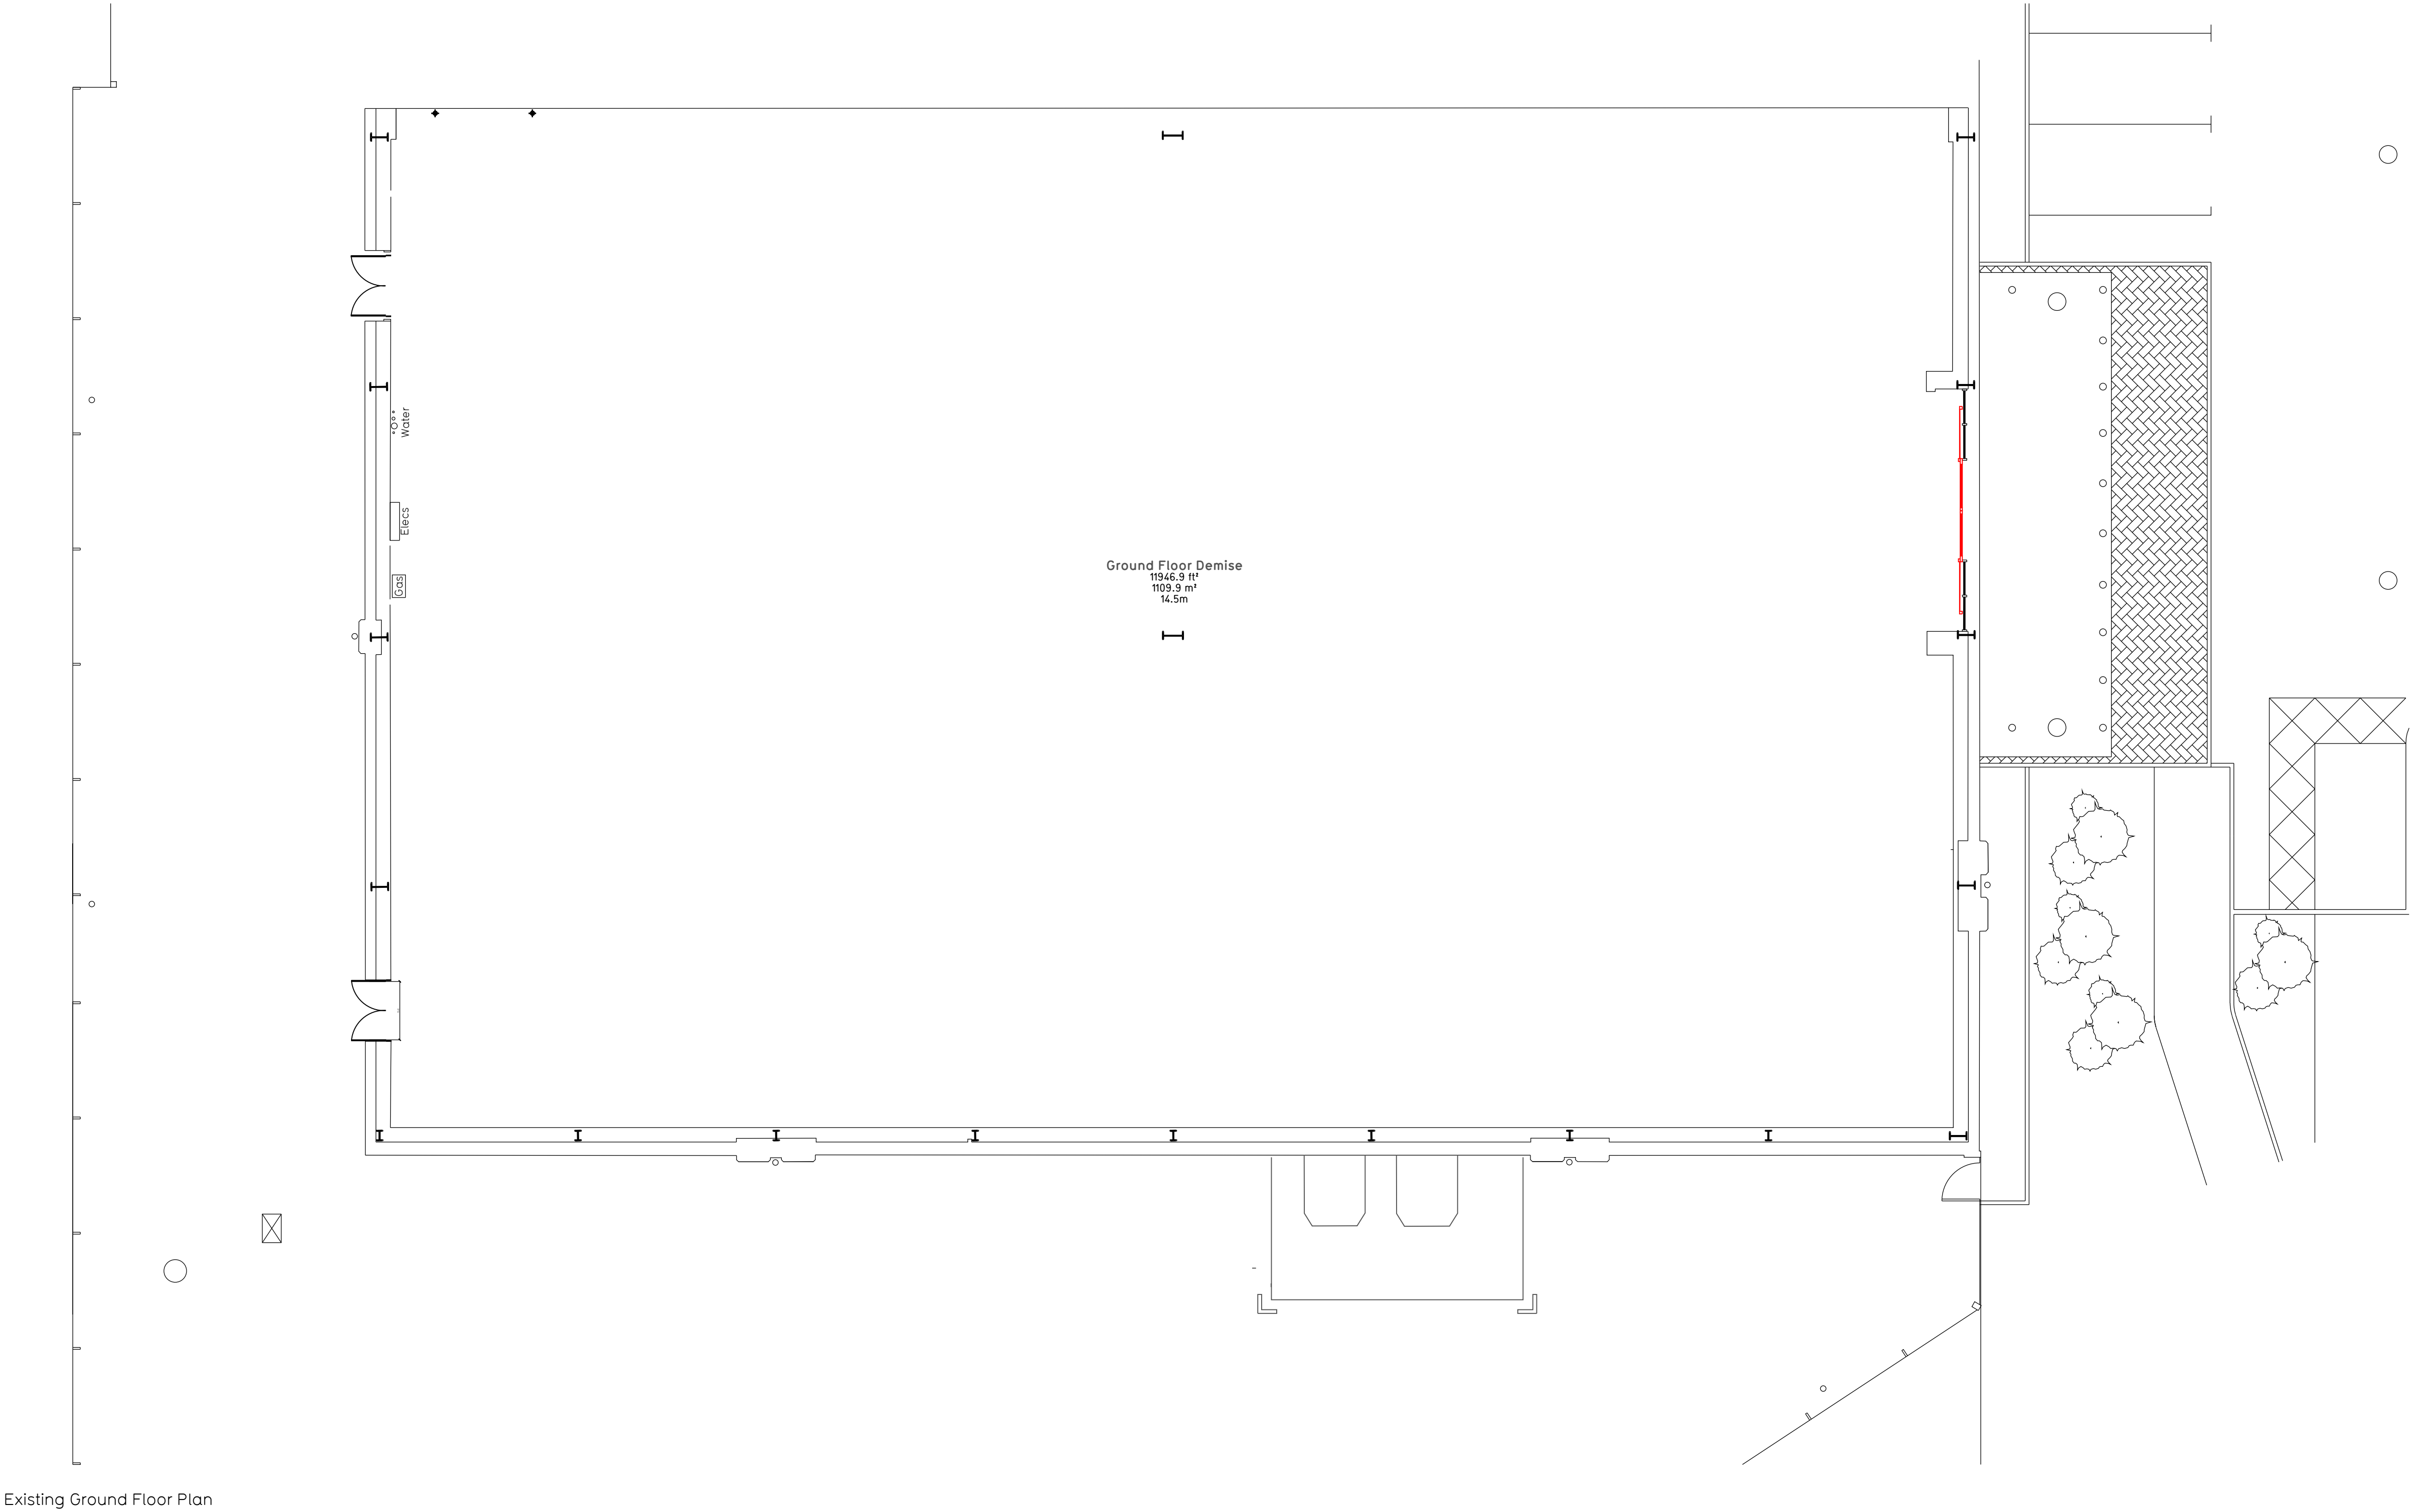

Demise Area (Red Line)

Ground 1109.9 m² / 11946.9 ft²

Total 1148.3 m² / 12360.0 ft²

Rev	Date	Description	Drawn/ Checked
PROJECT NAME		DRAWING TITLE	
Merthyr		Existing Floor Plan	
Pentrabach Retail Park, Merthyr Road, Merthyr Tydfil, CF48 4TG			
DRAWN / CHECKED	DATE	SCALE	JOB No
MJI/CS	04.11.21	1:100 @ A1	2047
DRAWING PURPOSE			Rev
PLANNING APPLICATION			-



Pure Gym Ltd
Town Centre House
The Merion Centre
Leeds
LS2 8LY
e: architecture@puregym.com
t: 0113 285 9787
w: www.puregym.com