



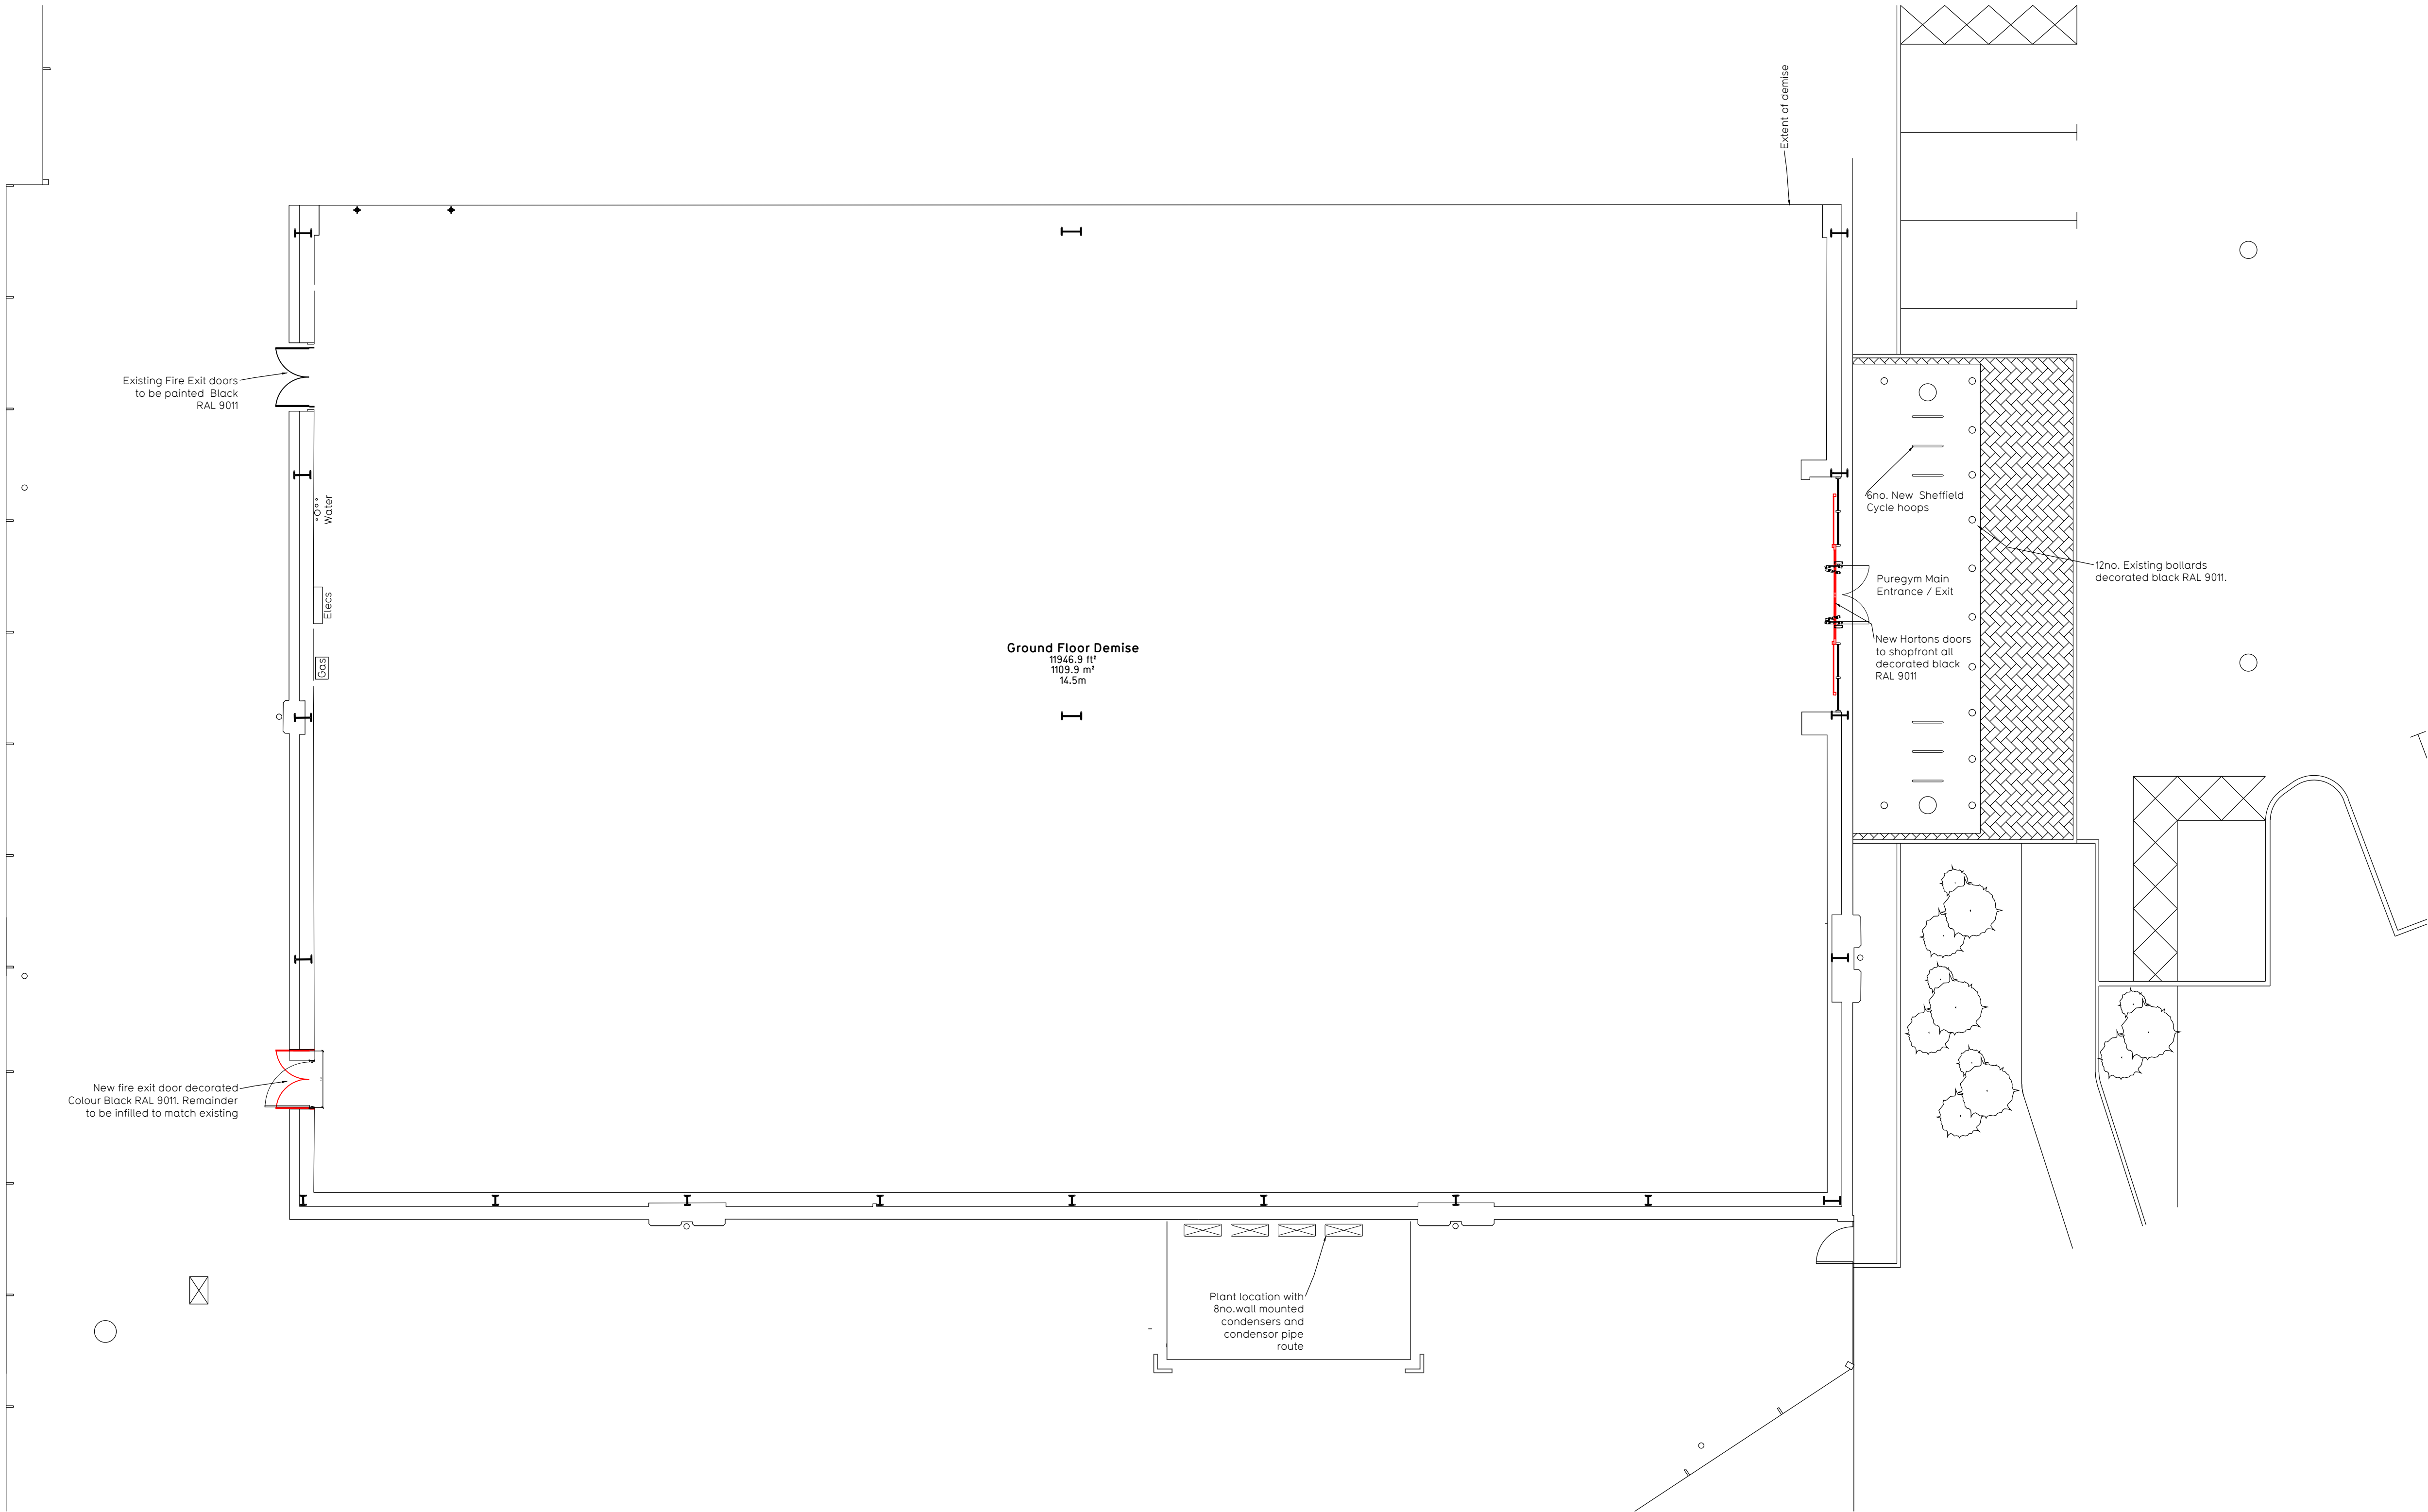

Proposed Ground Floor Plan

Rev	Date	Description	Drawn/ Checked
PROJECT TITLE		DRAWING TITLE	
Merthyr		Proposed Floor Plans	
Pentrebach Retail Park, Merthyr Road, Merthyr Tydfil, CF48 4TO			
DRAWING CODED		DATE	JOB No.
MJ/CS	04.11.21	1:100 @ A1	2047
DRAWING PURPOSE		DRAWING No.	Rev
TOWN PLANNING APPLICATION		102	-

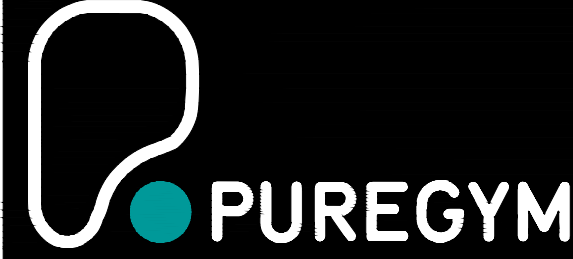

Pure Gym Ltd
Town Centre House
The Merion Centre
Leeds
LS2 8LY
e: architecture@puregym.com
t: 0113 285 8787
w: www.puregym.com