



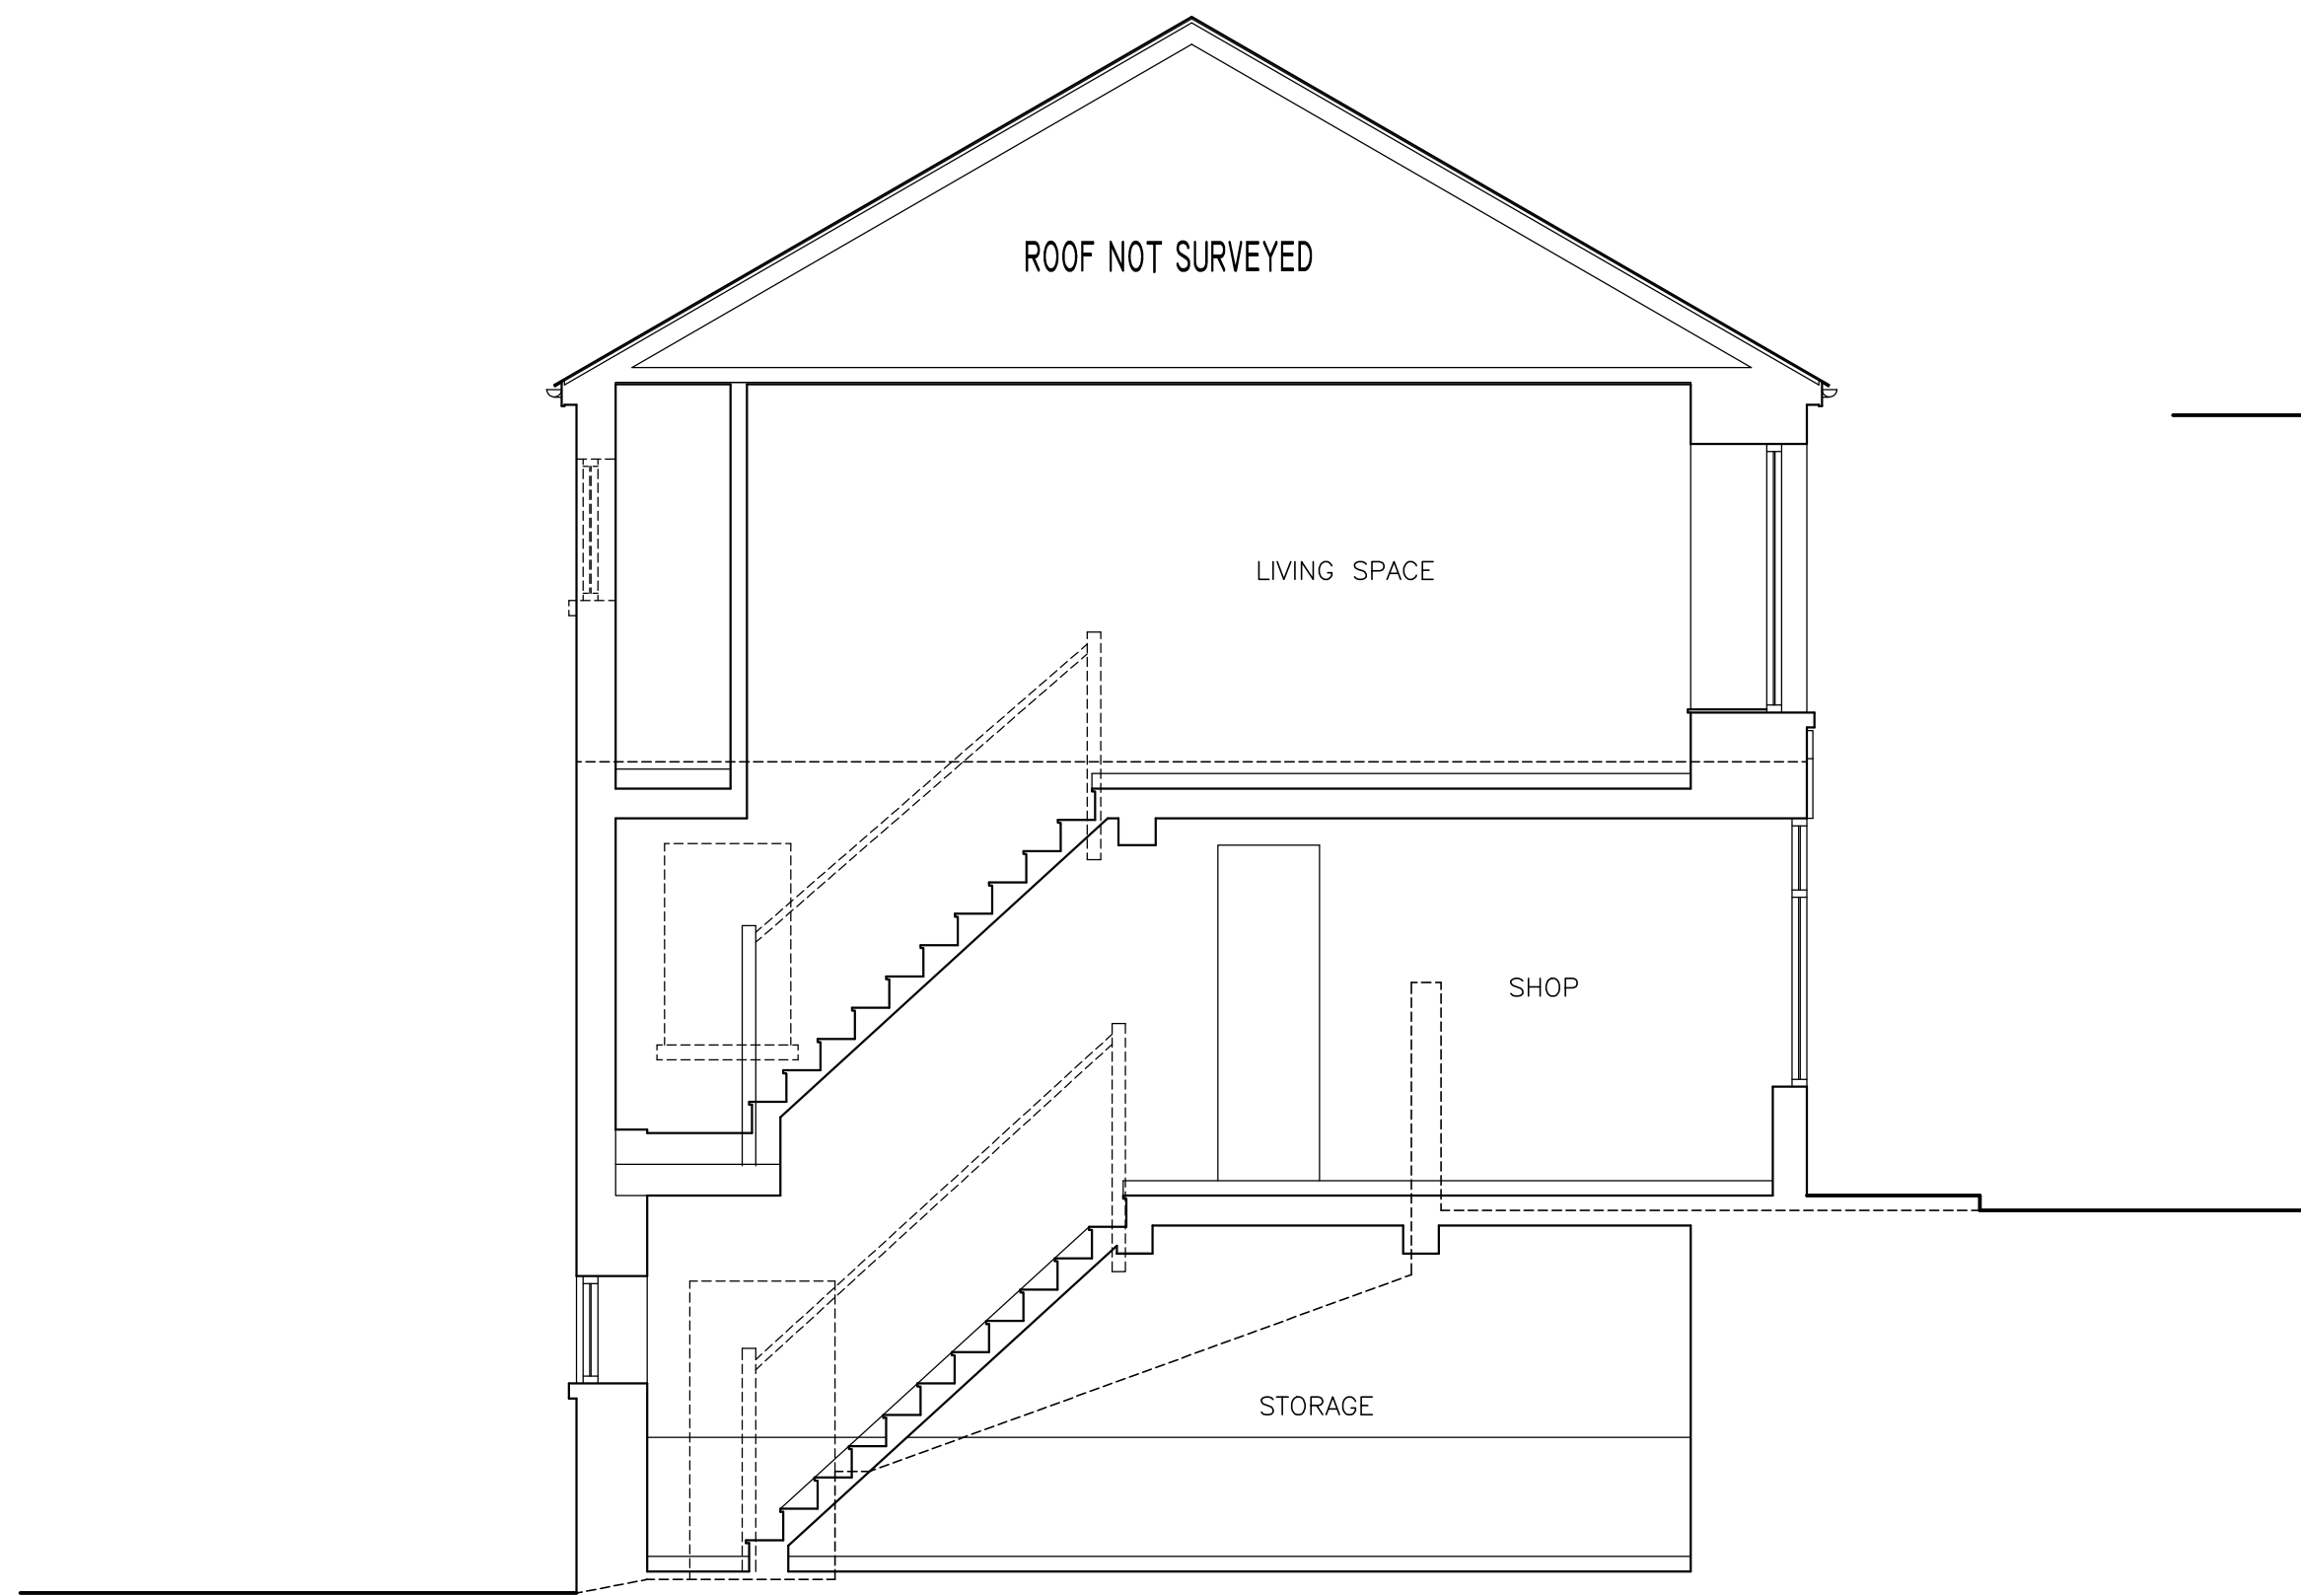


SECTION A-A




FRONT ELEVATION

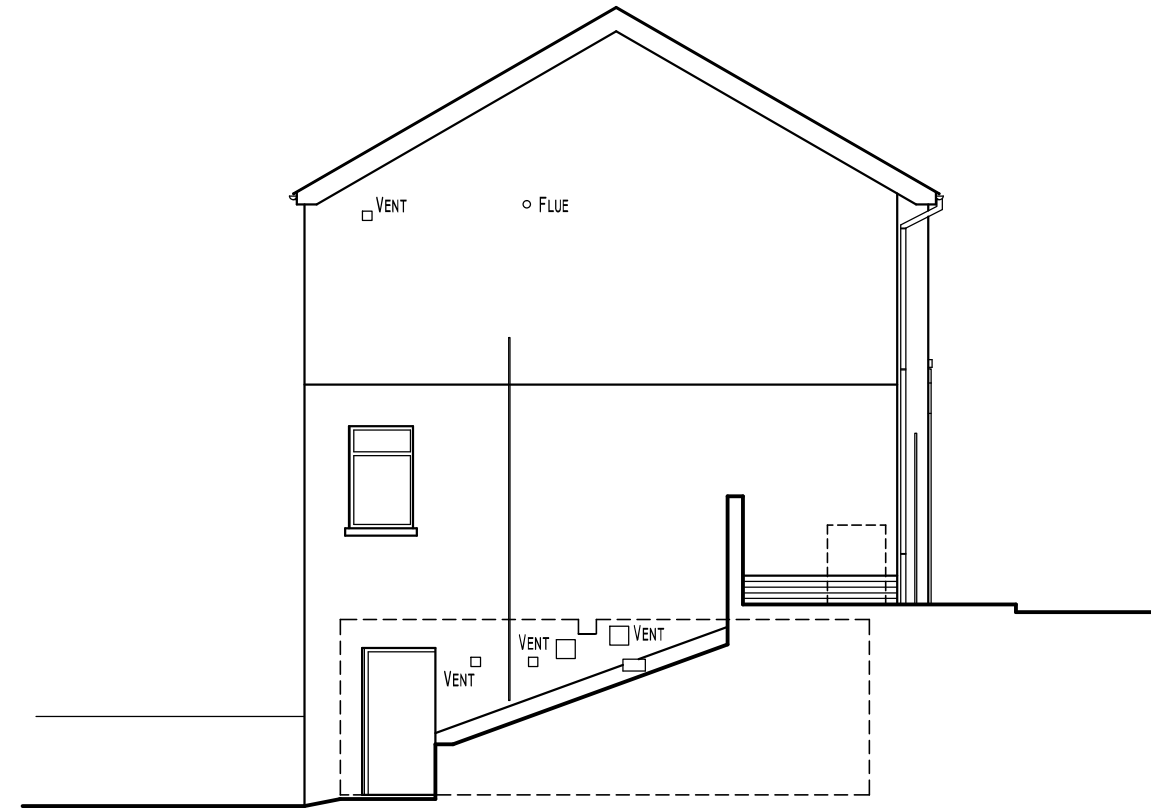


SIDE ELEVATION

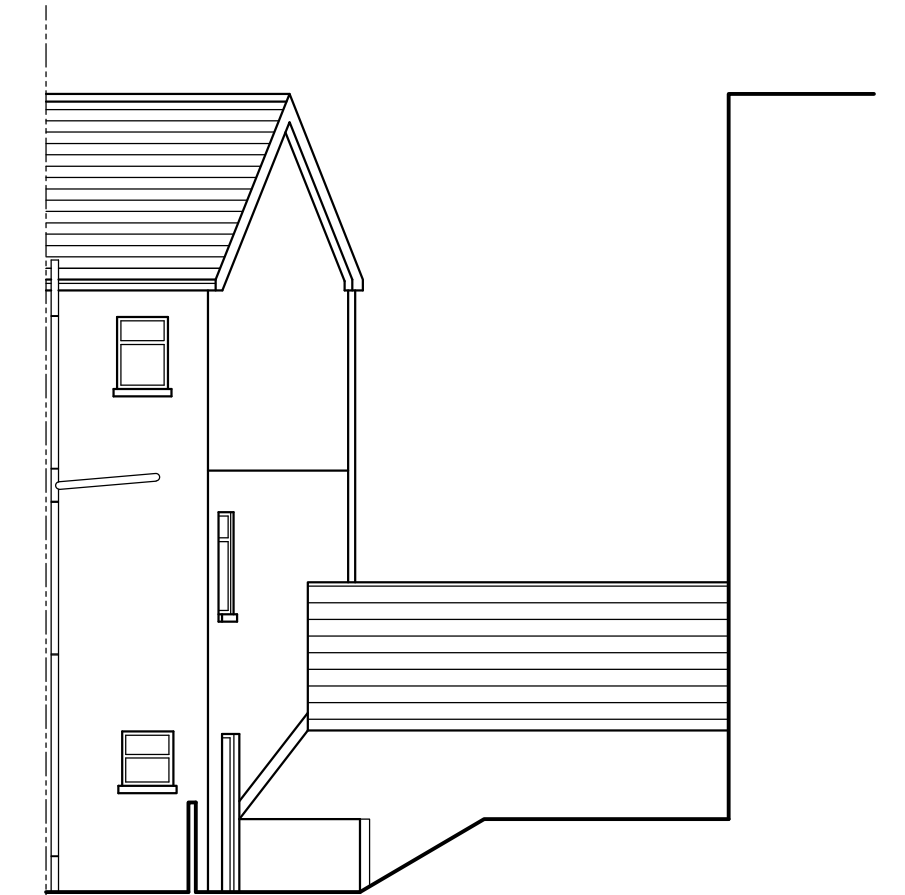


REAR ELEVATION

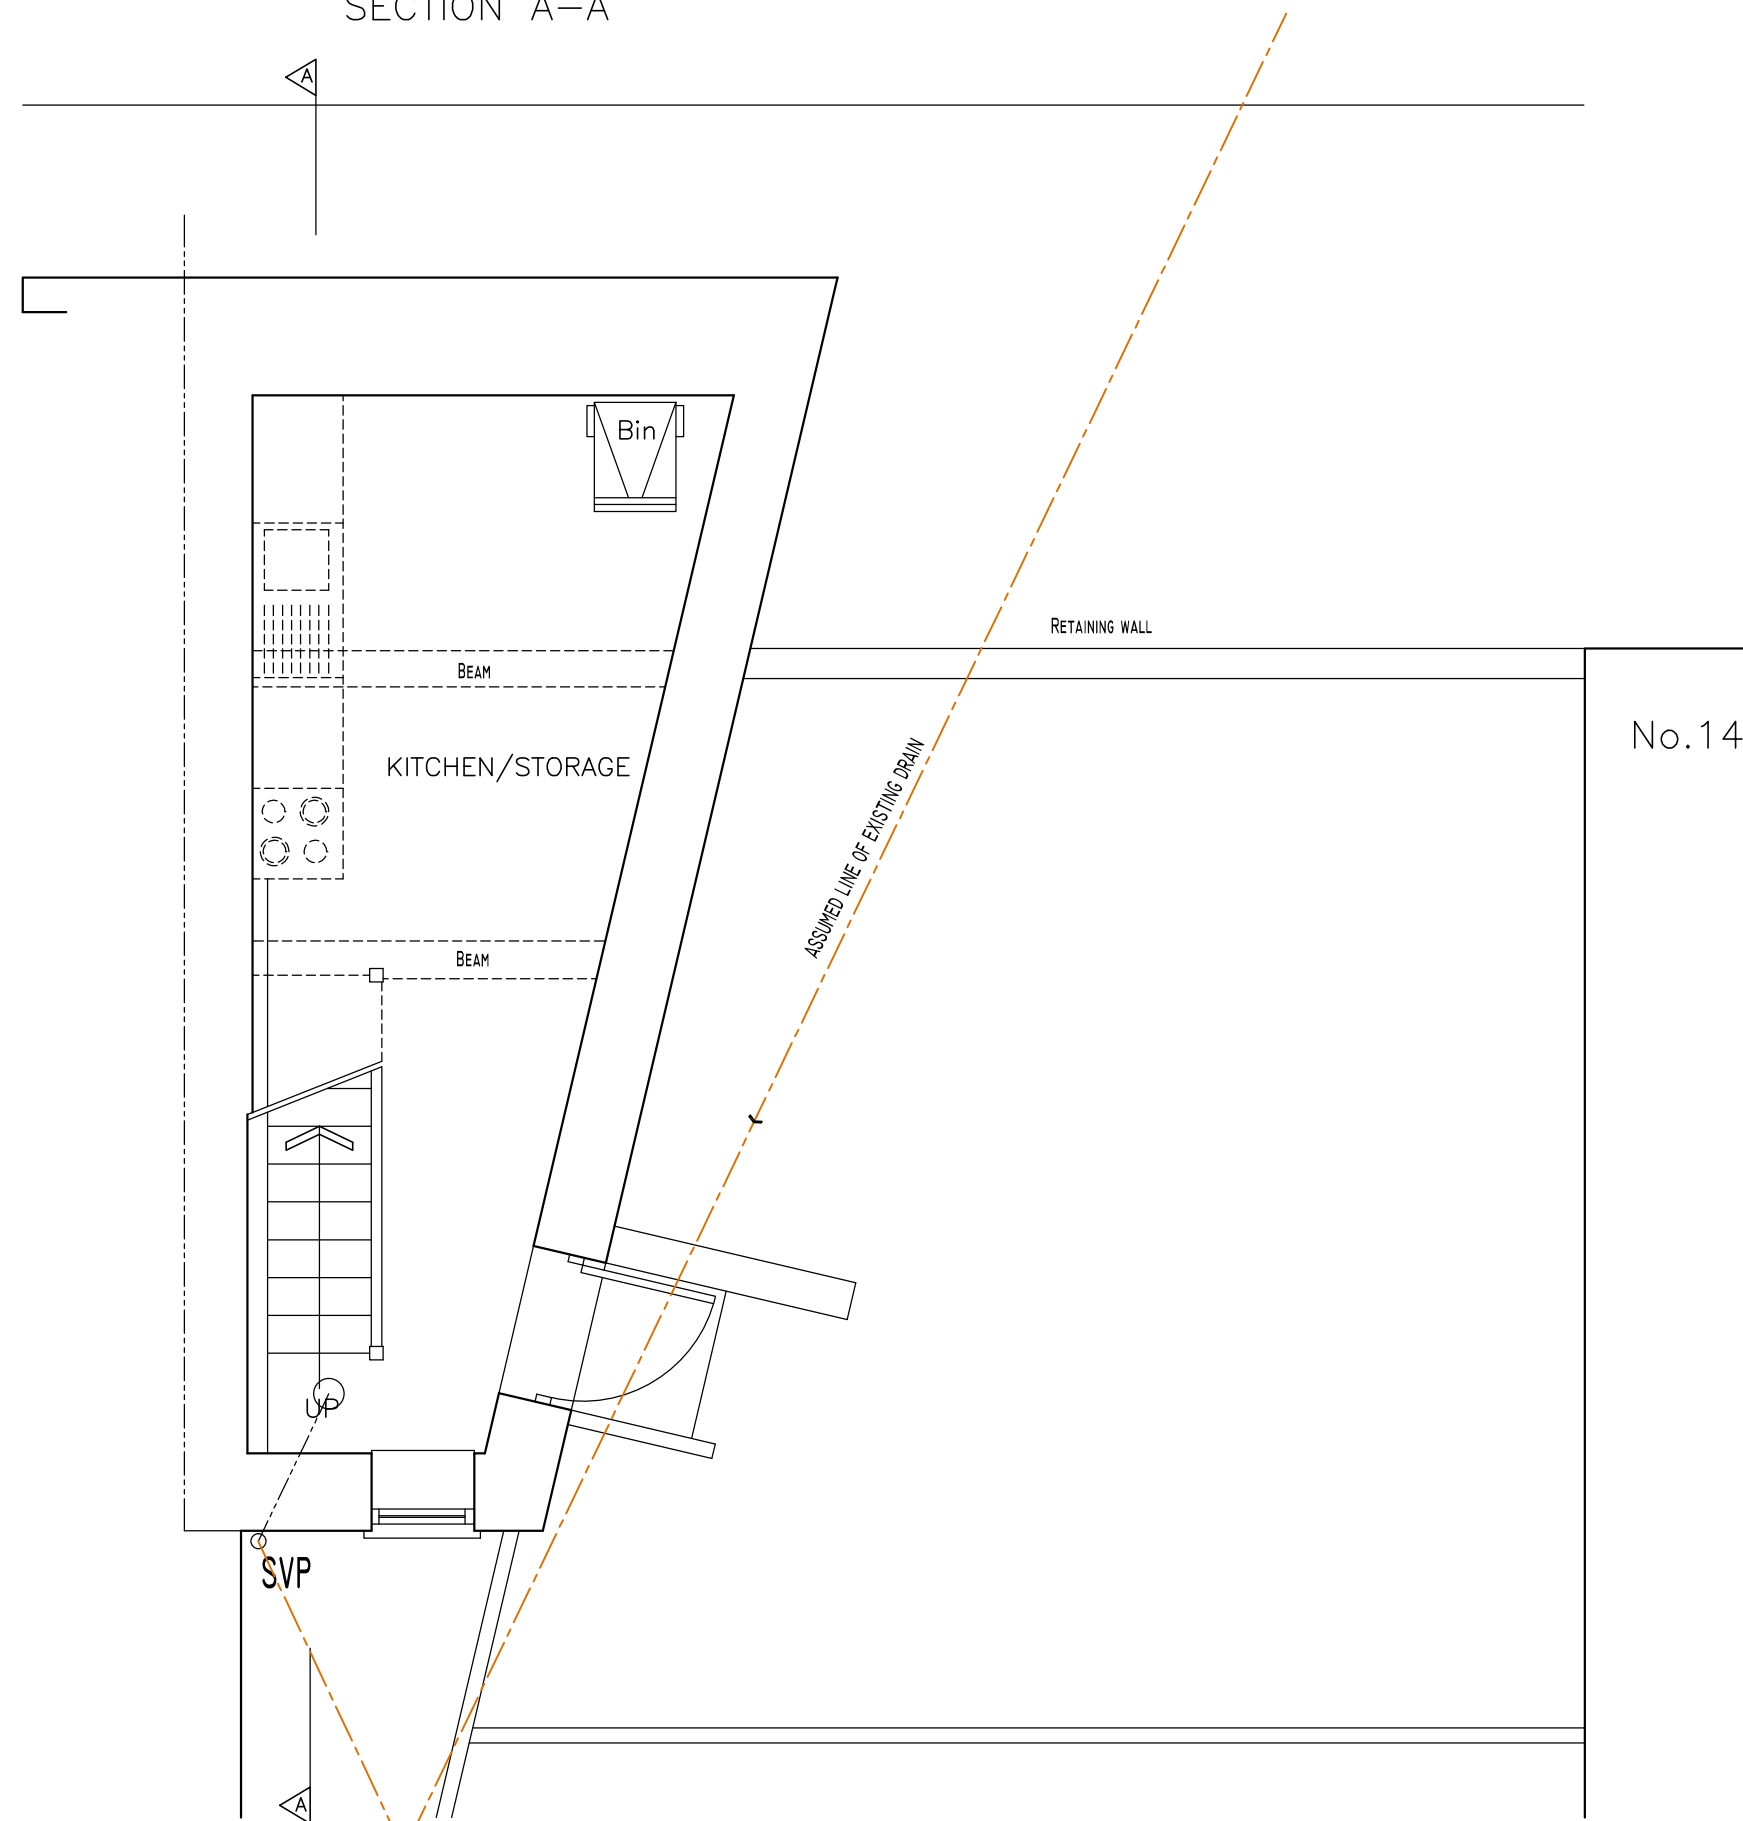

LOWER GROUND FLOOR PLAN AND SITE LAYOUT

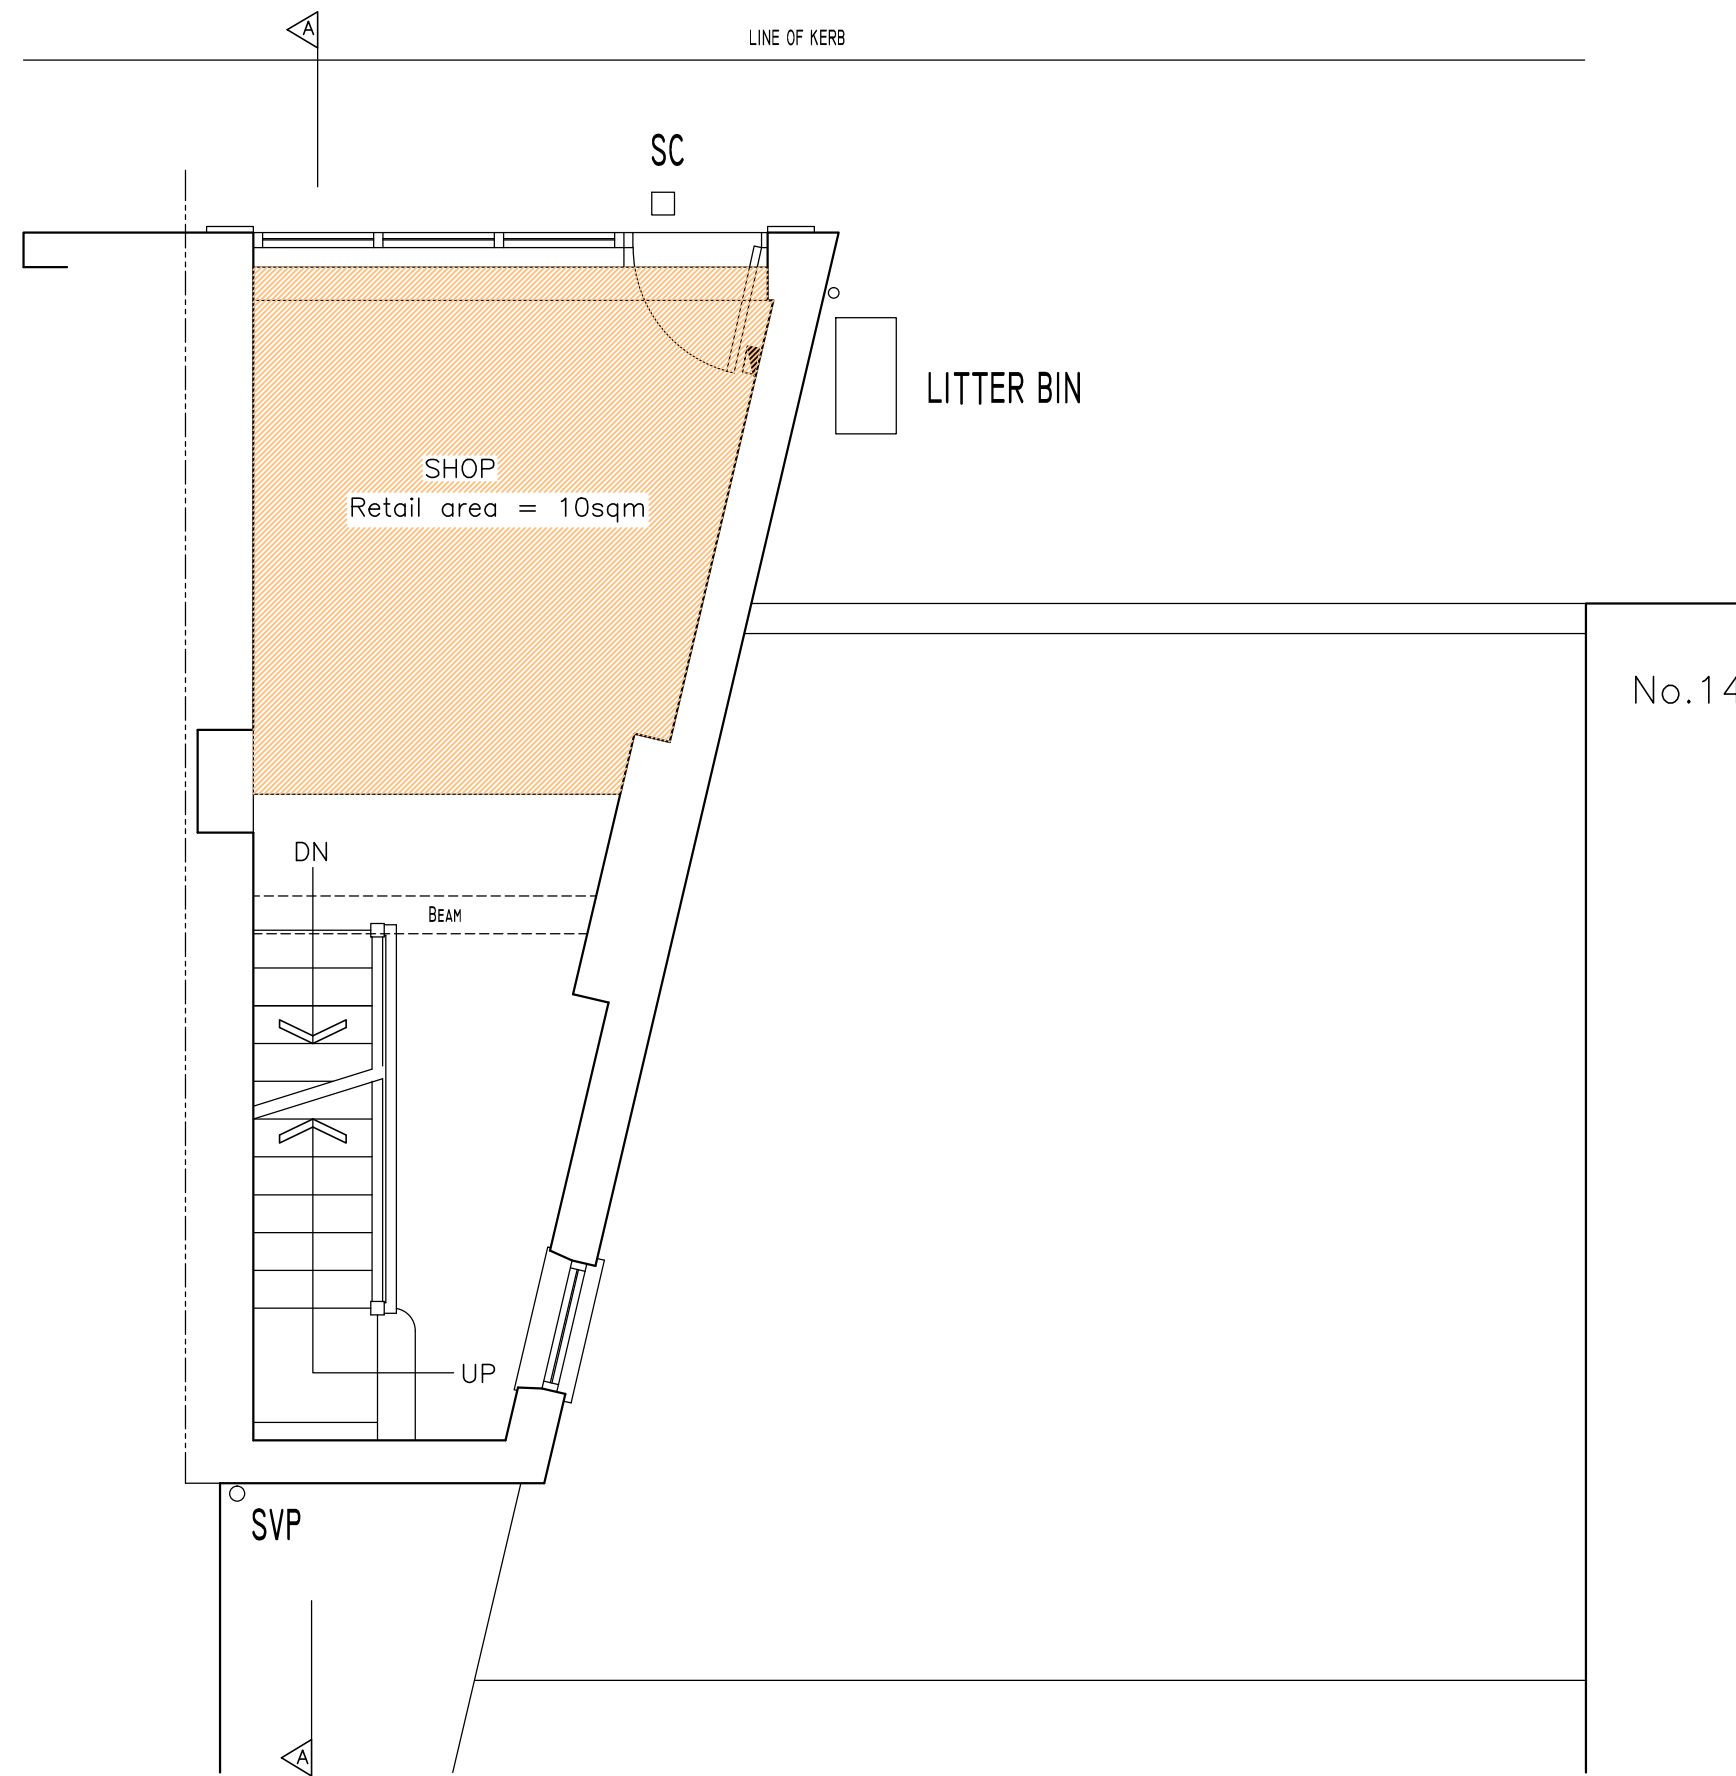

GROUND FLOOR PLAN

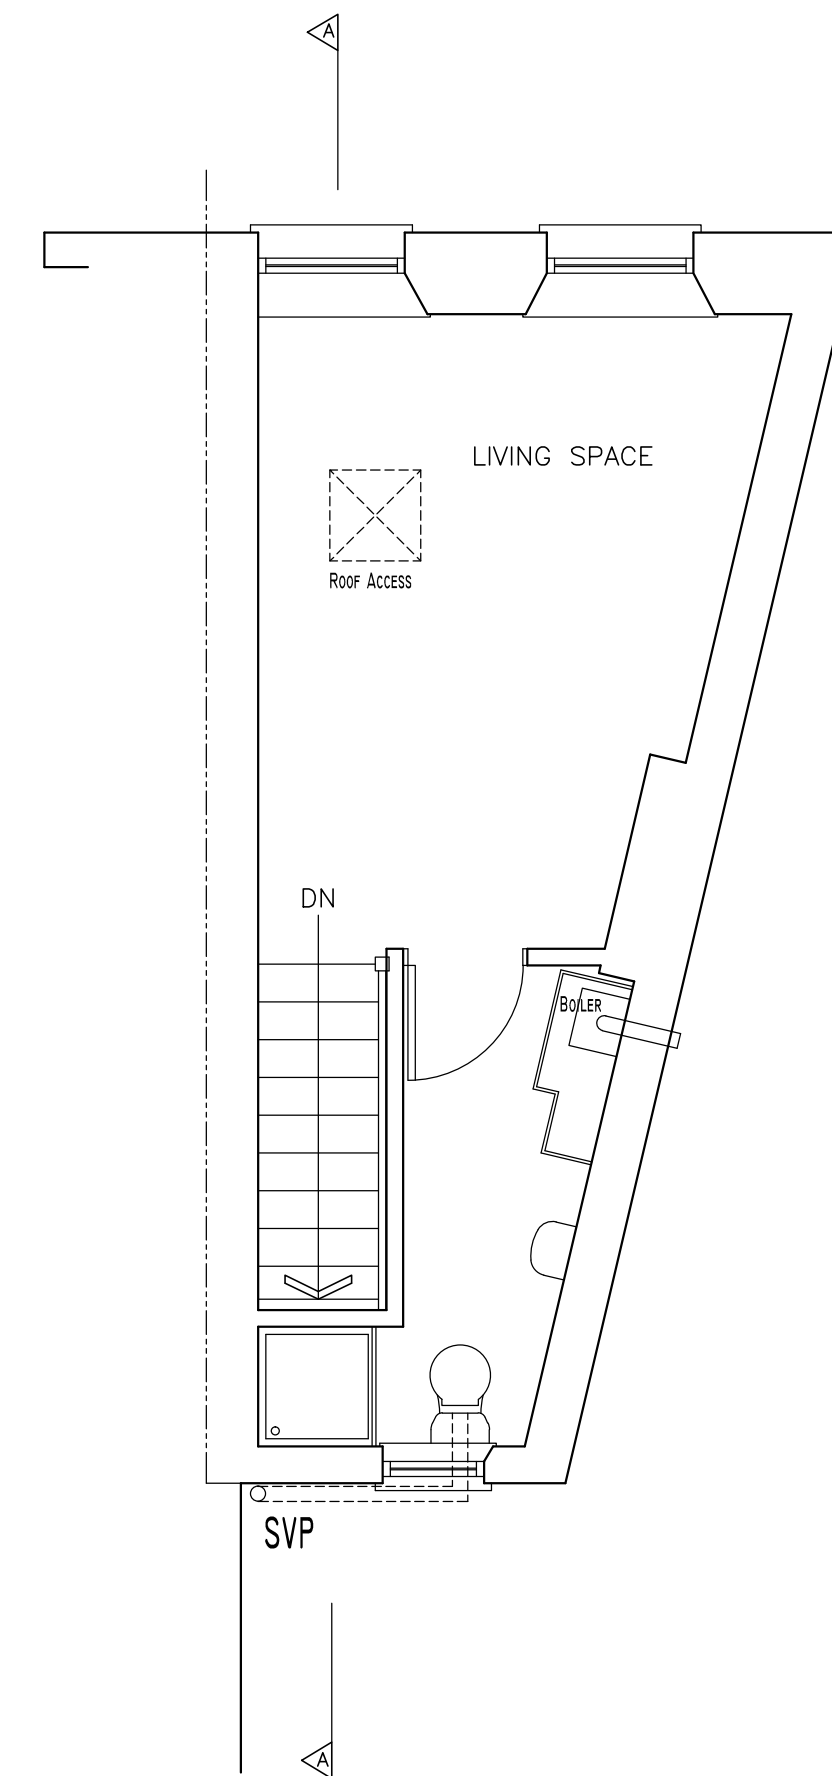

FIRST FLOOR PLAN



|   |            |       |           |      |
|---|------------|-------|-----------|------|
| Do not scale this drawing.<br>Report discrepancies in figured dimensions<br>on site measurements to the architect.<br>This drawing is copyright. | Revisions: |       |           | Chk: |
|   | Rev No.    | Date: | Revision: |      |
|   |            |       |           |      |
|   |            |       |           |      |

Project:  
PROPOSED CONVERSION

Title:  
Survey



Scale: 1:50  
Date: 0324  
Project No. 4521  
Drawn: RWJ  
Checked: RWJ  
Drawing No. (---)01  
Rev.



BEACON ARCHITECTURAL SERVICES - TY WONDAS TRECASTLE, BRECON LD3 8UH - TEL: 01874 638082 - MOB: 07792695996