




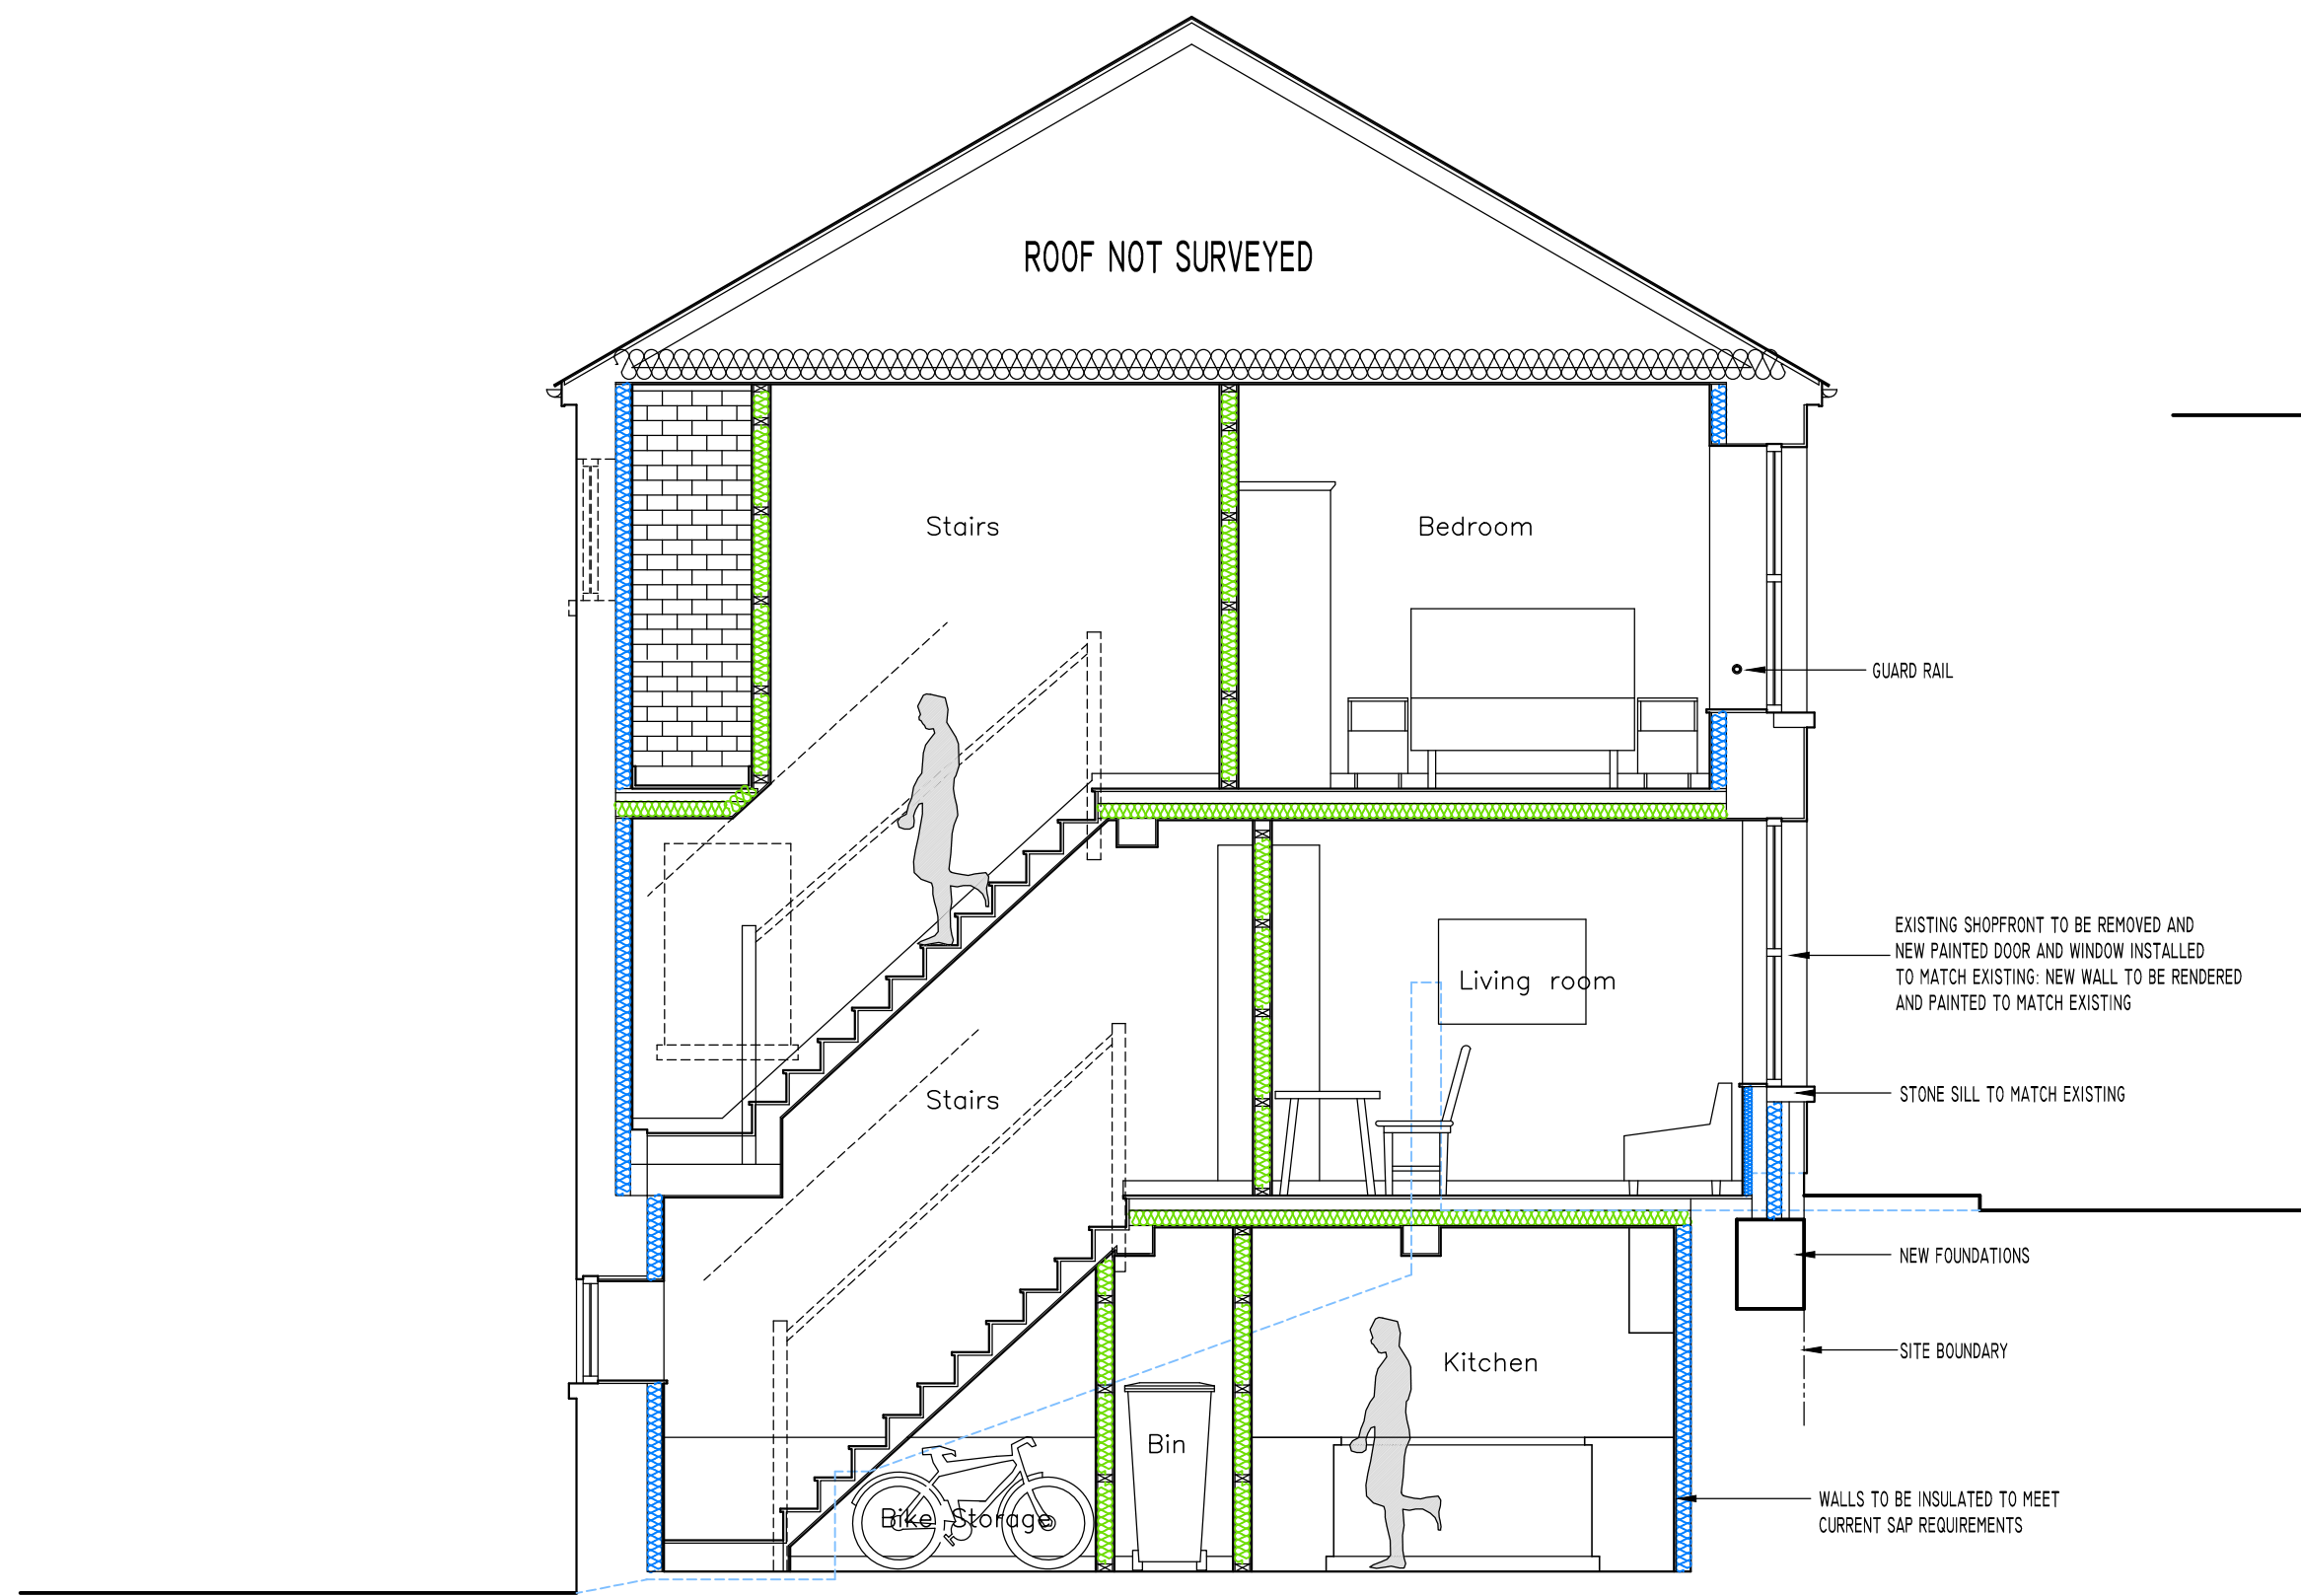


FRONT ELEVATION

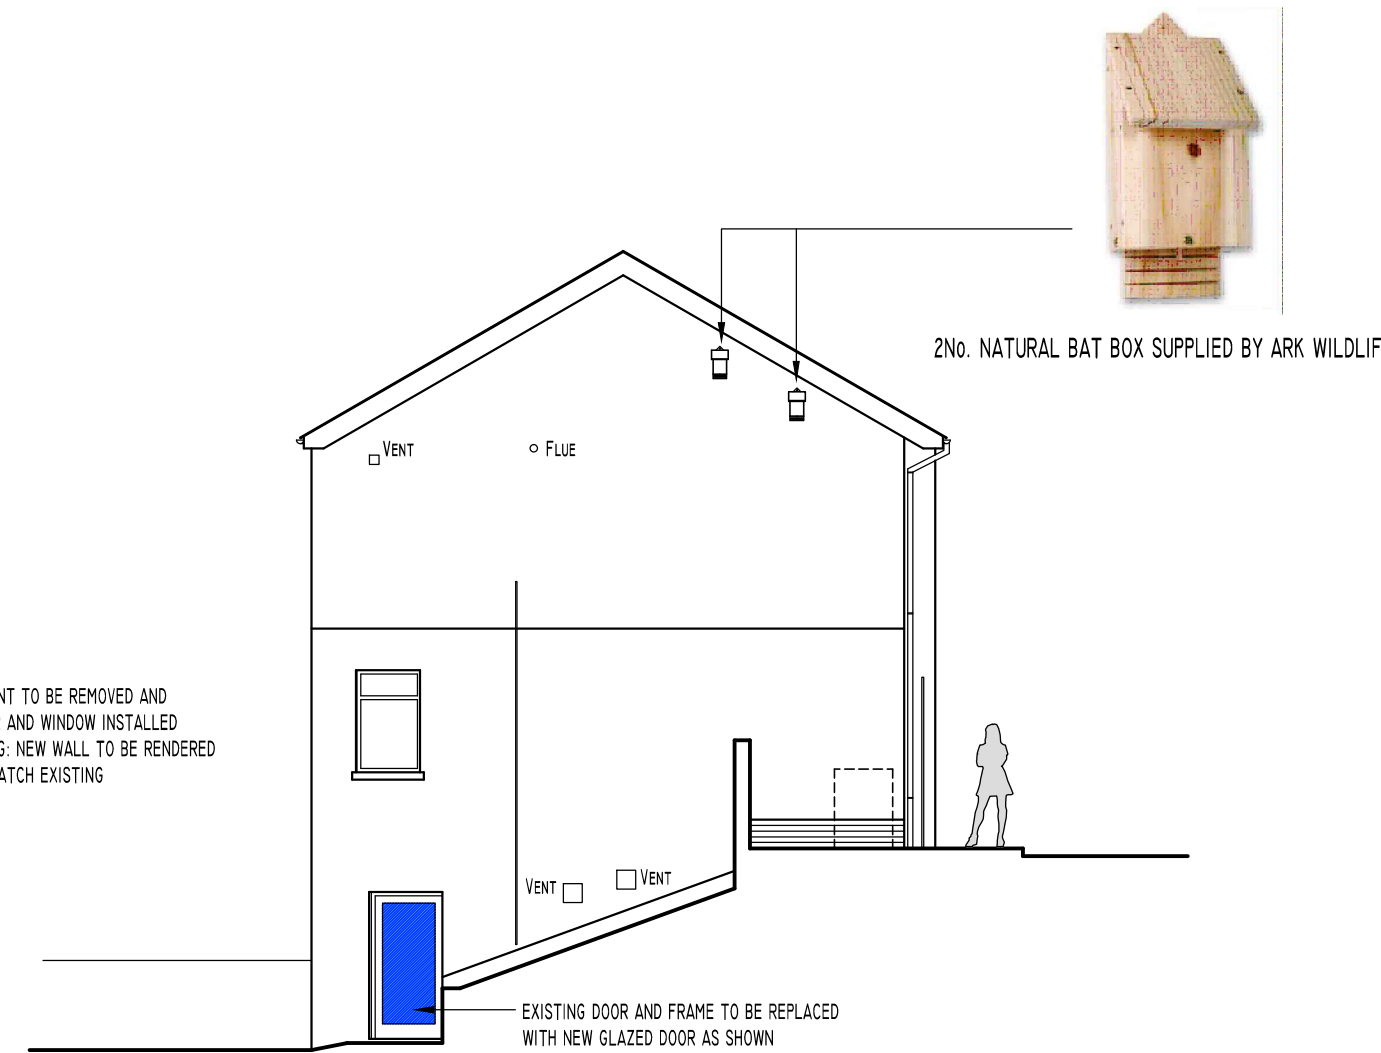


SIDE ELEVATION

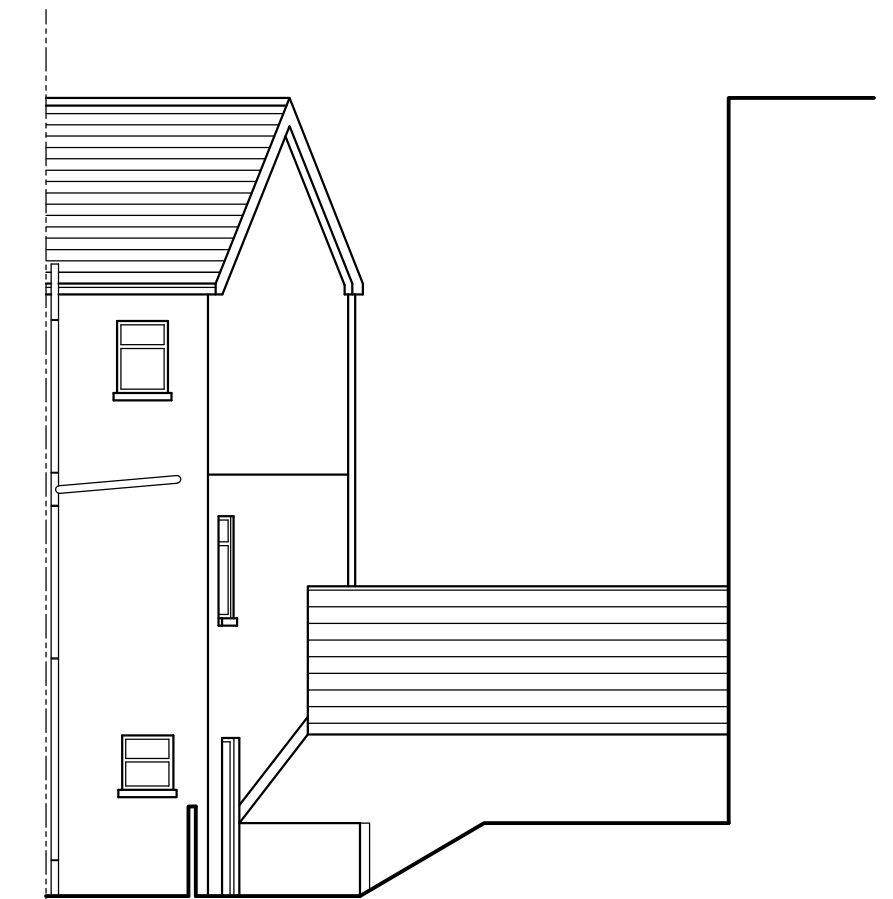


REAR ELEVATION

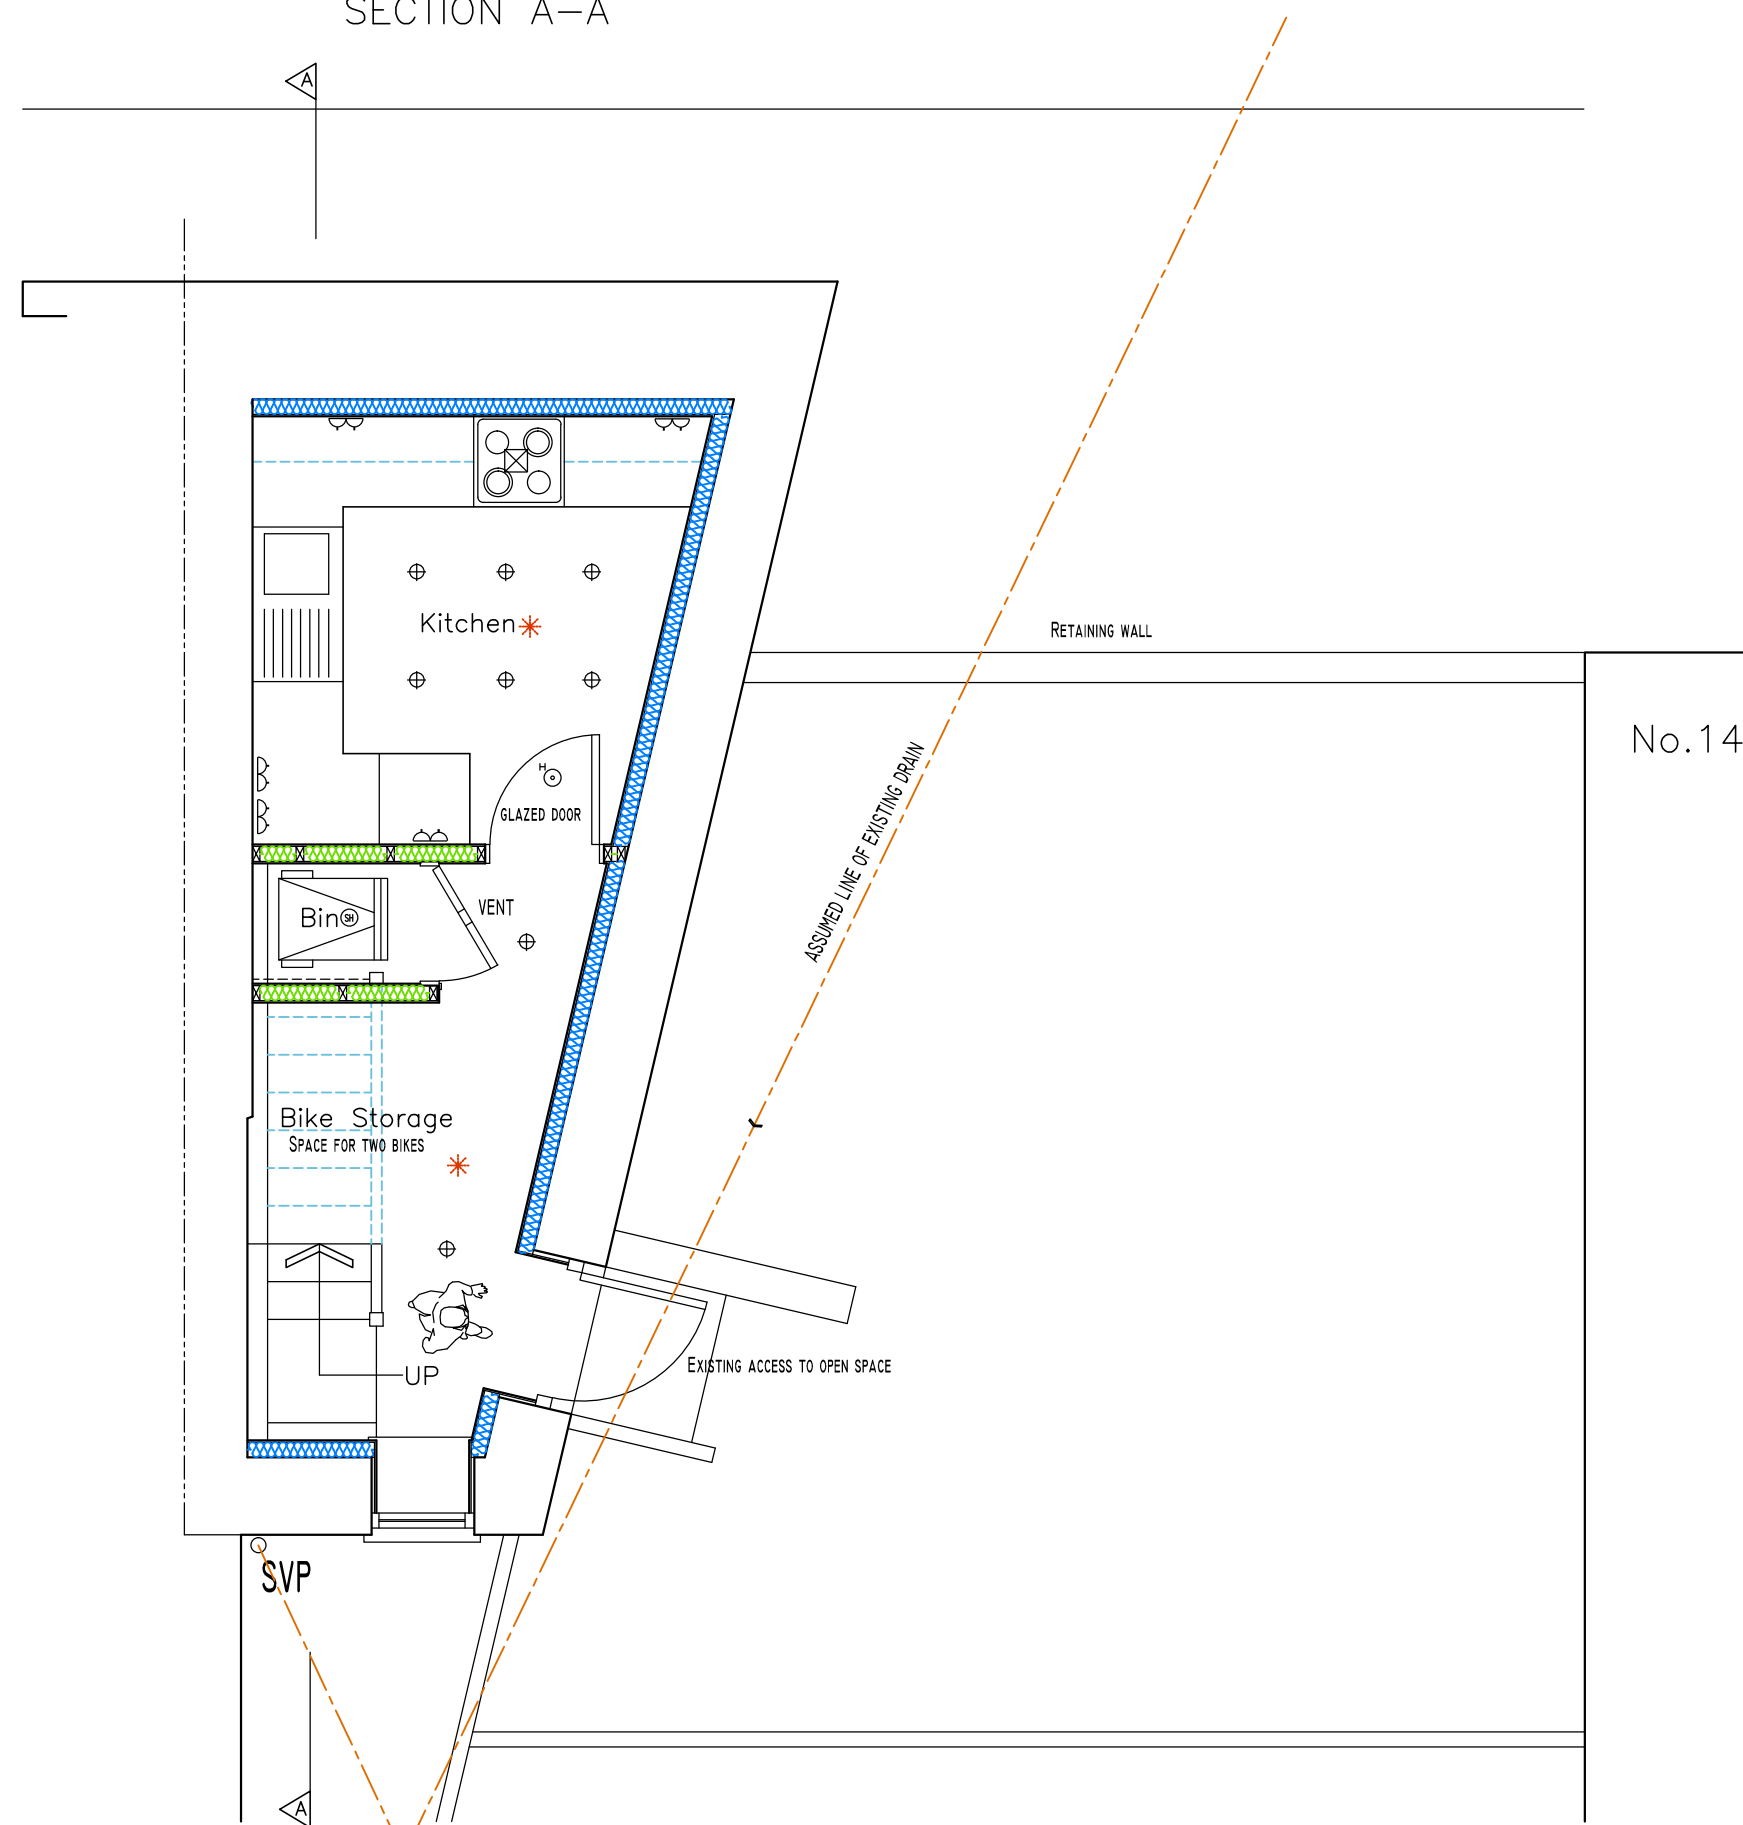

LOWER GROUND FLOOR PLAN AND SITE LAYOUT

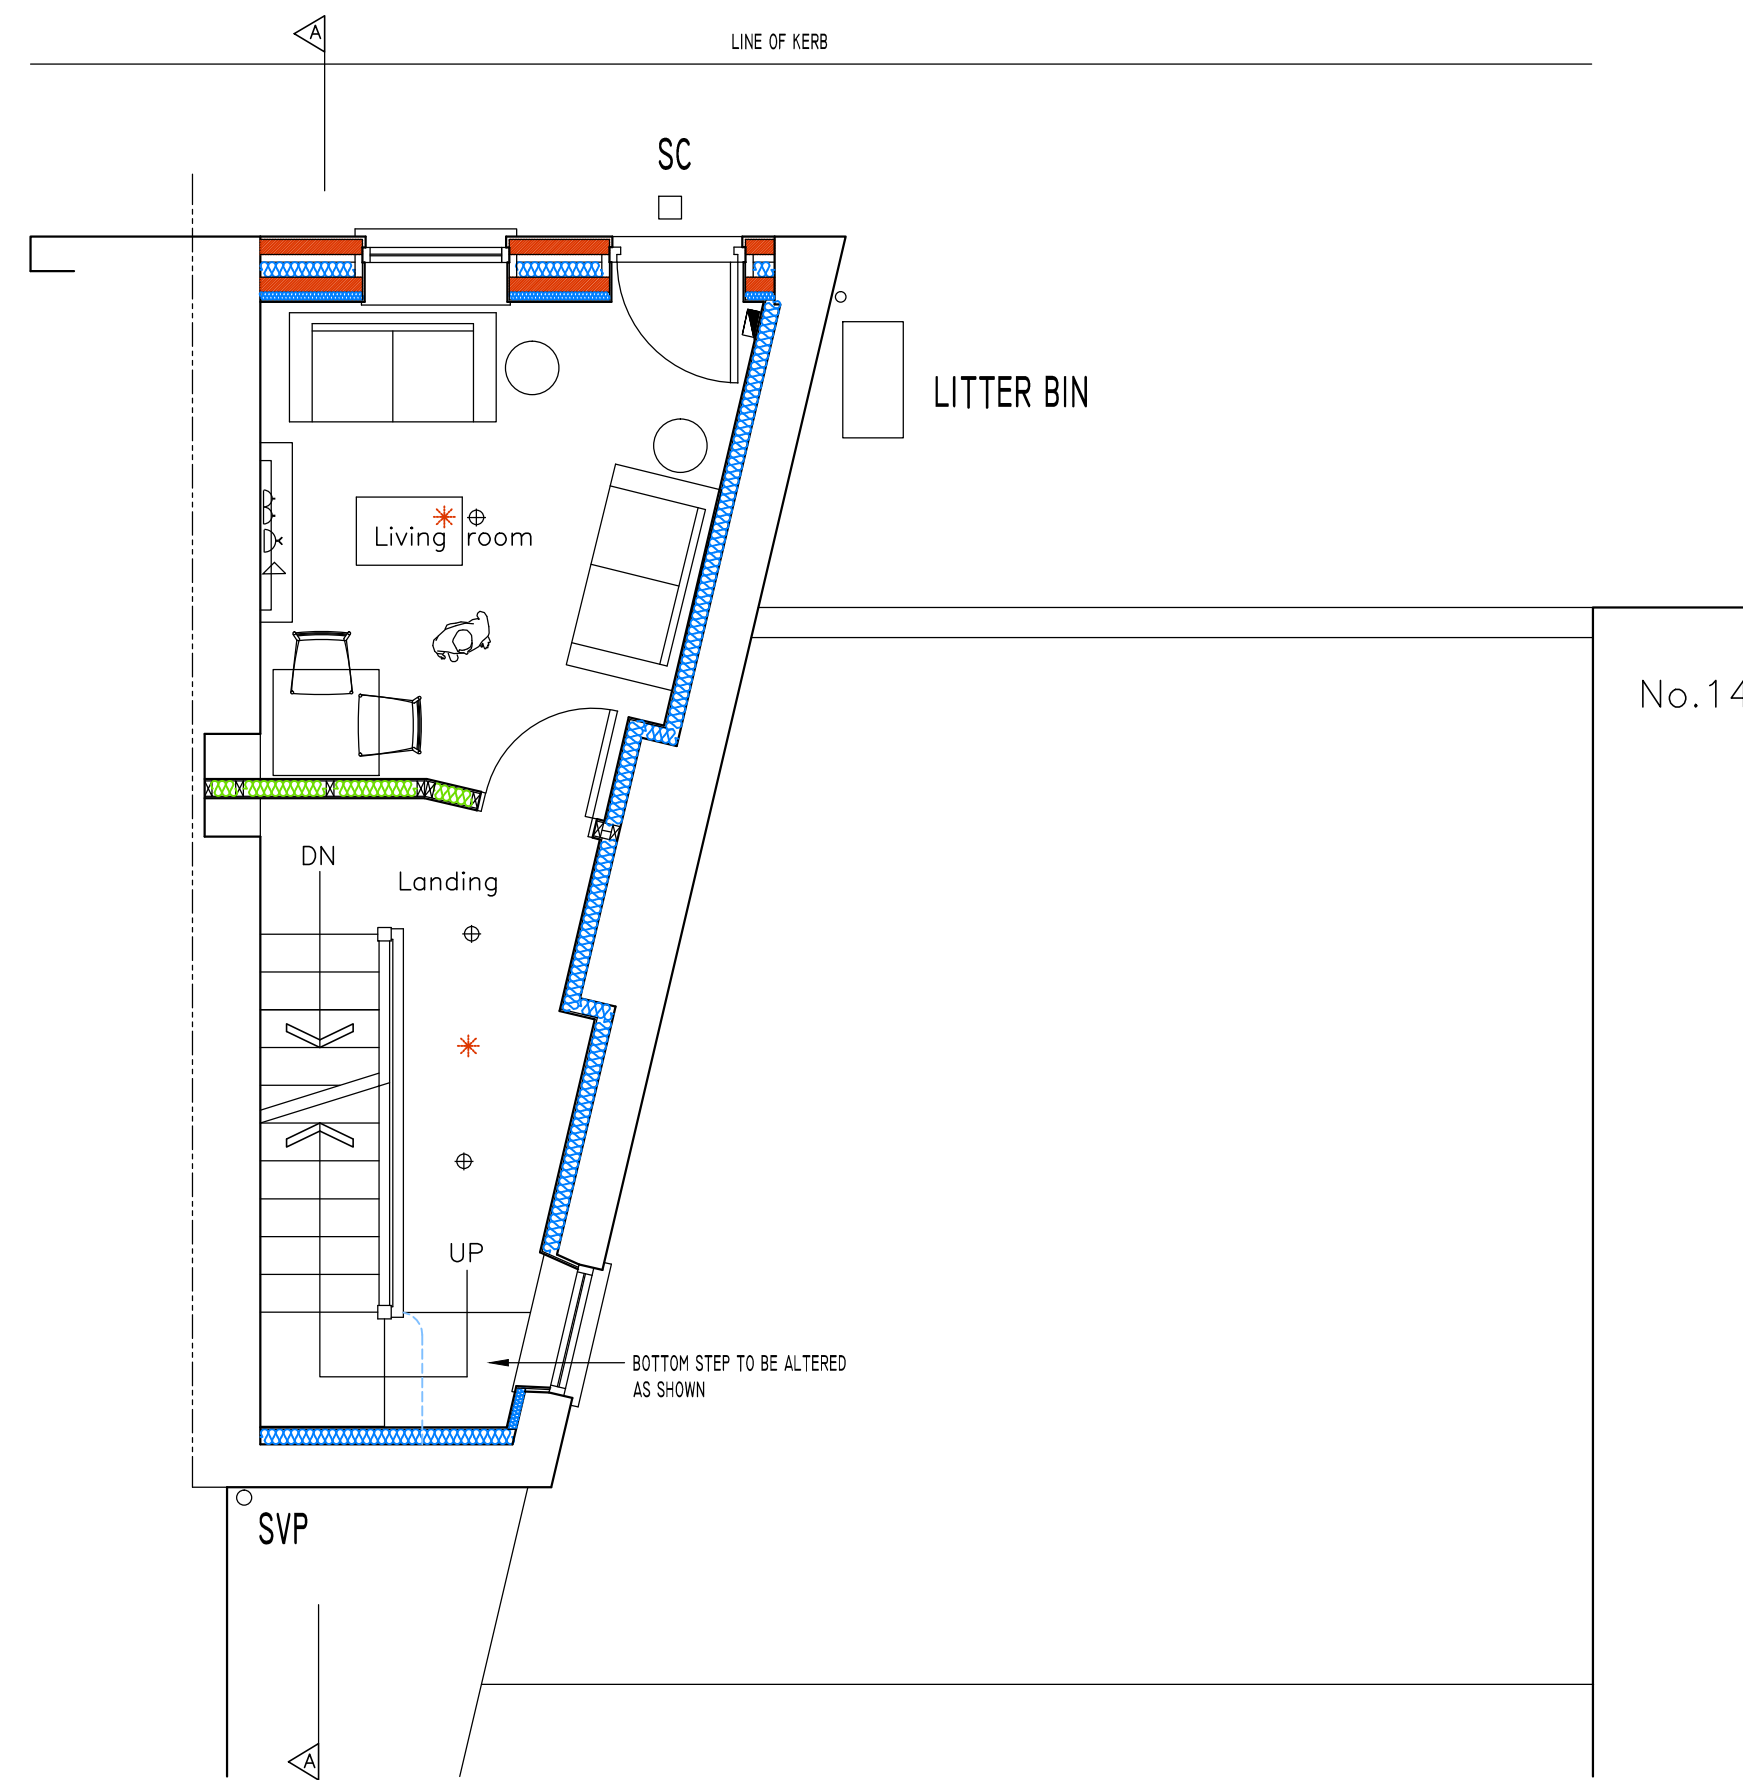

GROUND FLOOR PLAN

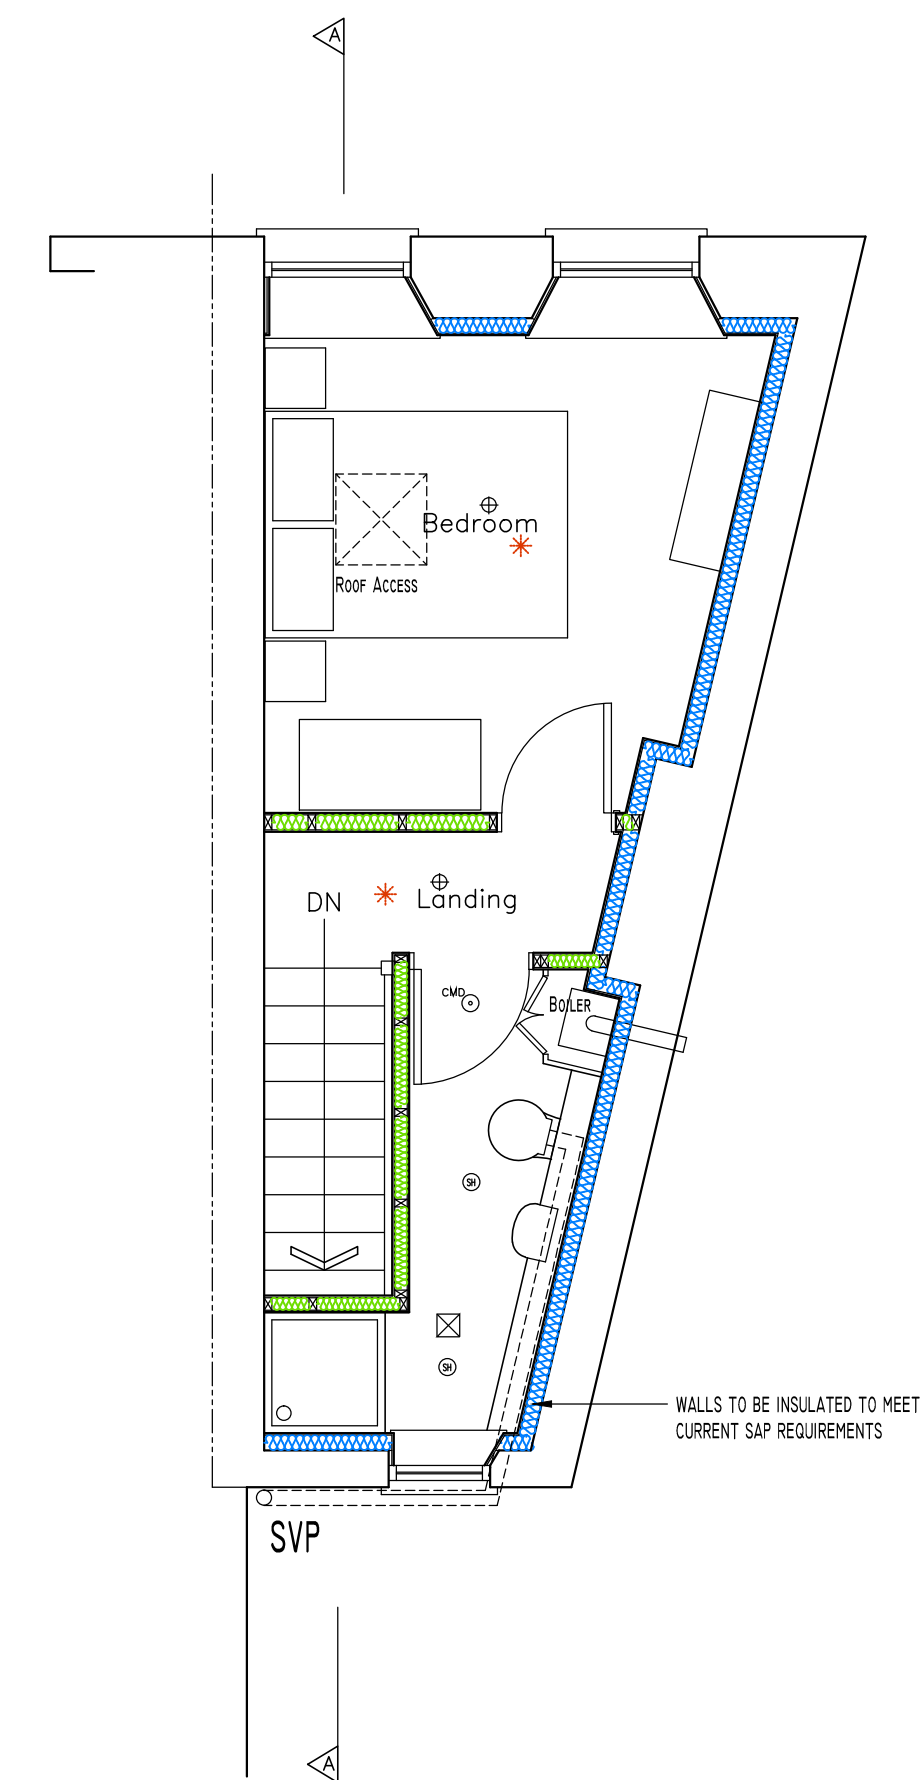

FIRST FLOOR PLAN



Do not scale this drawing. Report discrepancies in figured dimensions on site visit. This drawing is copyright.	Revisions:	Rev No.	Date:	Revision:	Chk:


Project:
PROPOSED CONVERSION

Title:
EXISTING SHOP WITH LIVING ACCOMMODATION

Proposed
PROPOSED ONE BEDROOM HOUSE FOR SALE OR RENT ON THE OPEN MARKET

Scale: 1:50
Date: 0324
Project No. 4521

Drawn: RWJ
Checked: RWJ
Drawing No. (---)02
Rev.

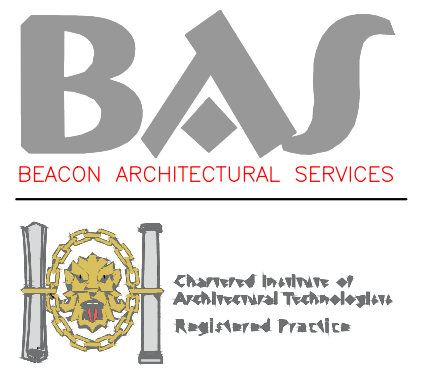

BEACON ARCHITECTURAL SERVICES - TY WONDAS TRECATTLE, BRECON LD3 8UH - TEL: 01874 638082 - MOB: 07792695996