



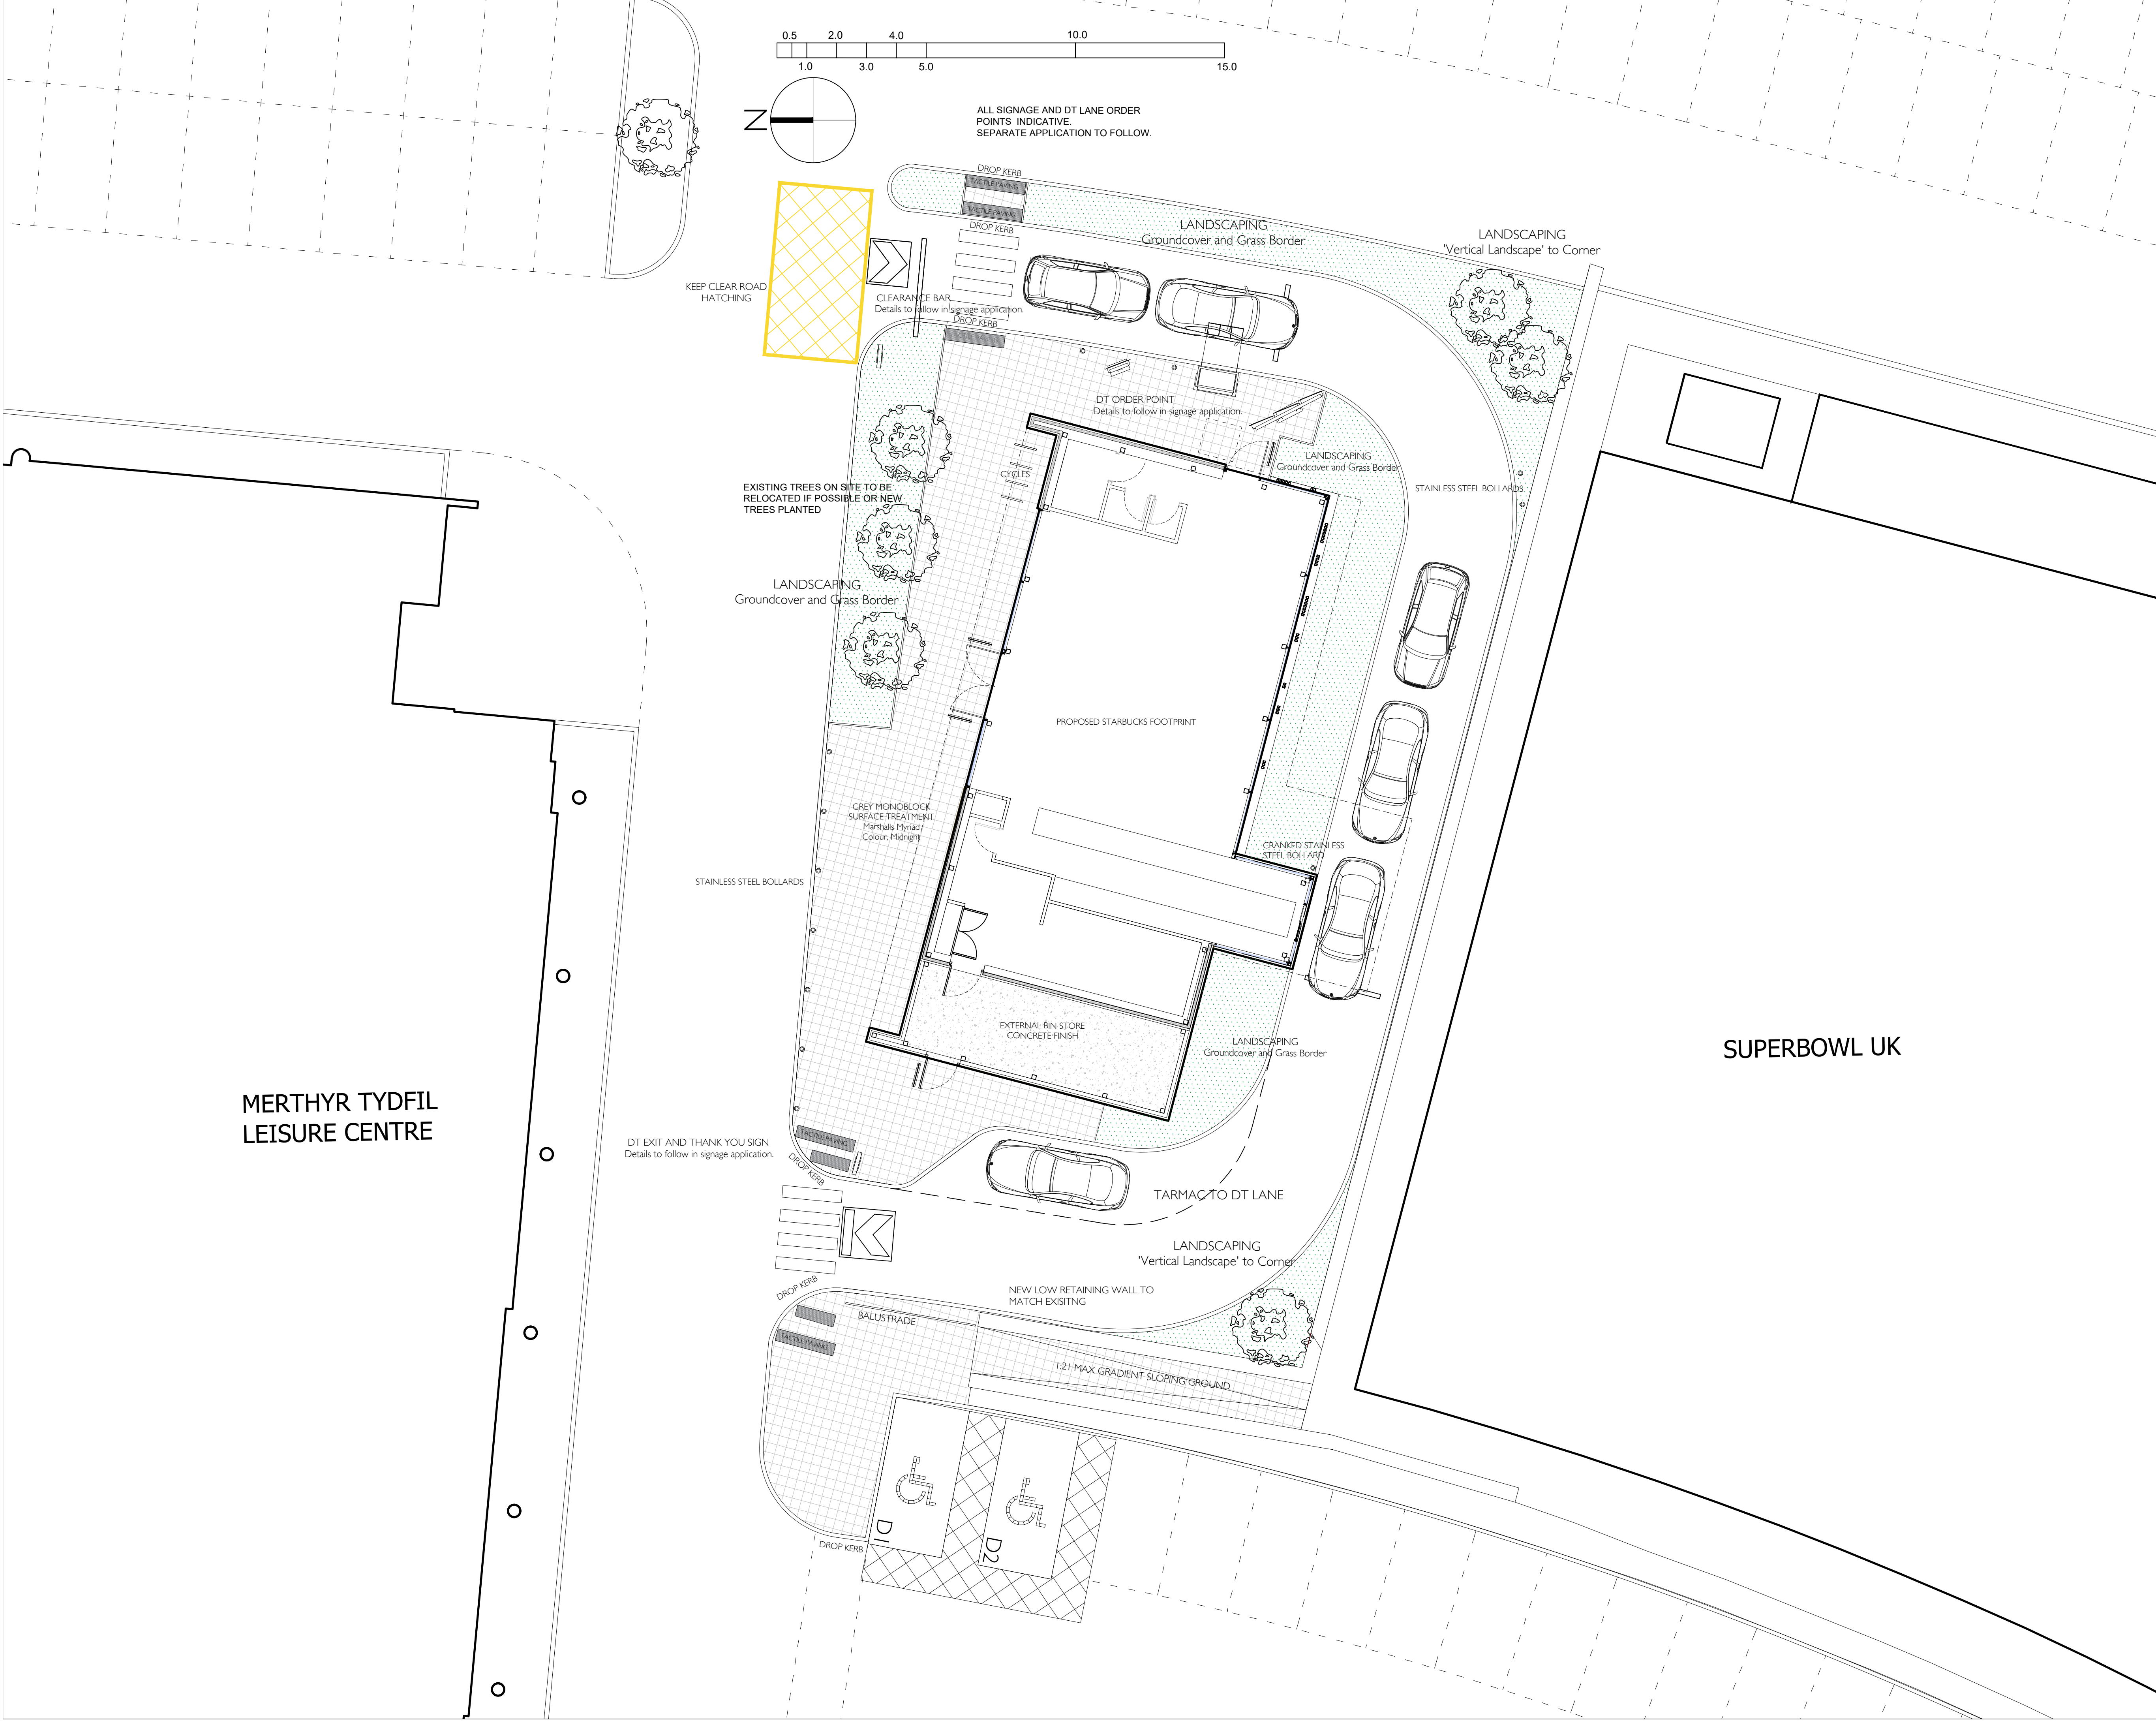

PROPOSED LANDSCAPING

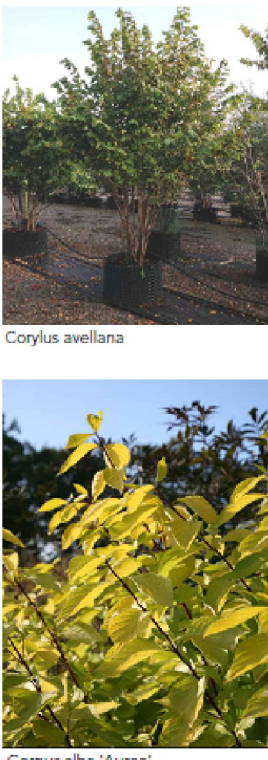

VERTICAL LANDSCAPE



GROUND COVER



STARBUCKS®

PLANNING APPLICATION		
Rev	Description	By Date



OPFER LOGAN ARCHITECTS
130 CUBIE STREET | GLASGOW | G40 2AF
T: (0141) 332 9300 F: (0141) 342 2299 E: info@olarchitects.com

Client	L & G LEISURE FUND TRUSTEE LIMITED		
	L & G PROPERTY PARTNERS (LEISURE) LIMITED		
Project	NEW DRIVE TROUGH		
	Merthyr Tydfil		
Title	PROPOSED DETAILED SITE PLAN		
Project No.	22025		
Scale	1:100 @ A1		
Drawing No	PL-SP-03	Rev.	
Date	FEBRUARY 2021		

Drawn By: DW Checked By: NC
COPYRIGHT OF DESIGN & DRAWING RESERVED
UNAUTHORISED COPYING, DISTRIBUTION OR RECEIPT OF THIS DRAWING
WITHOUT THE WRITTEN CONSENT OF OLA LTD MAY CONSTITUTE AN
INFRINGEMENT OF COPYRIGHT. IF IN DOUBT PLEASE CONTACT OLA LTD