


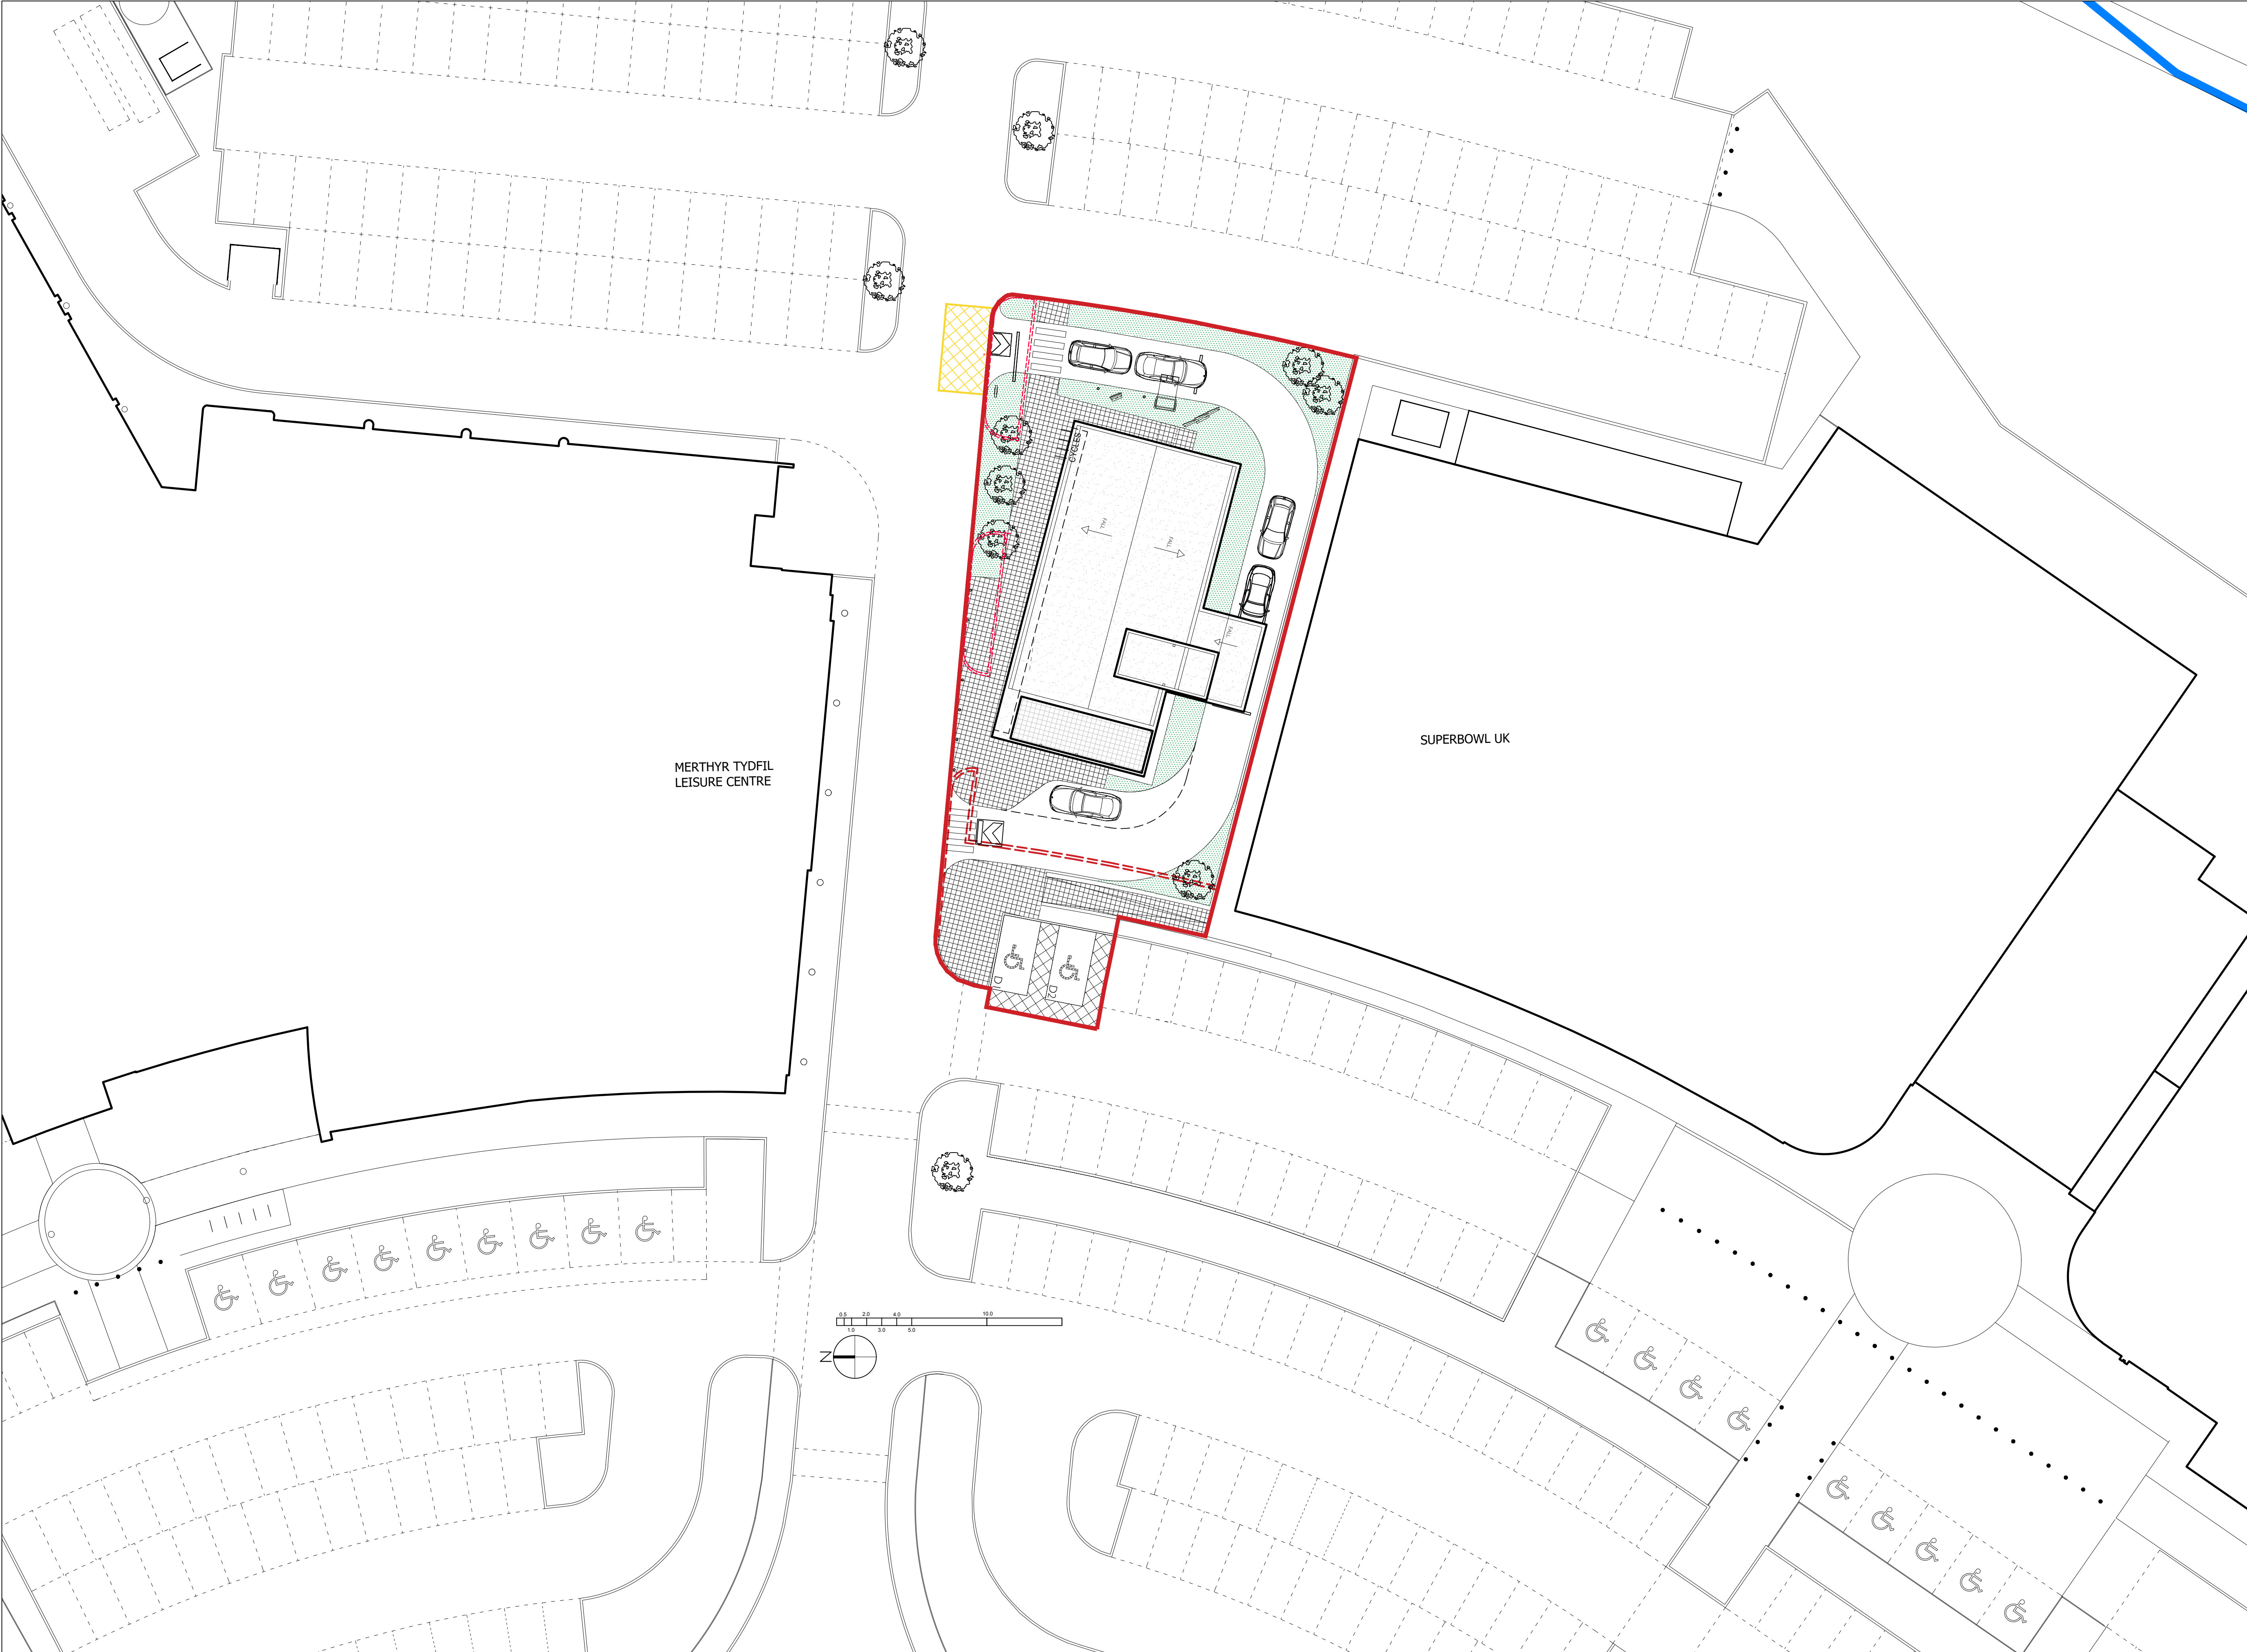

PROPOSED SITE AND ROOF PLAN @ 1:200



STARBUCKS®

PLANNING APPLICATION

Rev	Description	By	Date



OPFER LOGAN ARCHITECTS

130 CUBIE STREET | GLASGOW | G40 2AF
T : (0141) 332 9300 F : (0141) 342 2299 E : info@olarchitects.com

Client	L & G LEISURE FUND TRUSTEE LIMITED		
Project	NEW DRIVE THROUGH		
Title	Merthyr Tydfil		
Project No.	22025		
Scale	1:200 @ A1		
Drawing No	PL-SP-02	Rev.	
Date	FEBRUARY 2021		
Drawn By	DW	Checked By	NC

COPYRIGHT OF DESIGN & DRAWING RESERVED
UNAUTHORISED COPYING, DISTRIBUTION OR RECEIPT OF THIS DRAWING
WITHOUT THE WRITTEN CONSENT OF OLA LTD MAY CONSTITUTE AN
INFRINGEMENT OF COPYRIGHT. IF IN DOUBT PLEASE CONTACT OLA LTD