


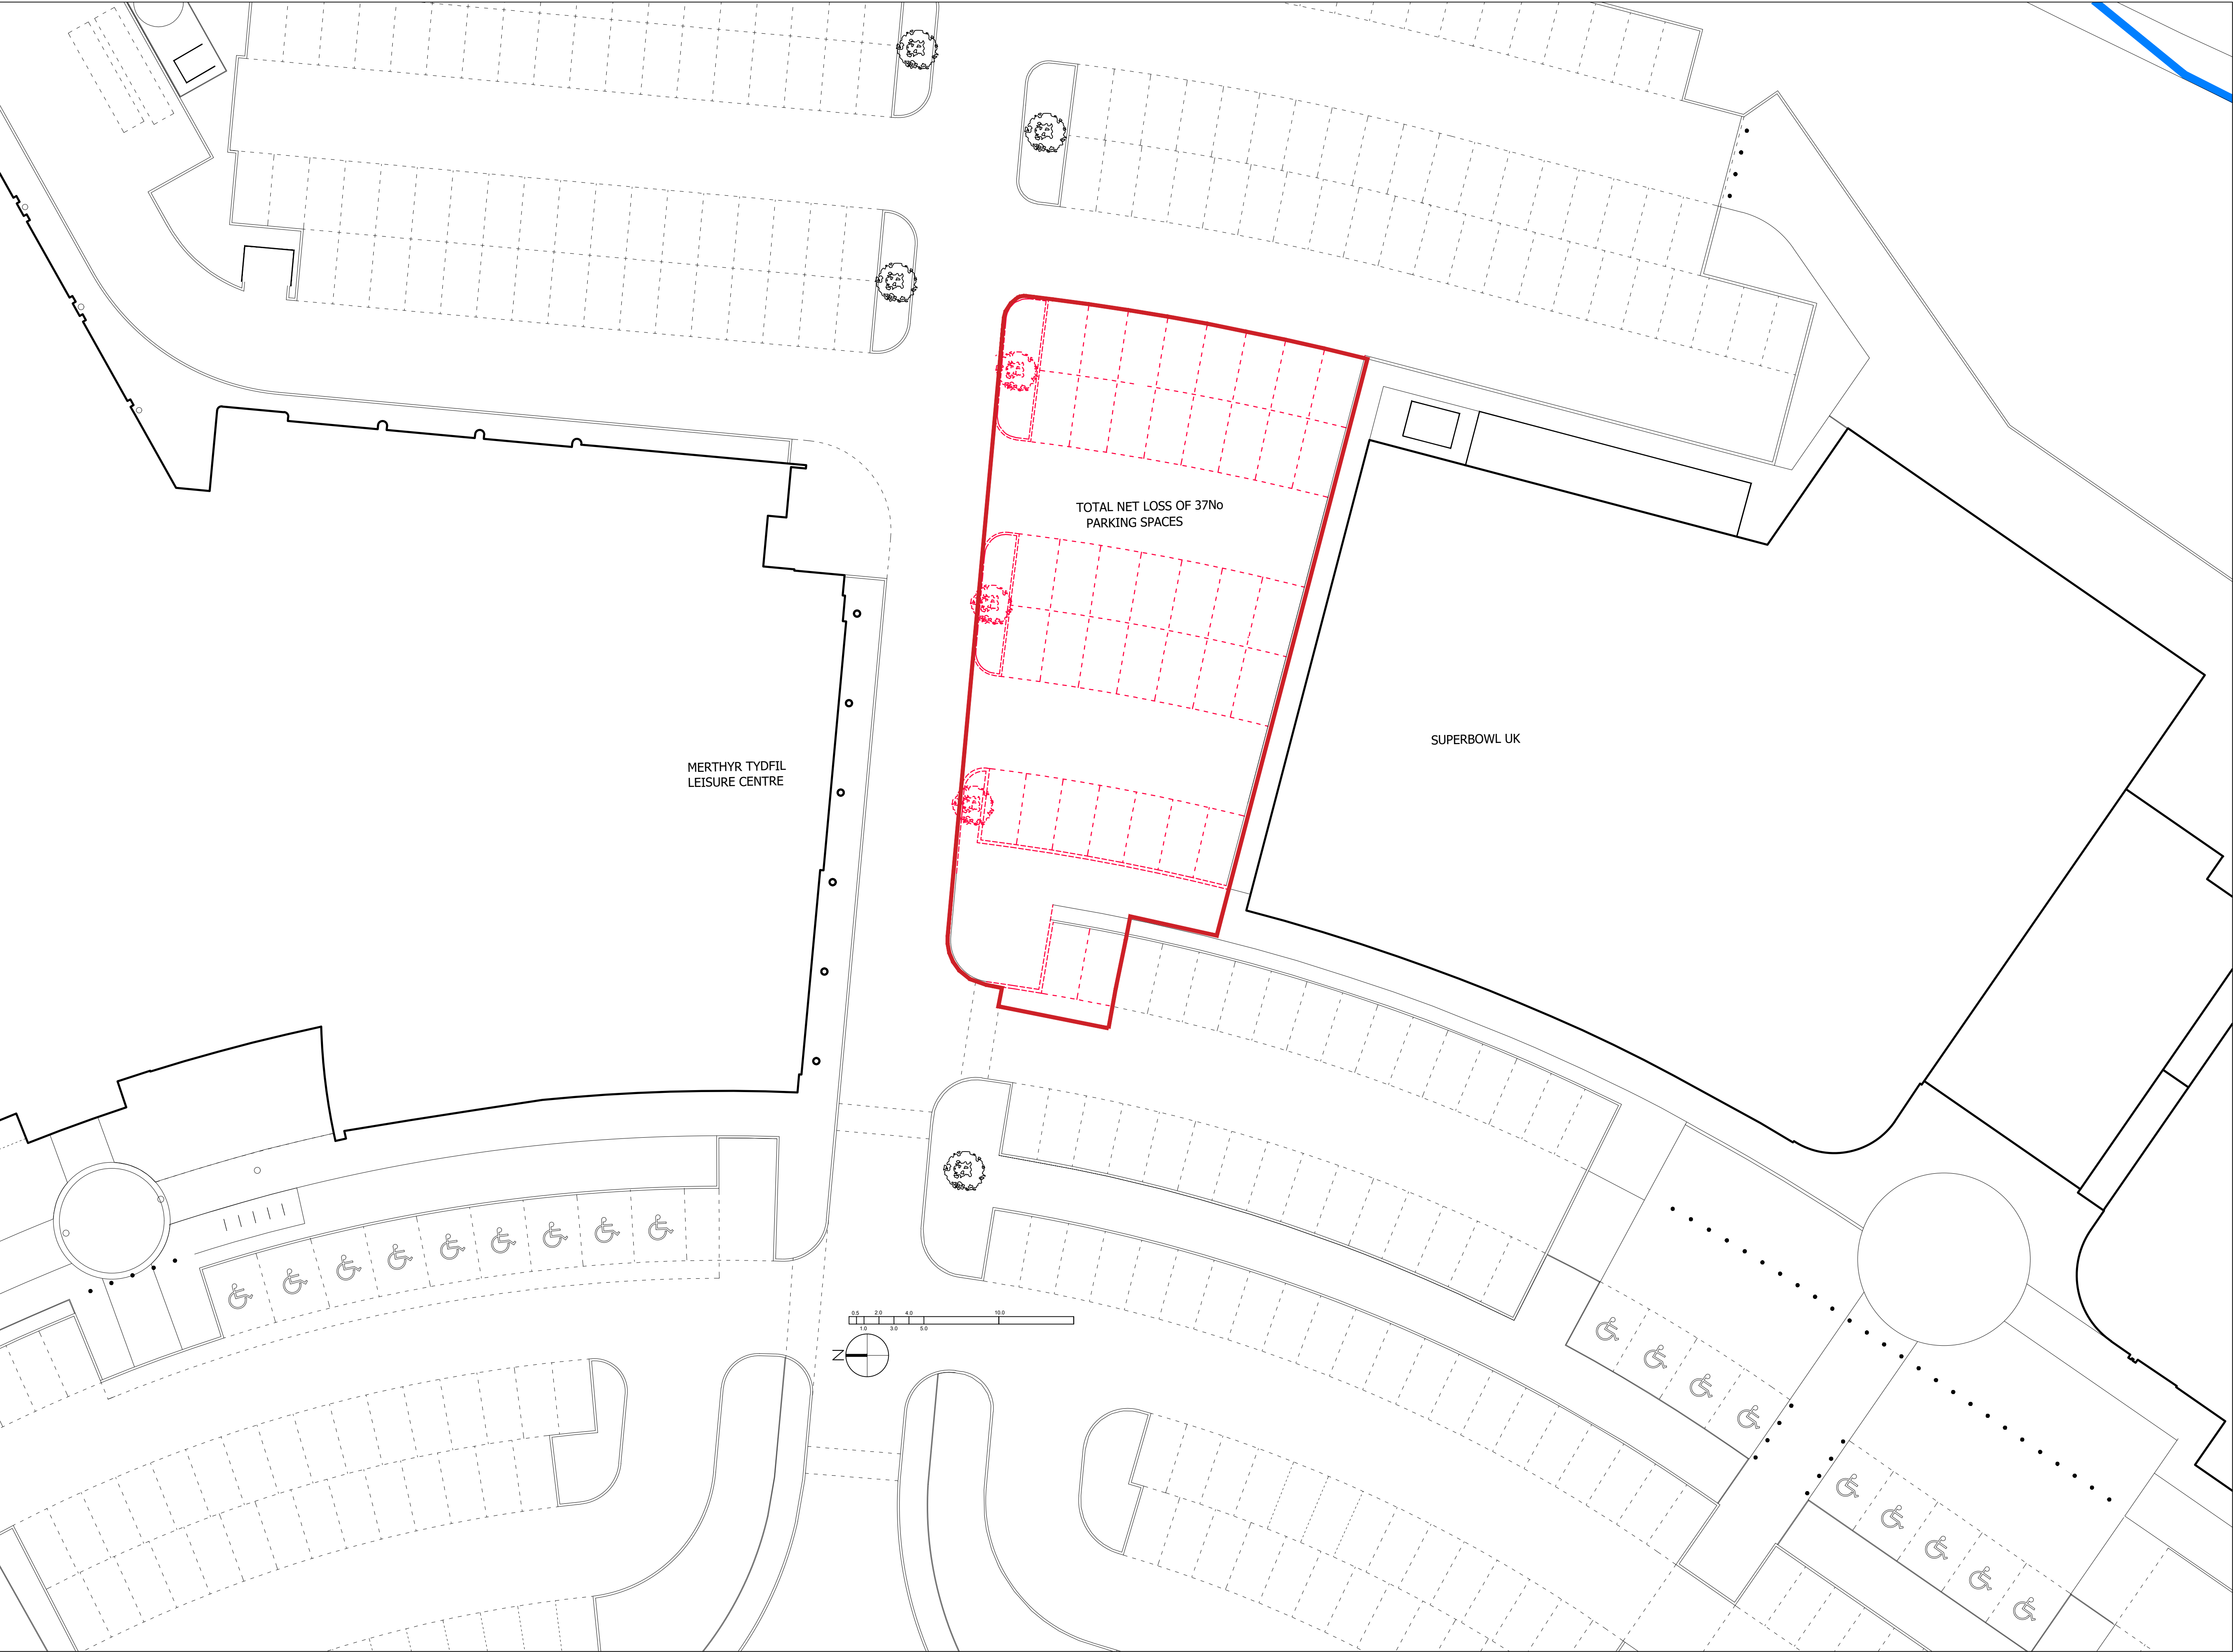

EXISTING SITE PLAN WITH PROPOSED DOWNTAKINGS @ 1:200



STARBUCKS®

PLANNING APPLICATION		
Rev	Description	By Date



OPFER LOGAN ARCHITECTS
130 CUBIE STREET | GLASGOW | G40 2AF
T : (0141) 332 9300 F : (0141) 342 2299 E : info@olarchitects.com

Client	L & G LEISURE FUND TRUSTEE LIMITED		
	L & G PROPERTY PARTNERS (LEISURE) LIMITED		
Project	NEW DRIVE THROUGH		
	Merthyr Tydfil		
Title	EXISTING SITE PLAN WITH PROPOSED DOWNTAKINGS		
Project No.	22025		
Scale	1:200 @ A1		
Drawing No.	PL-SP-01	Rev.	
Date	FEBRUARY 2021		
Drawn By	DW	Checked By	NC
COPYRIGHT OF DESIGN & DRAWING RESERVED			
UNAUTHORISED COPYING, DISTRIBUTION OR RECENT OF THIS DRAWING WITHOUT THE WRITTEN CONSENT OF OLA LTD MAY CONSTITUTE AN INFRINGEMENT OF COPYRIGHT. IF IN DOUBT PLEASE CONTACT OLA LTD			