




PROPOSED SOUTH ELEVATION

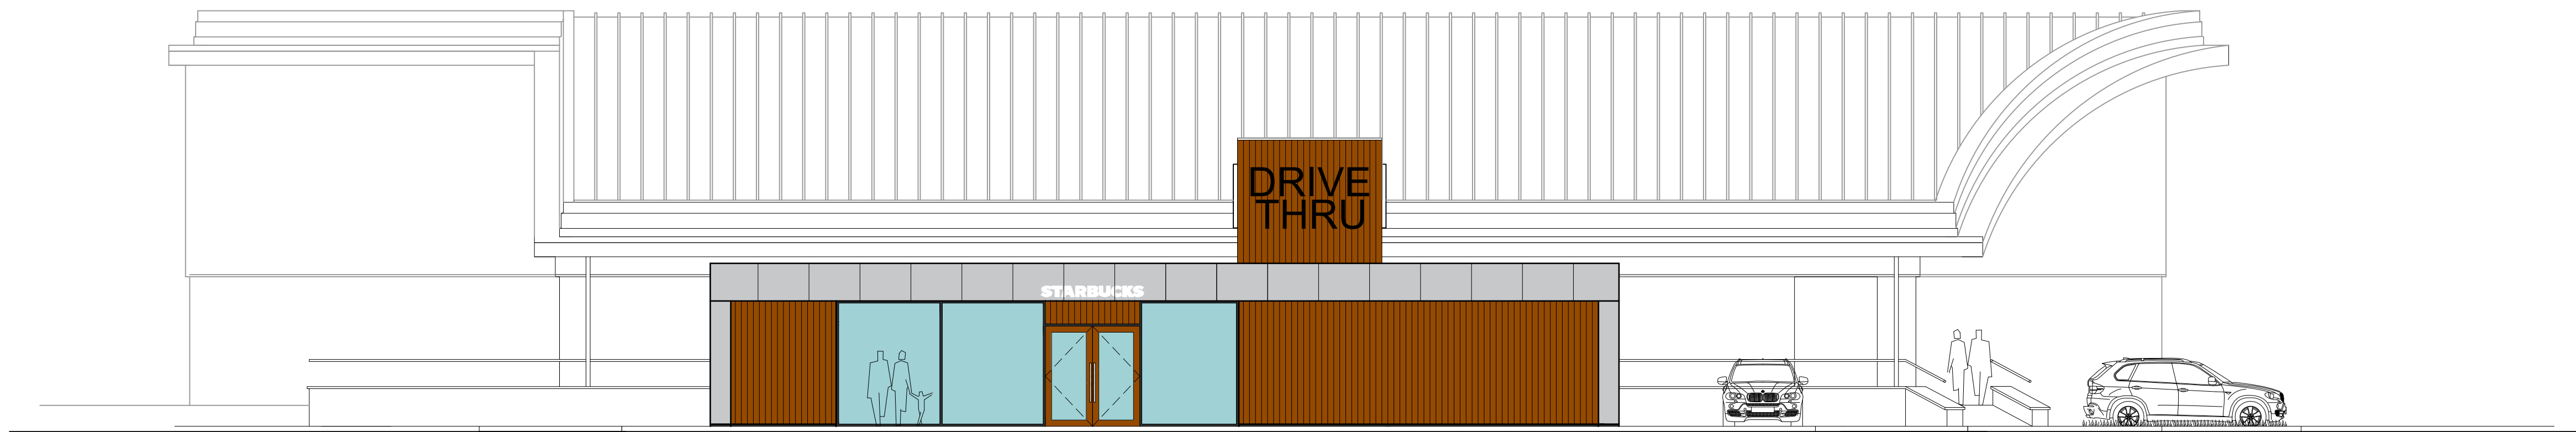

PROPOSED NORTH ELEVATION

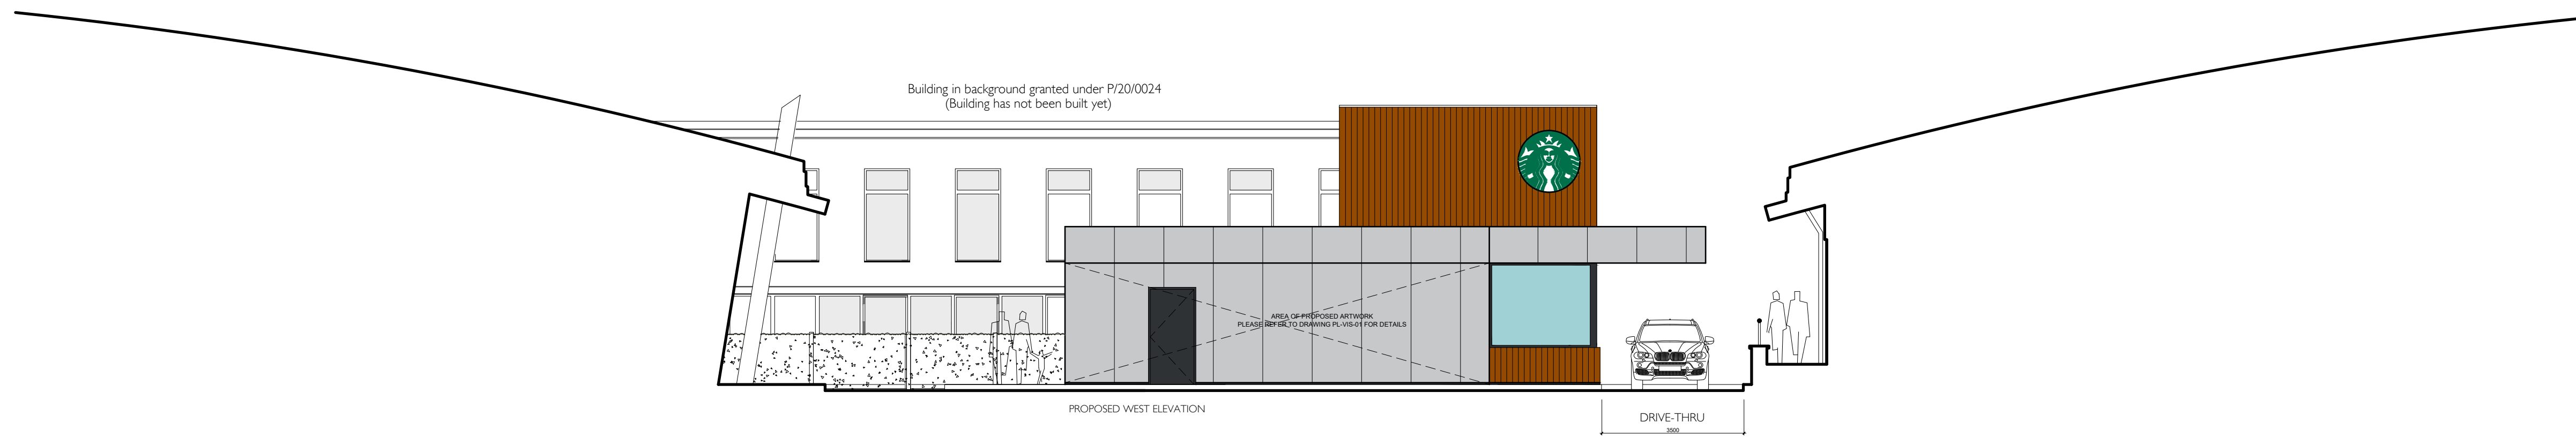

PROPOSED WEST ELEVATION

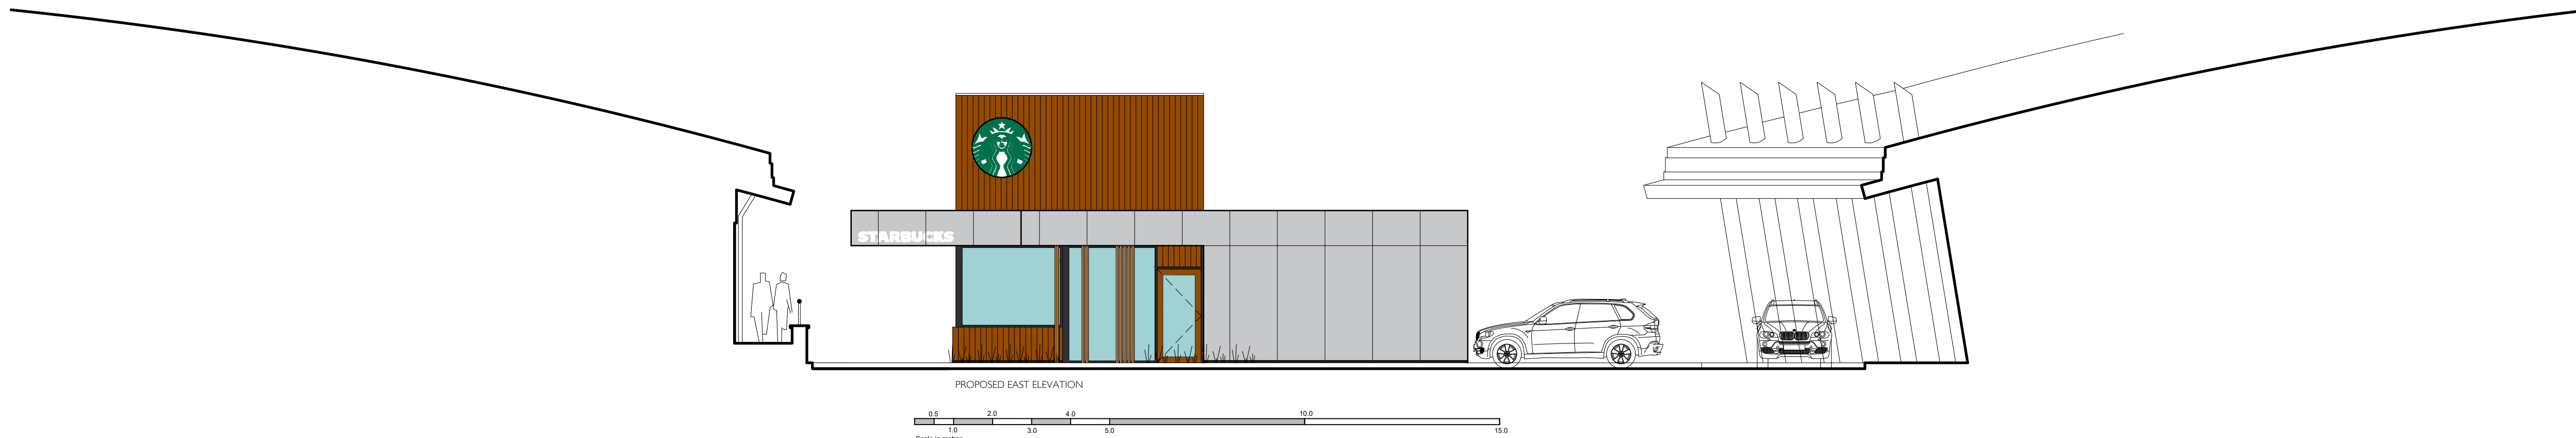

PROPOSED EAST ELEVATION



STARBUCKS®

PLANNING APPLICATION		
Rev.	Description	By Date

OLA

OPFER LOGAN ARCHITECTS
130 CUBIE STREET | GLASGOW | G40 2AF
T : (0141) 332 9300 F : (0141) 342 2299 E : info@olarchitects.com

Client	L & G LEISURE FUND TRUSTEE LIMITED		
	L & G PROPERTY PARTNERS (LEISURE) LIMITED		
Project	NEW DRIVE THROUGH		
	Merthyr Tydfil		
Title	PROPOSED SITE ELEVATIONS		
Project No.	22025		
Scale	1:100 @ A1		
Drawing No	PL-E-01	Rev.	
Date	FEBRUARY 2021		
Drawn By:	DW	Checked By:	NC
UNAUTHORISED COPYING, DISTRIBUTION OR RECEIPT OF THIS DRAWING WITHOUT THE WRITTEN CONSENT OF OLA LTD MAY CONSTITUTE AN INFRINGEMENT OF COPYRIGHT. IF IN DOUBT PLEASE CONTACT OLA LTD			