




A
End Elevation
Stone/brick sheds

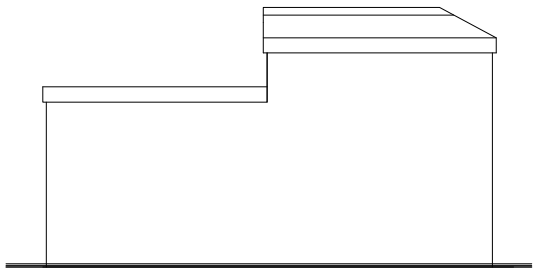


A
End Elevation
Stone/brick sheds

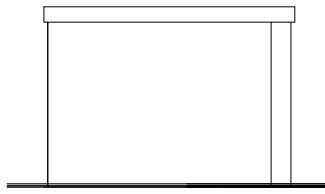

A
End Elevation
Stone/brick sheds

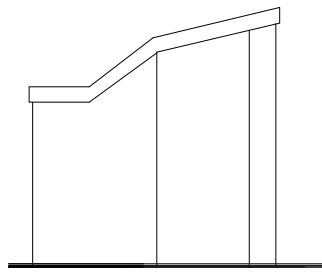


A
End Elevation
Stone/brick sheds

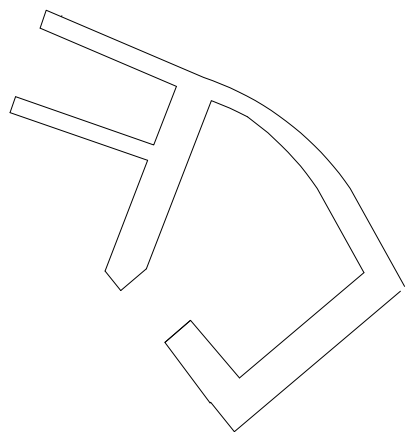


A
End Elevation
Stone/brick sheds


Masonry structure to be removed

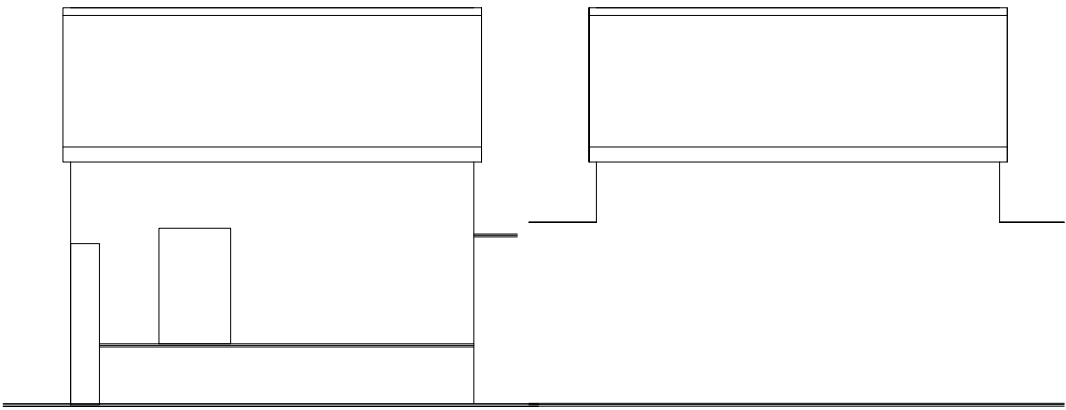


B
Side Elevation
Stone Barn

 


B
Side Elevation
Stone Barn

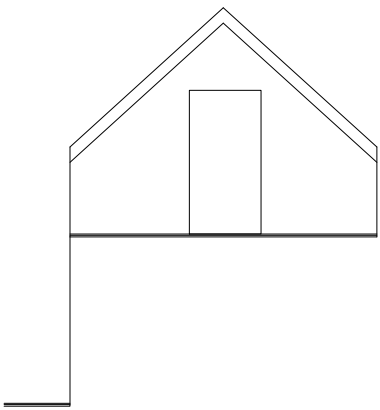

B
End Elevation
Stone Barn

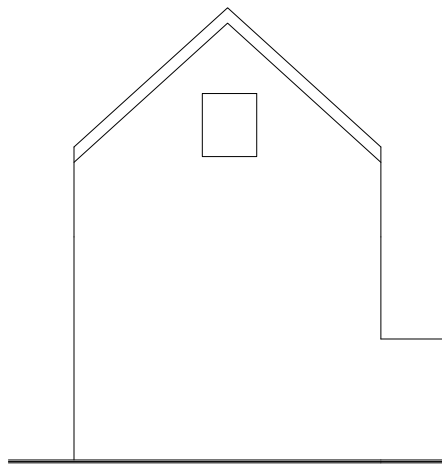


B
End Elevation
Stone Barn

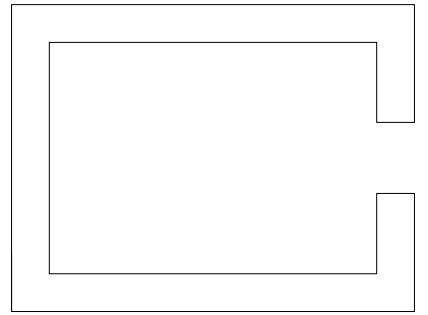


B
Floor Plan
Stone Barn


Masonry structure to be removed

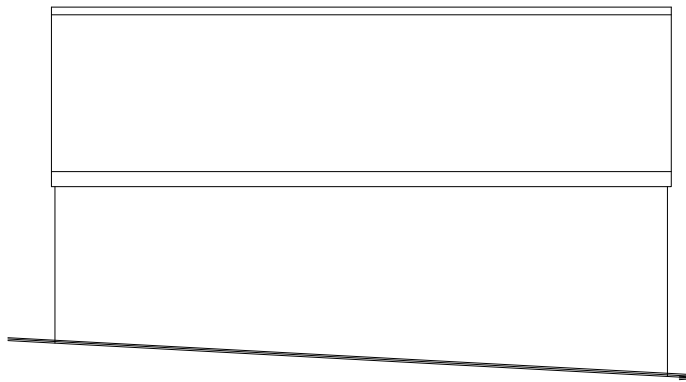


C
Side Elevation
Stables

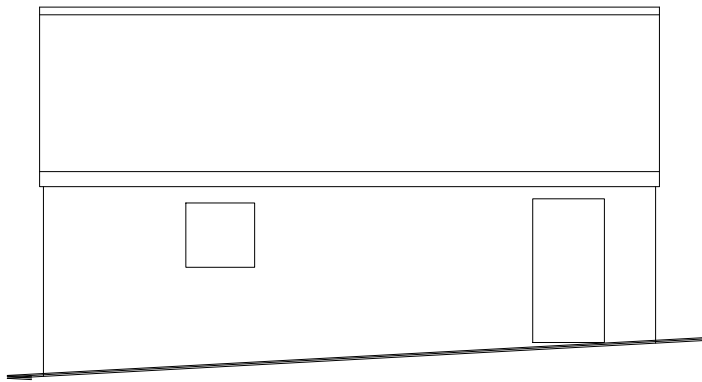


C
Side Elevation
Stables

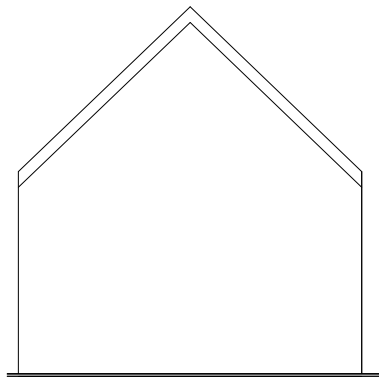

C
End Elevation
Stables

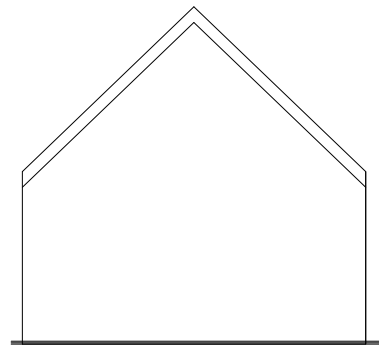


C
End Elevation
Stables

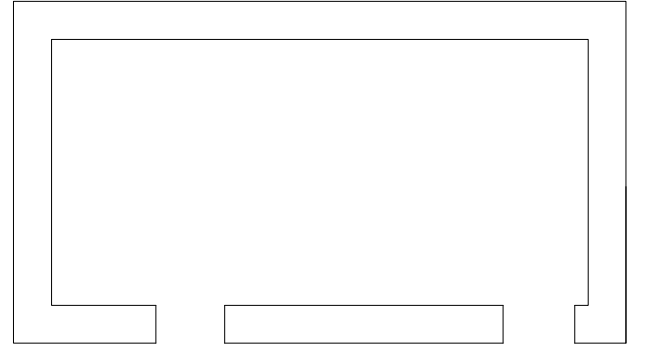


C
Floor Plan
Stables


Masonry structure to be removed

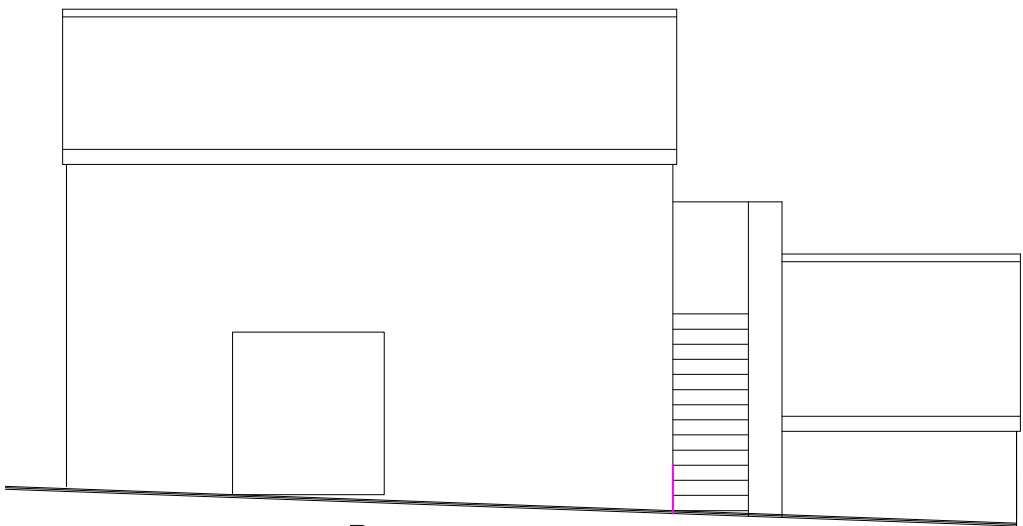


D
Side Elevation
Outbuilding
Masonry structure to remain

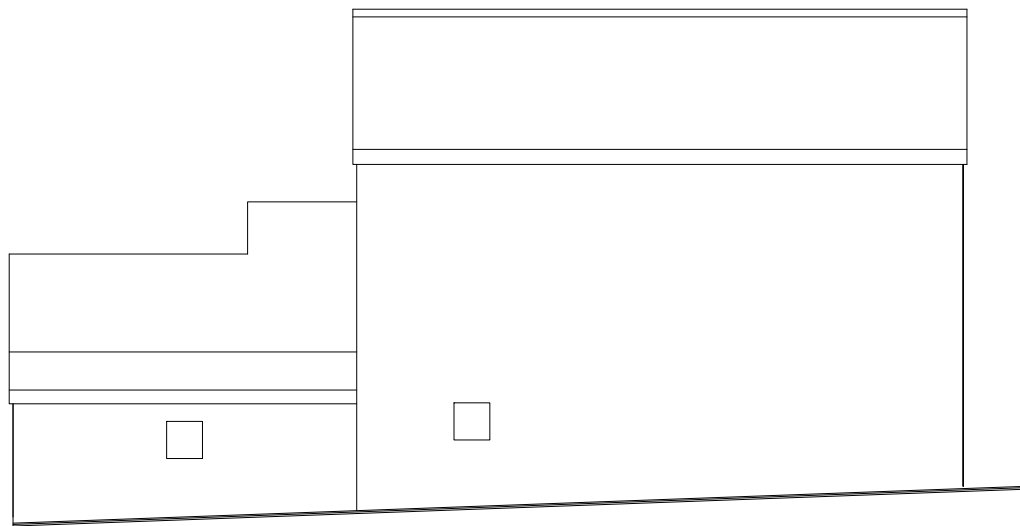


D
Side Elevation
Outbuilding
Masonry structure to remain

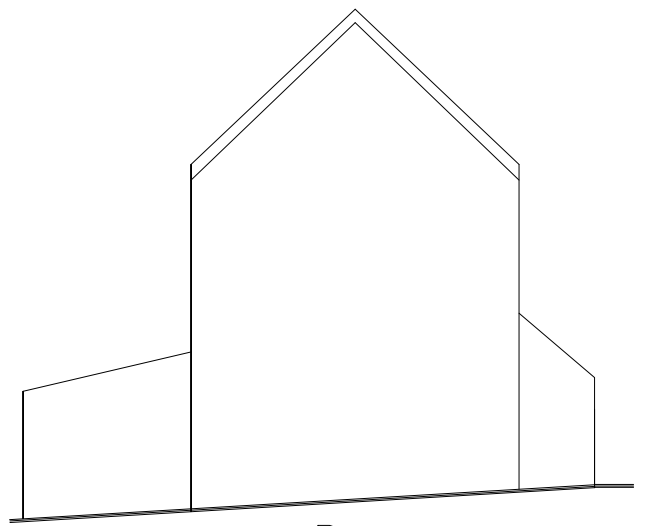

D
Side Elevation
Outbuilding
Masonry structure to remain

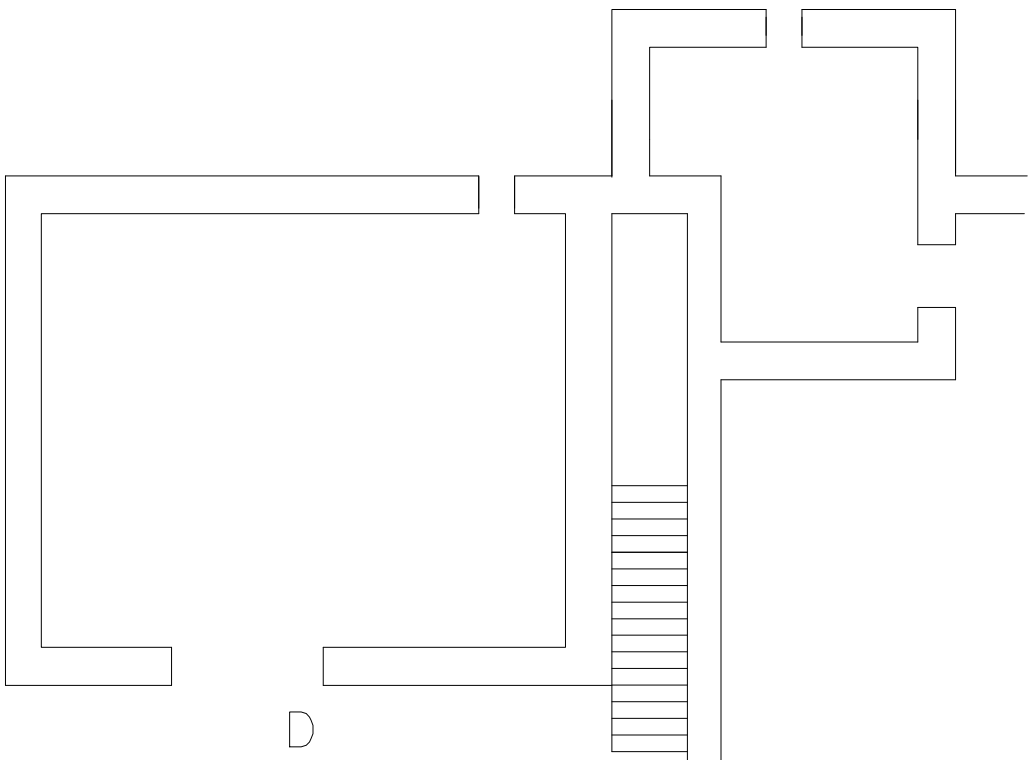

D
Floor Plan
Outbuilding
Masonry structure to remain

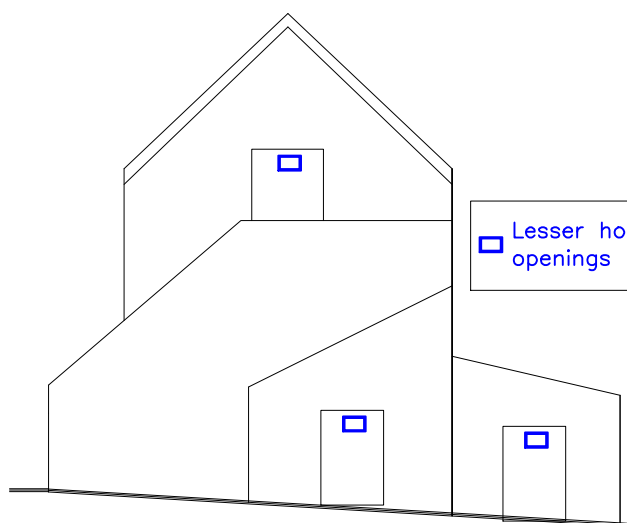

D
Side Elevation
Outbuilding
Masonry structure to remain

Lesser horseshoe entrance openings 300x200mm

All dimensions are between structural components

All dimensions, levels and sewer runs to be checked on site before and during works	
Finishes	
Roof:	Slate
External walls:	Render – Off white
Windows/Doors:	Painwick [mixture of pale grey and green] uPVC
Fascia/RWG's:	Light grey uPVC
Surfaces:	Tarmac/Indian Sand Stone
Surfaces:	Shingle
Balcony:	Oak/Galv steel/Glass

Utopia Design Architectural Services	
Utopia Design Building Planning Application Support Paul Thomas: BSc (Hons) Tel: 01685 559230. Mob: 07908 725065 Email: utopiadads@hotmail.com	
Issued Only for Purpose Indicated Drawing Status: FOR PLANNING/B CONTROL PURPOSES ONLY	
Project Demolition of Existing Dwelling and Outbuildings with Erection of New 4 Bedroom Dwelling	
Address Garth Farm Pant Dowlais Merthyr Tydfil CF48 3YA	
Drawn by PT	Date MAR 24
Title	Scale 1:100
Paper A2	
Drwg No	
Proposed Sections Garth Farm OUTBUILDINGS 148	