




EXISTING

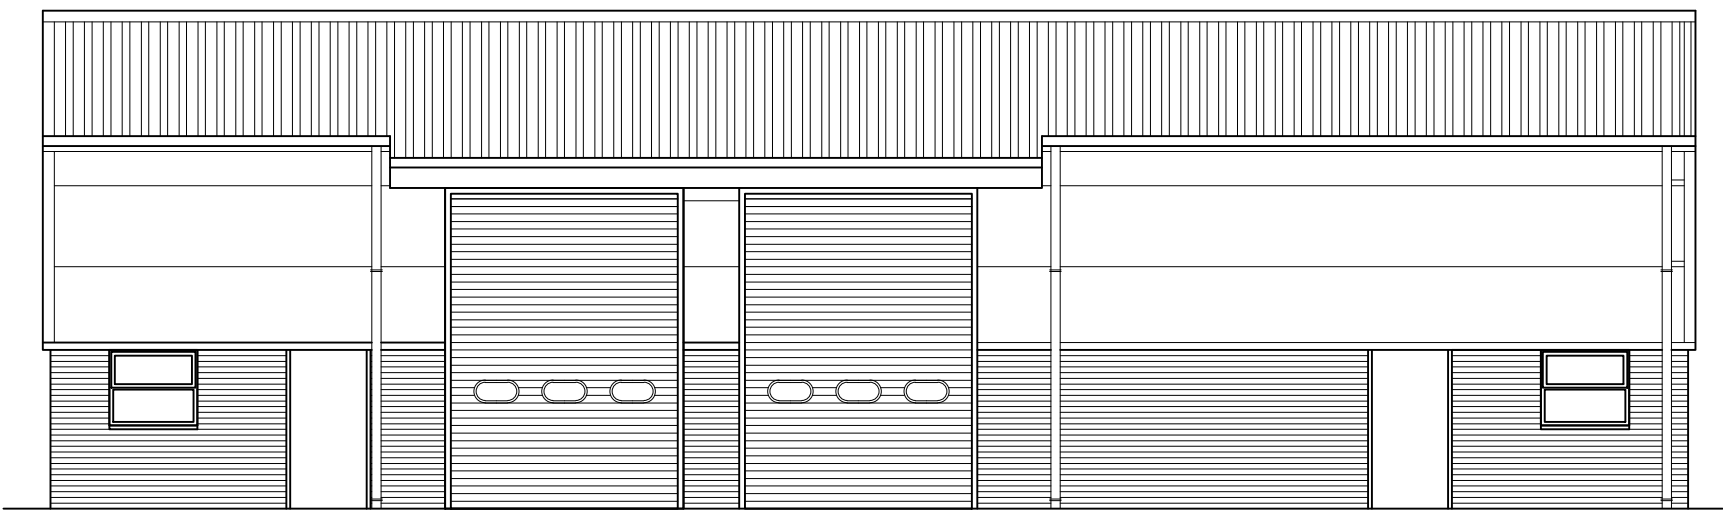


FRONT ELEVATION

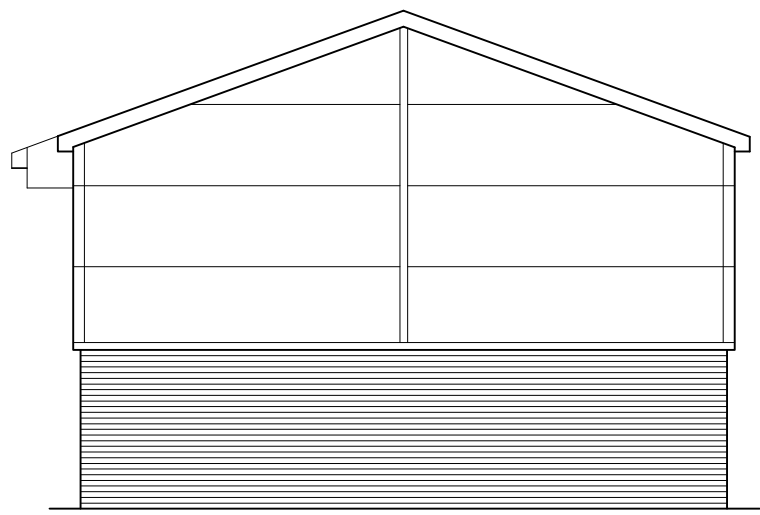


SIDE ELEVATION

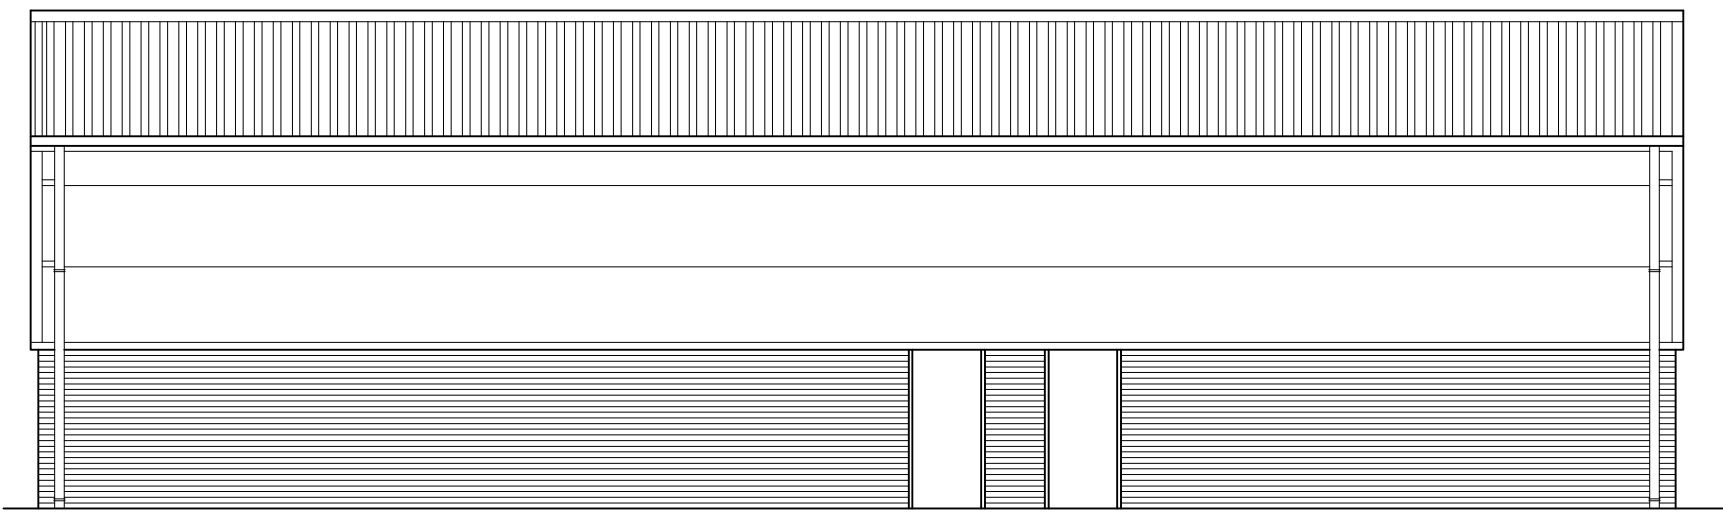

REAR ELEVATION

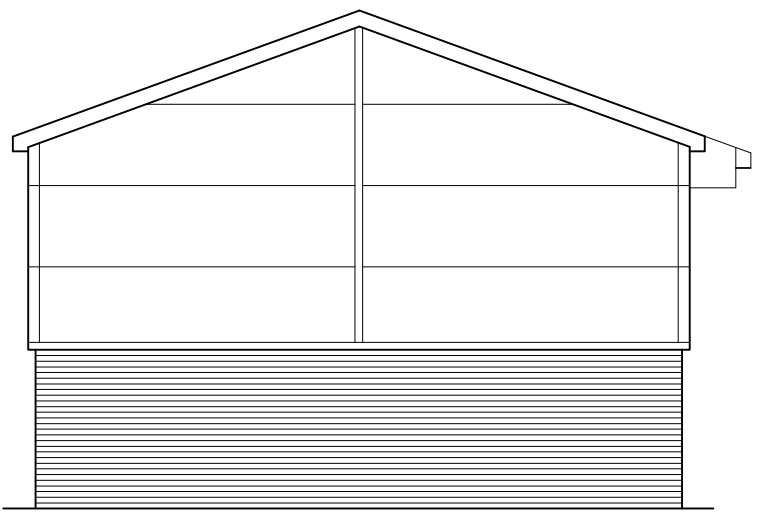


SIDE ELEVATION

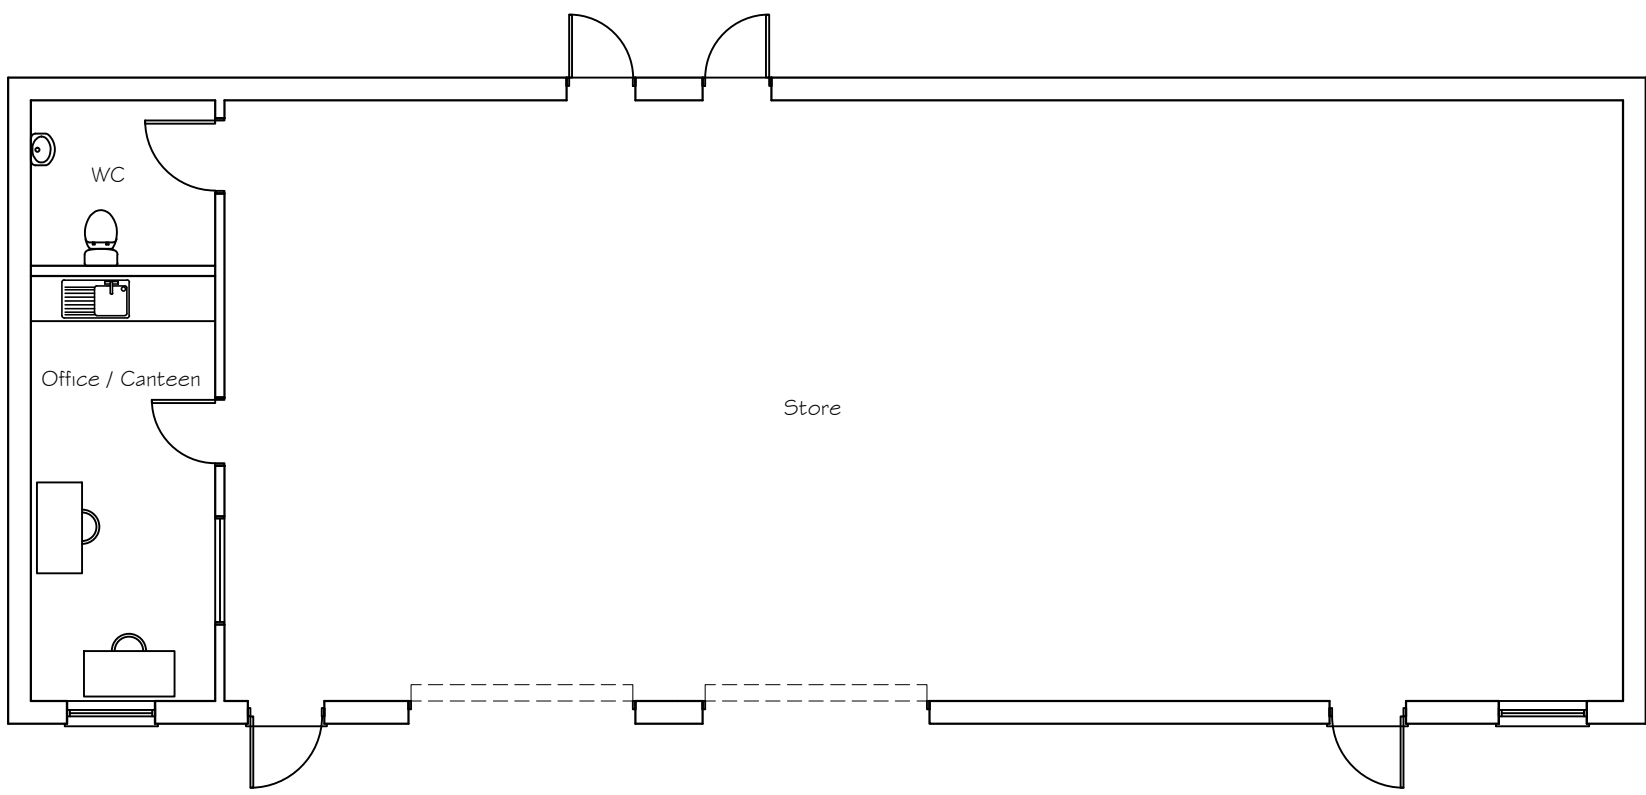


GROUND FLOOR PLAN


PROPOSED

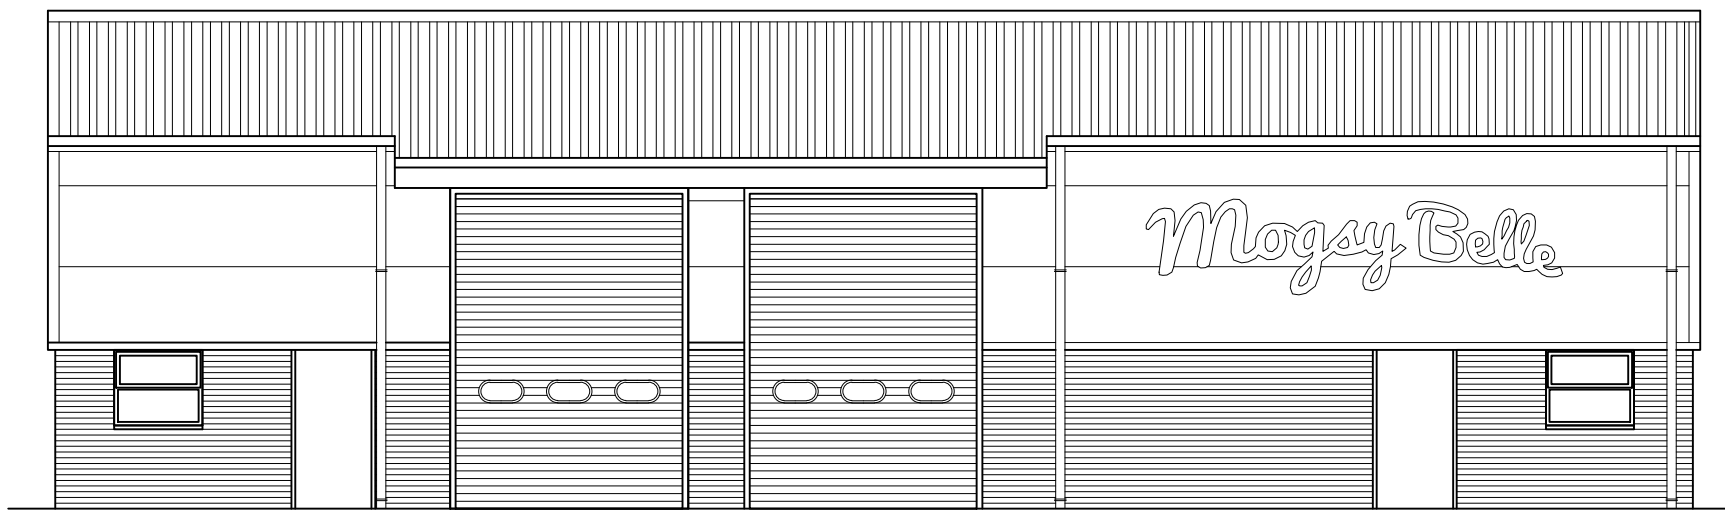


FRONT ELEVATION

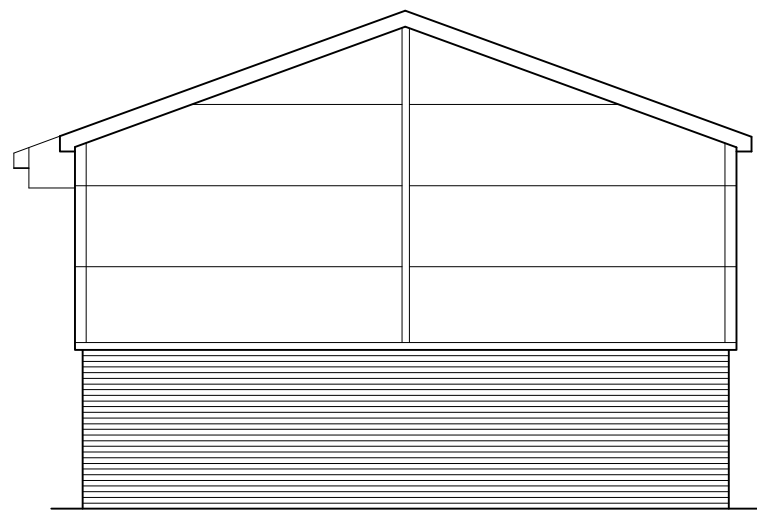


SIDE ELEVATION

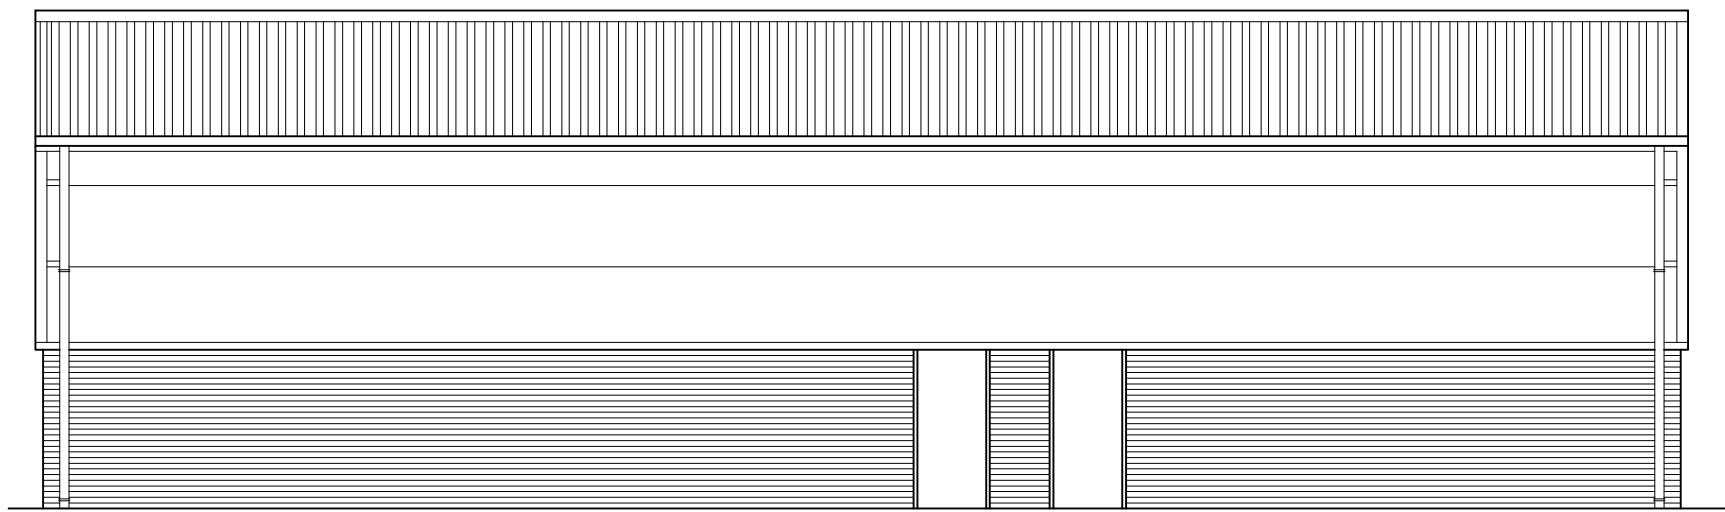

REAR ELEVATION

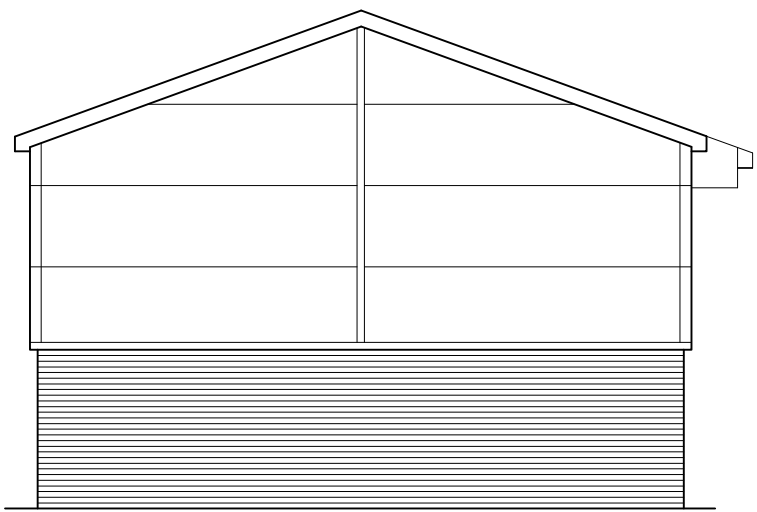

SIDE ELEVATION

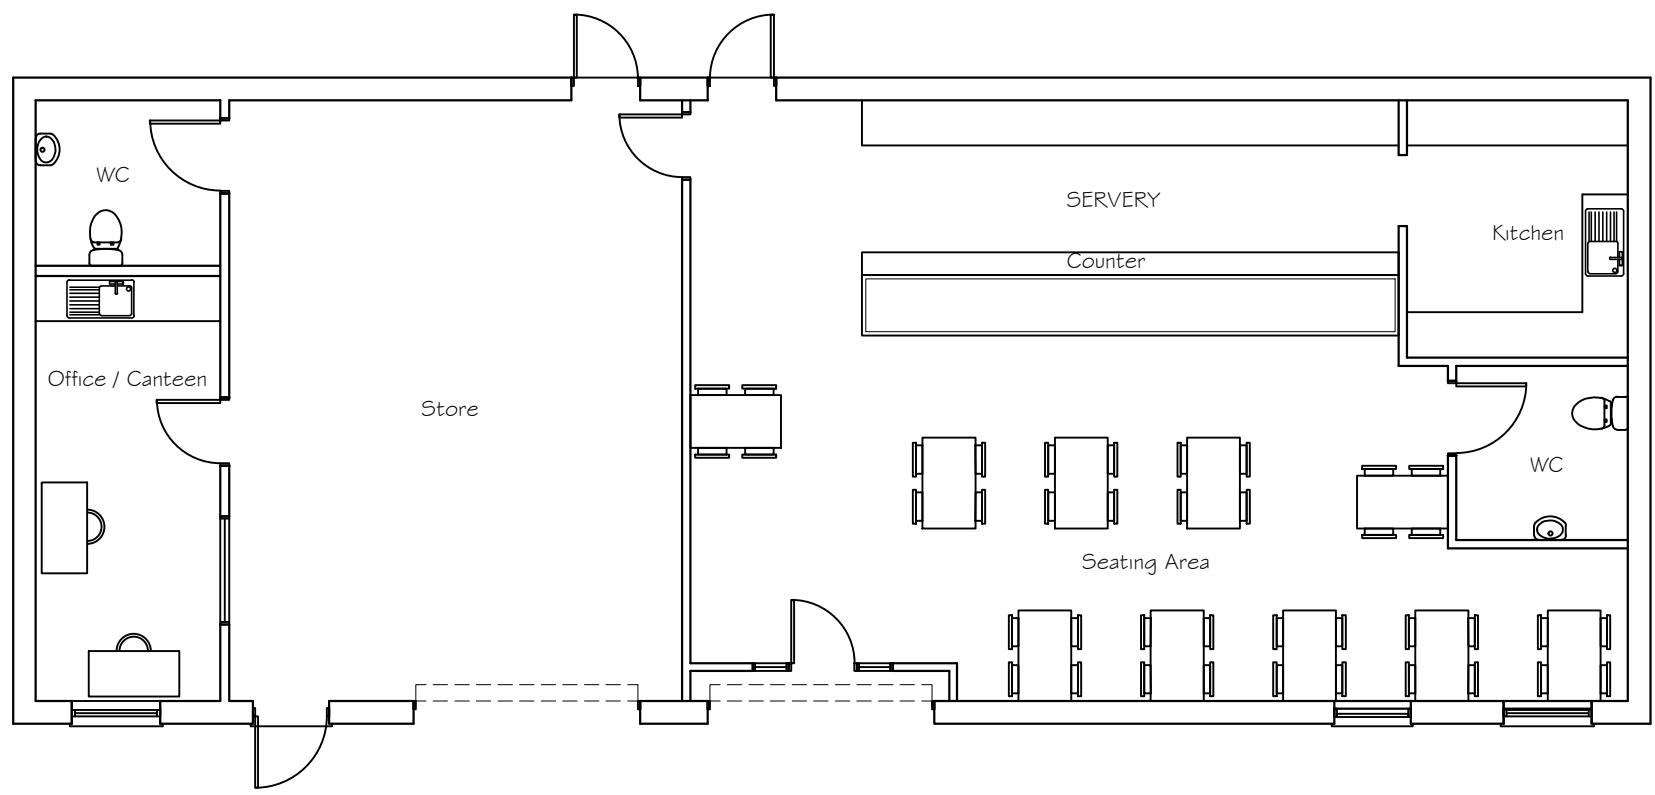

GROUND FLOOR PLAN

Note: This drawing is copyright ©

Monarch
Architectural Services Ltd

Revision:

project:
Proposed Change of Use from "B"
Use Class to "A3" Ice Cream Parlour
at
Unit 10 & 11
Harlan Business Park
Goat Mill Road, Dowlais,
Merthyr Tydfil, CF46 3TE
Client:
JJ Desserts

Title:
Existing & Proposed
Plans and Elevations

Date: November 2019

Scale: 1:100 @ A1

Drawn: W. S.

Drawing No. 19/11/01

Rev.