


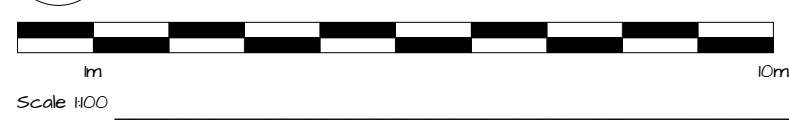

1 South East Elevation




2 North East Elevation




3 North West Elevation




4 South West Elevation

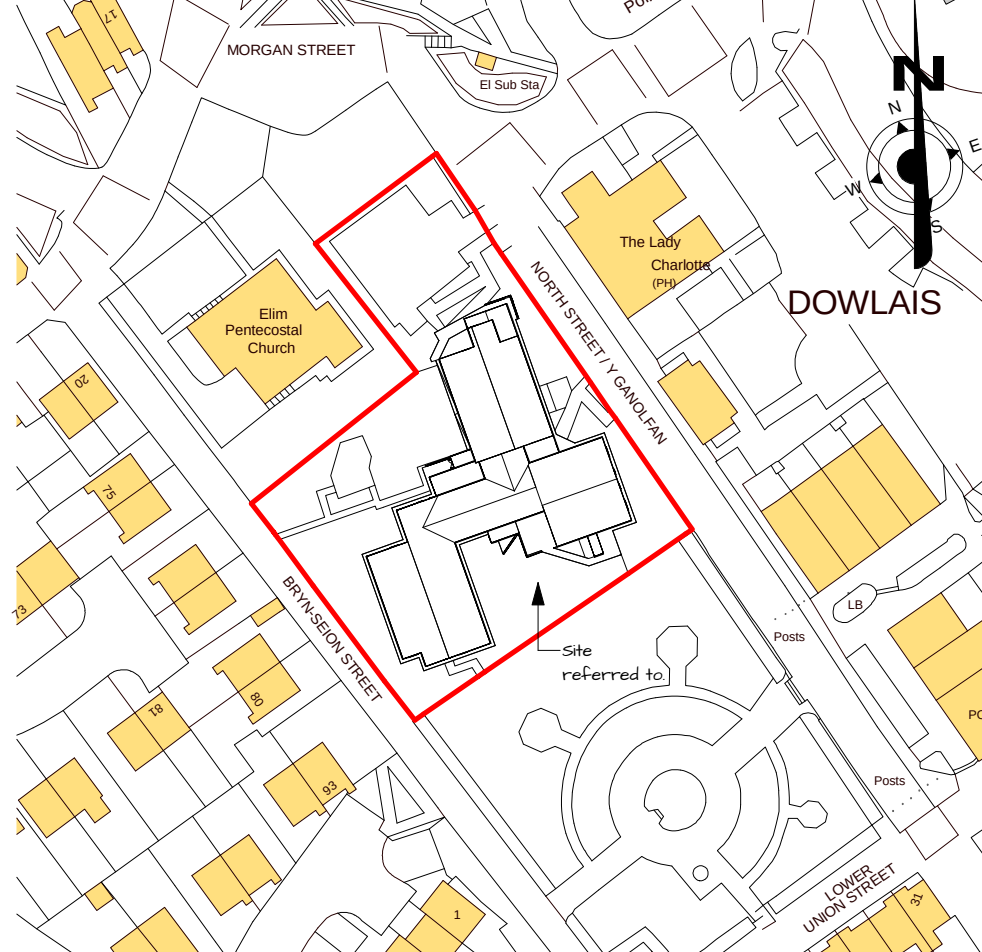

8 Site Location Plan

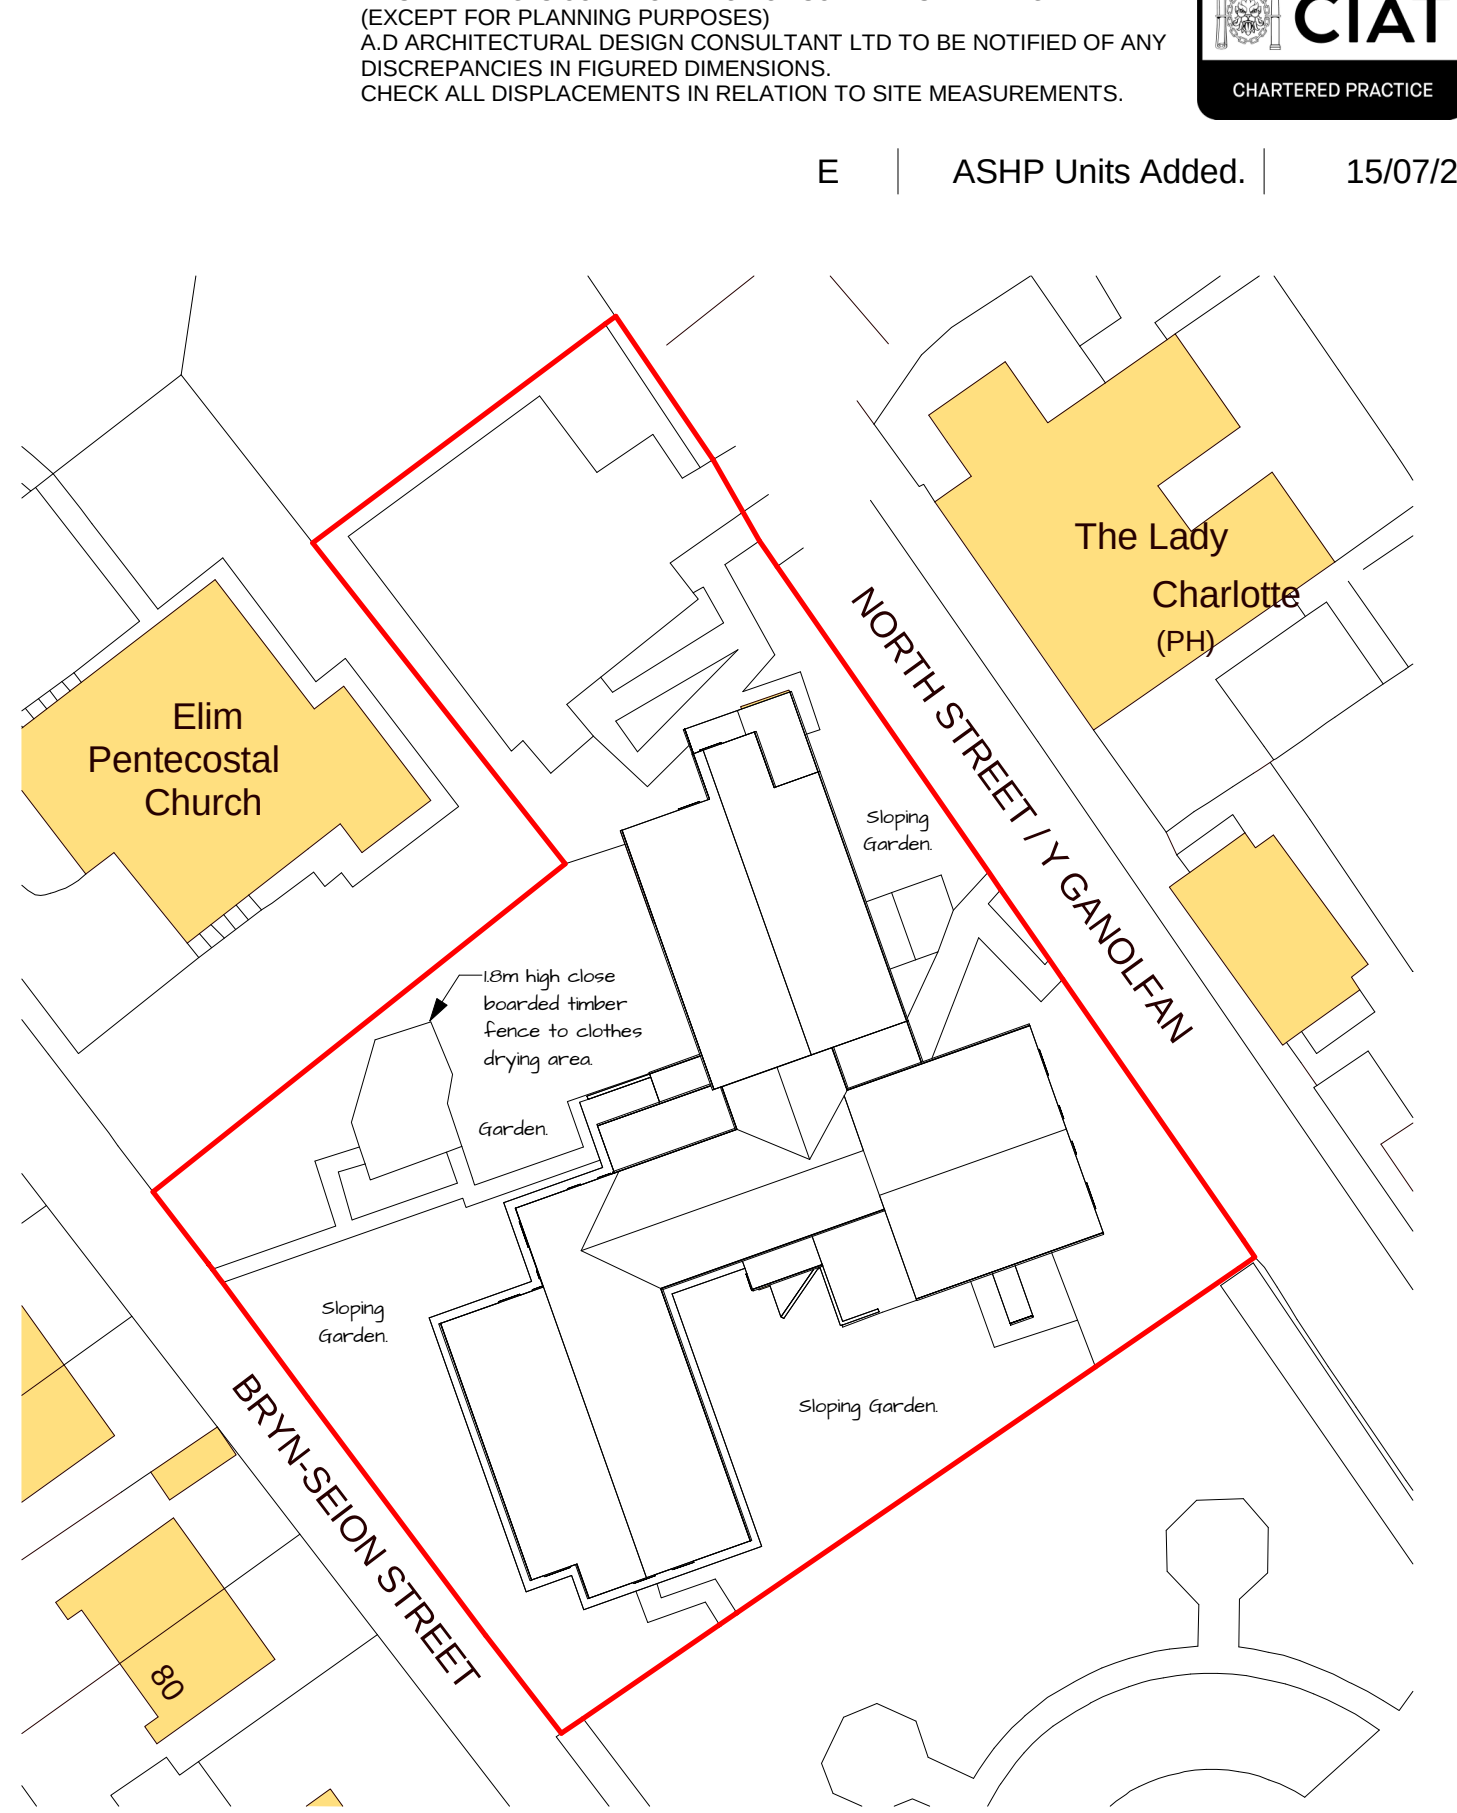

5 Existing Block Plan

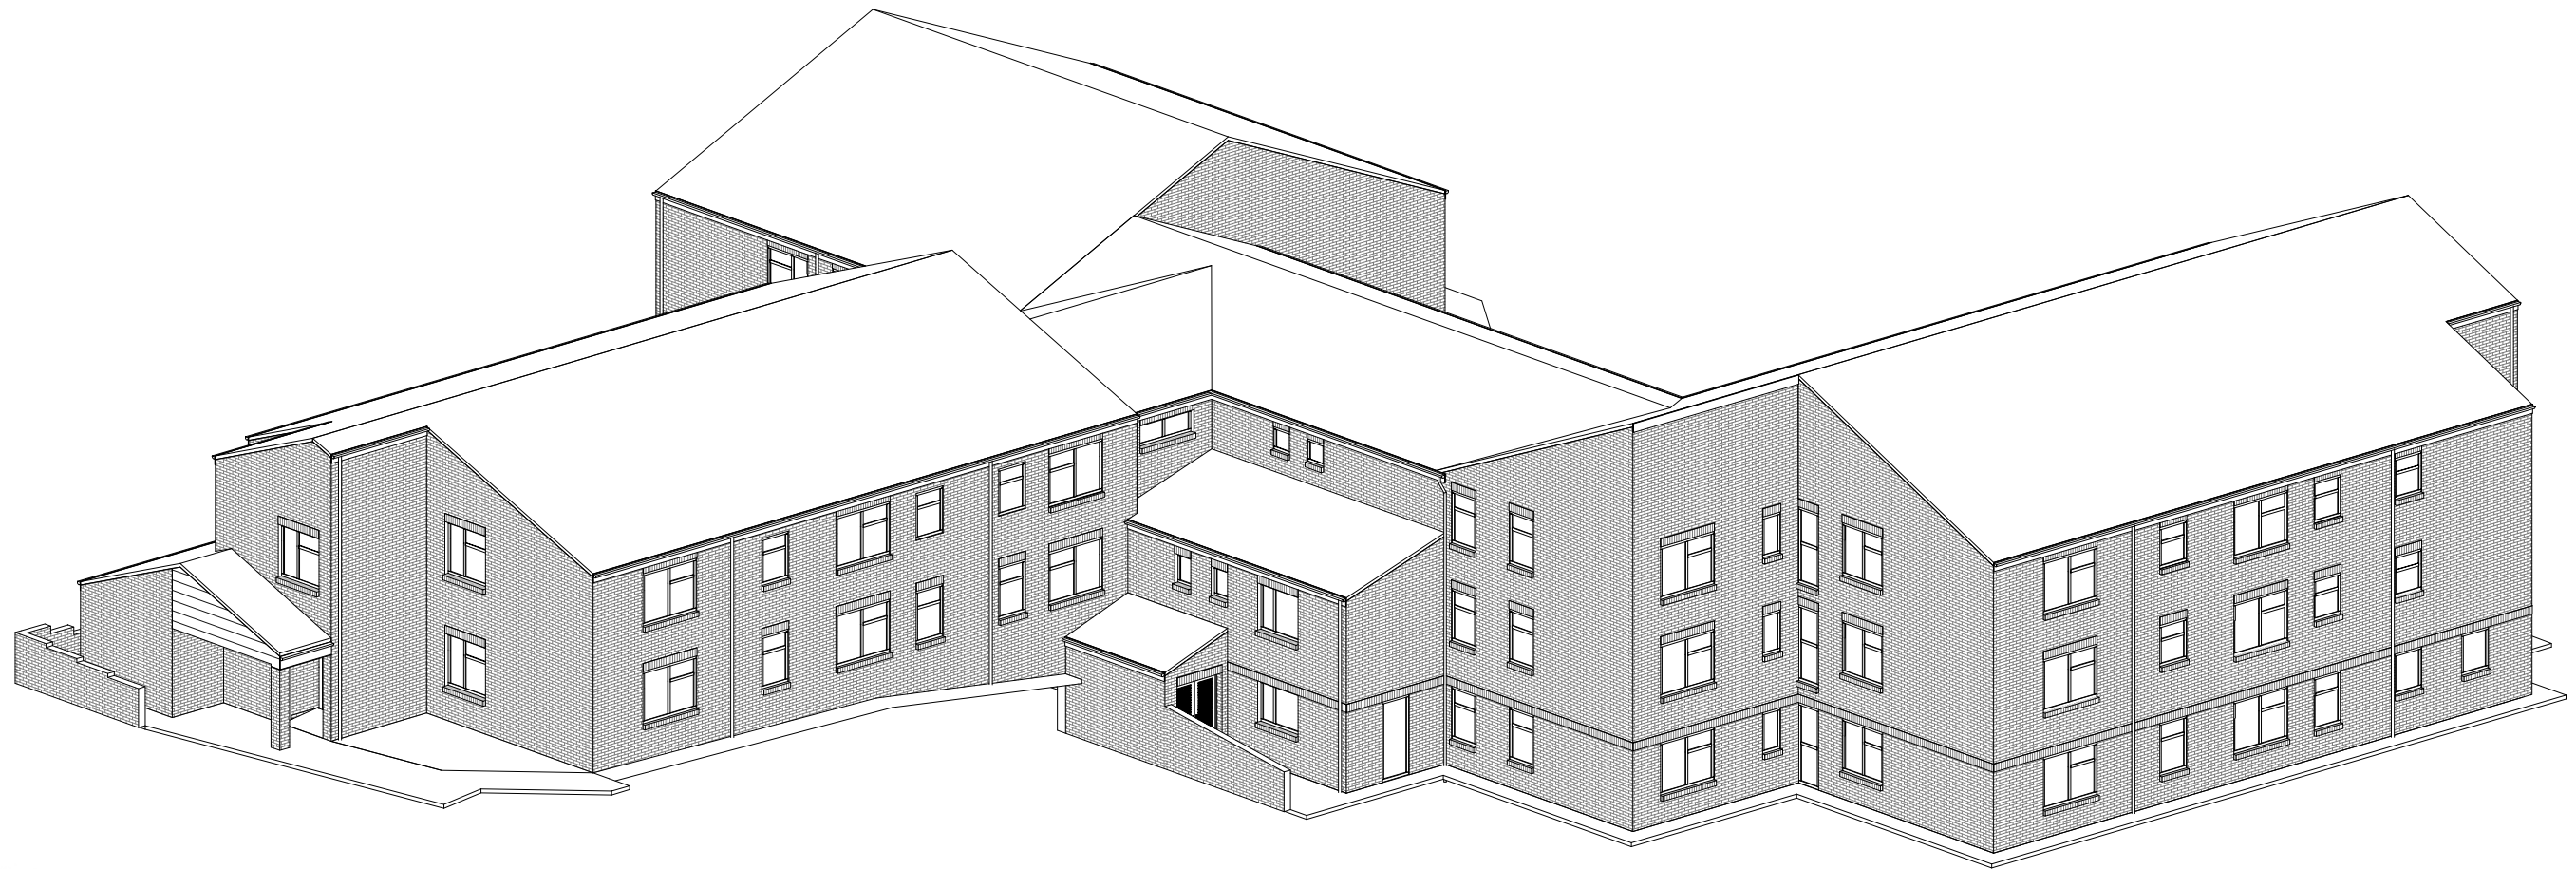

6 3D View



Materials Schedule

Walls:	Yellow Brick. White PVC-u.
Doors:	White PVC-u.
Windows:	White PVC-u.
Roofs:	Brown Concrete Tiles.
RWG:	Black PVC-u.
Easclias:	White PVC-u.
Cills:	Yellow Brick.



1-41 Brynseion, Dowlais, Merthyr Tydfil, CF48 3SR.

Existing Layout. Date: 22/04/2024

Drawn by: LLB Page Size: A1 Drawing No: 24/04/01 Rev: E