




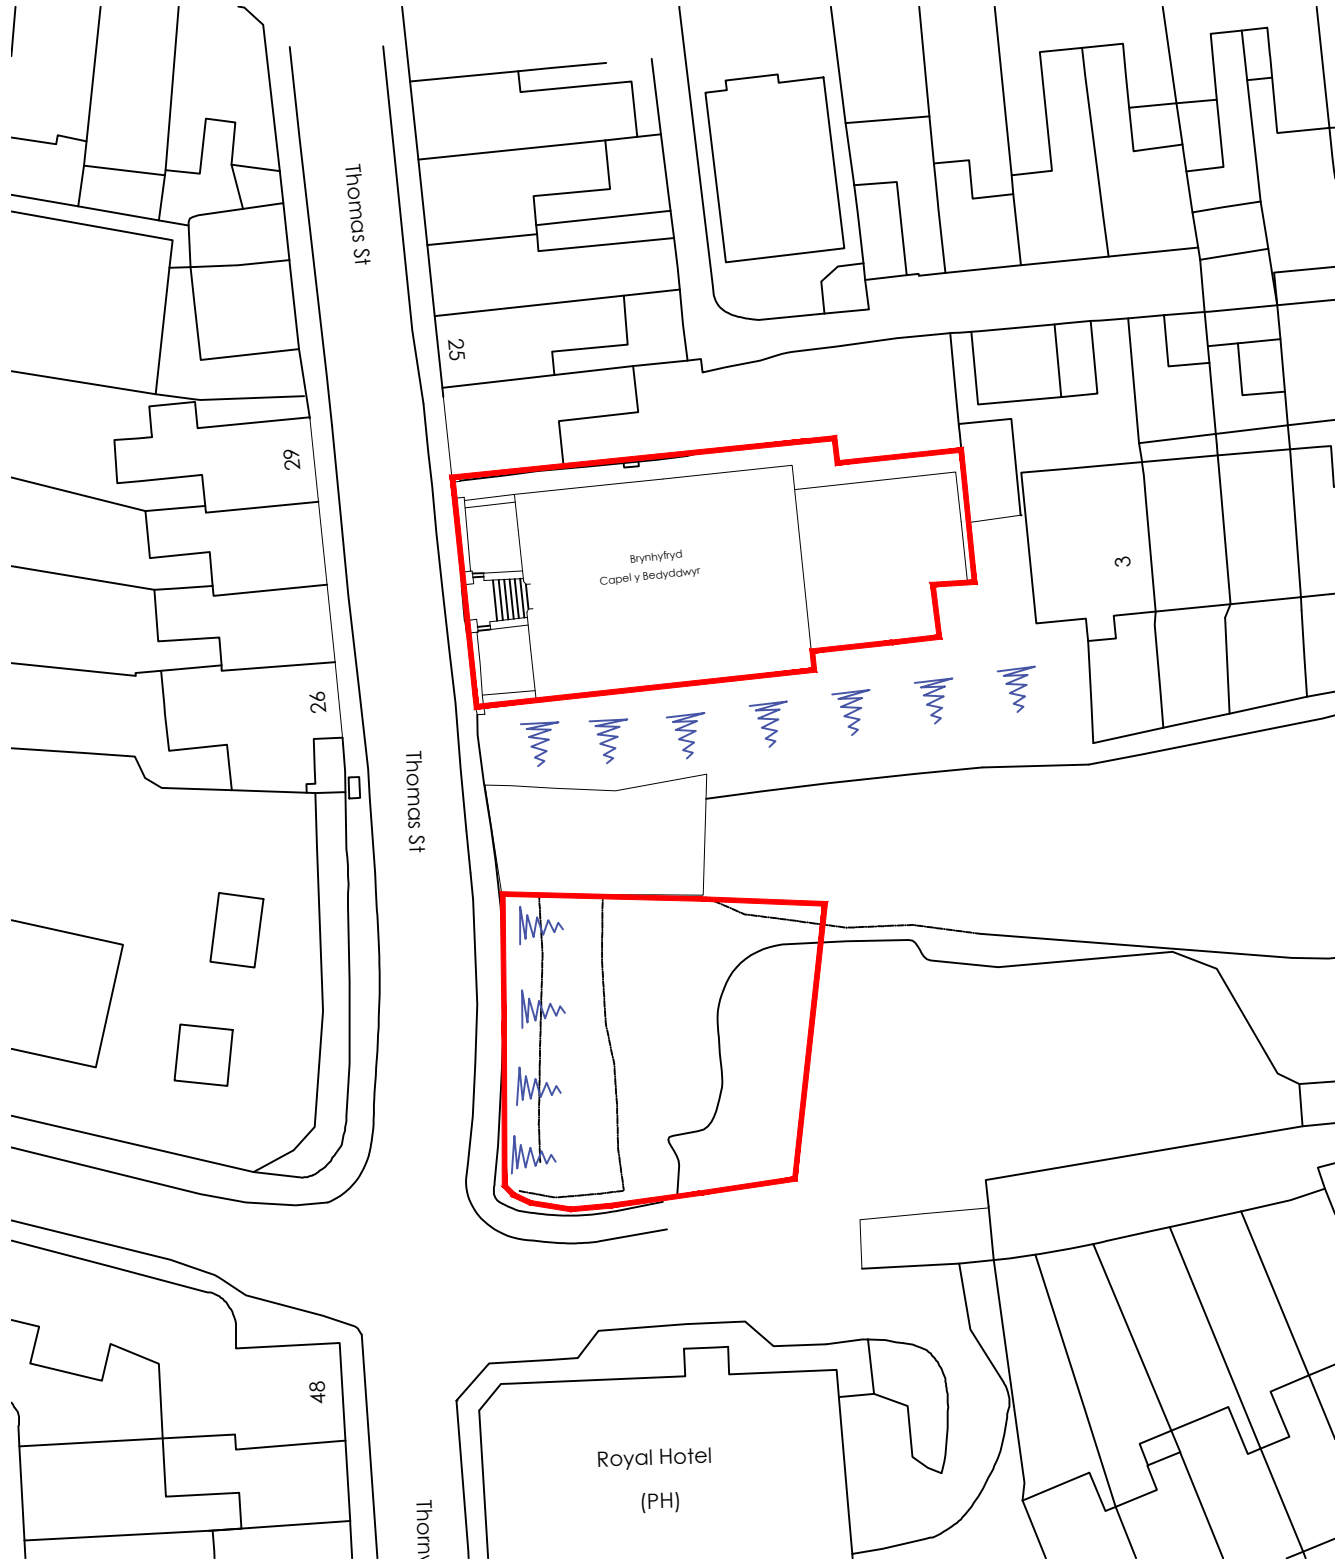

Existing Site Plan

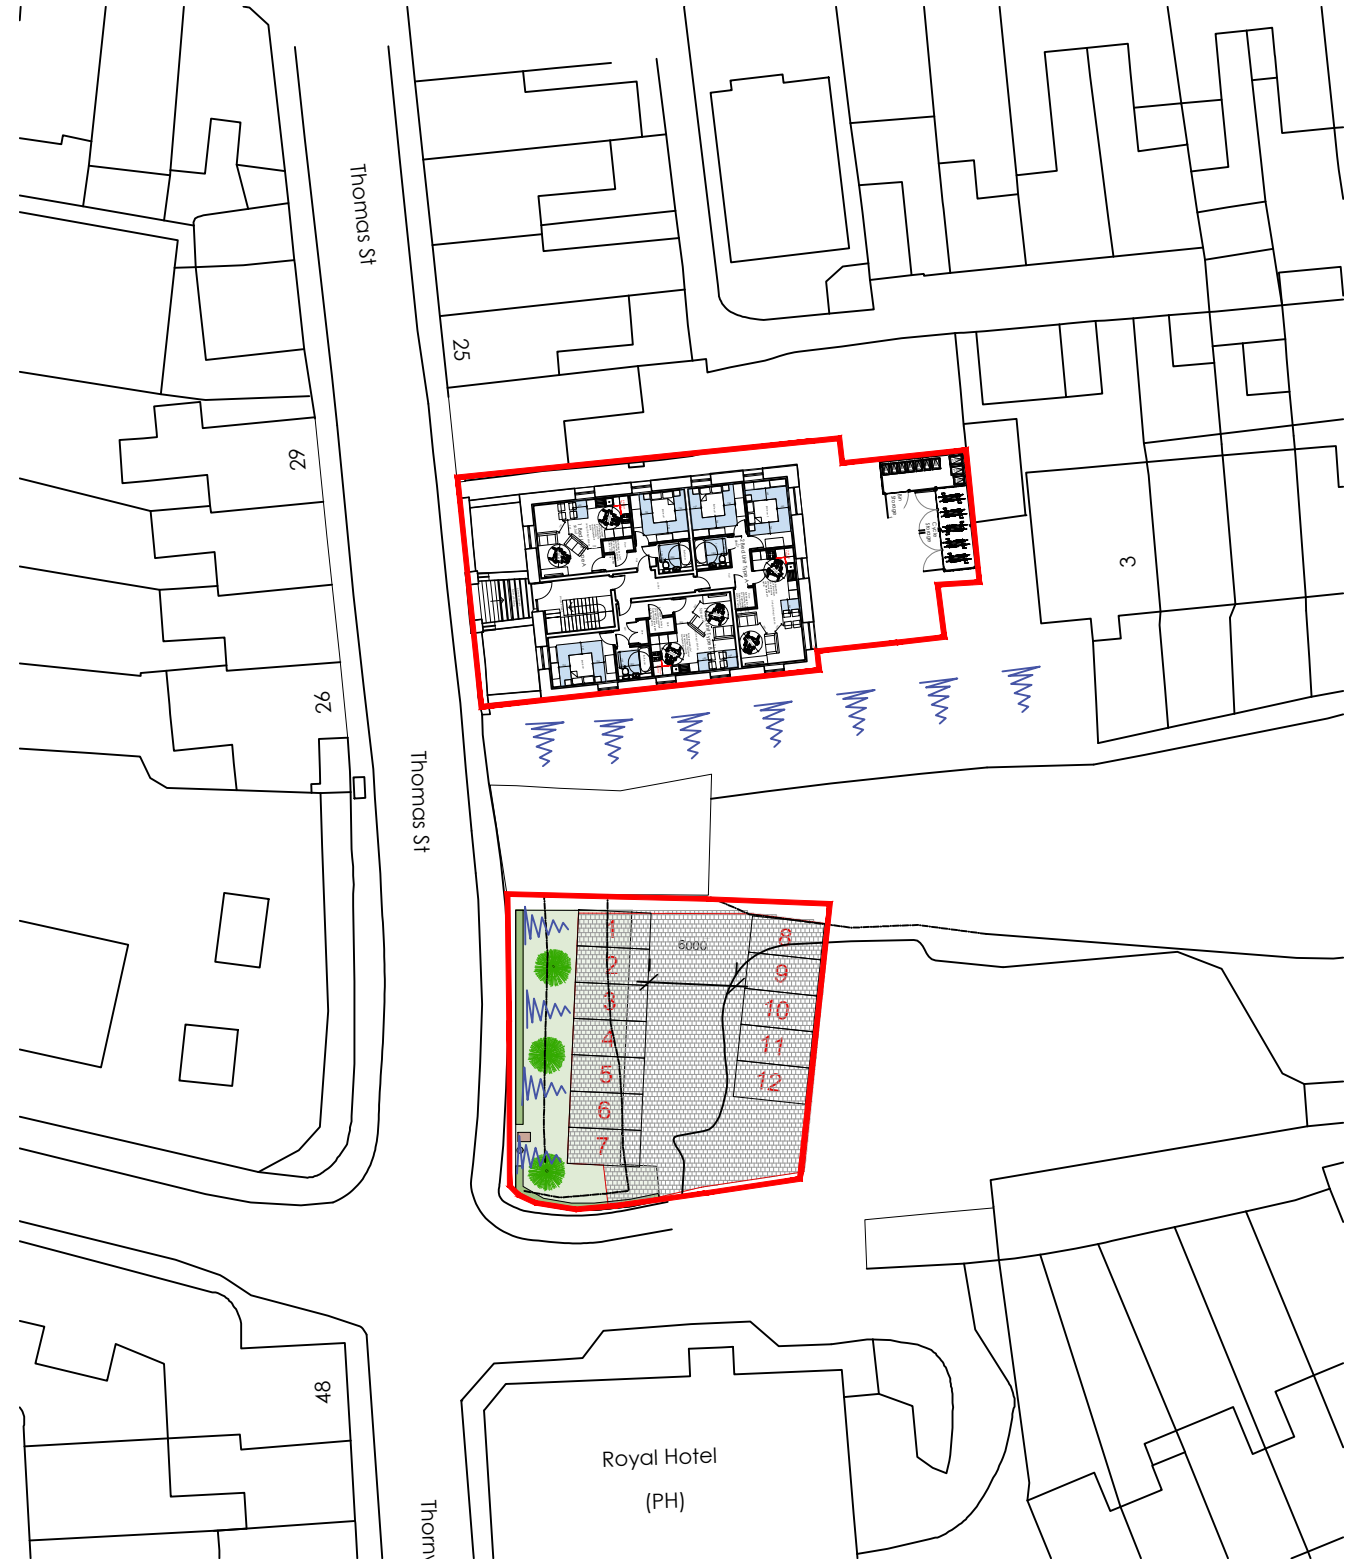

Proposed Site Plan

 

Brynhyfryd Chapel Treharris		Job No. 25_061
		Dwg No. Rev. AL(90)03 B
Title Existing & Proposed Site Plans		
Date 27/06/2025	Drawn ***	Scale 1:500 @ A3
		Town planners Environmental & Urban design
Unit 1A, Compass Business Park, Pacific Road, Cardiff. CF24 5HL		www.c2architects.co.uk tel: 029 20452100