


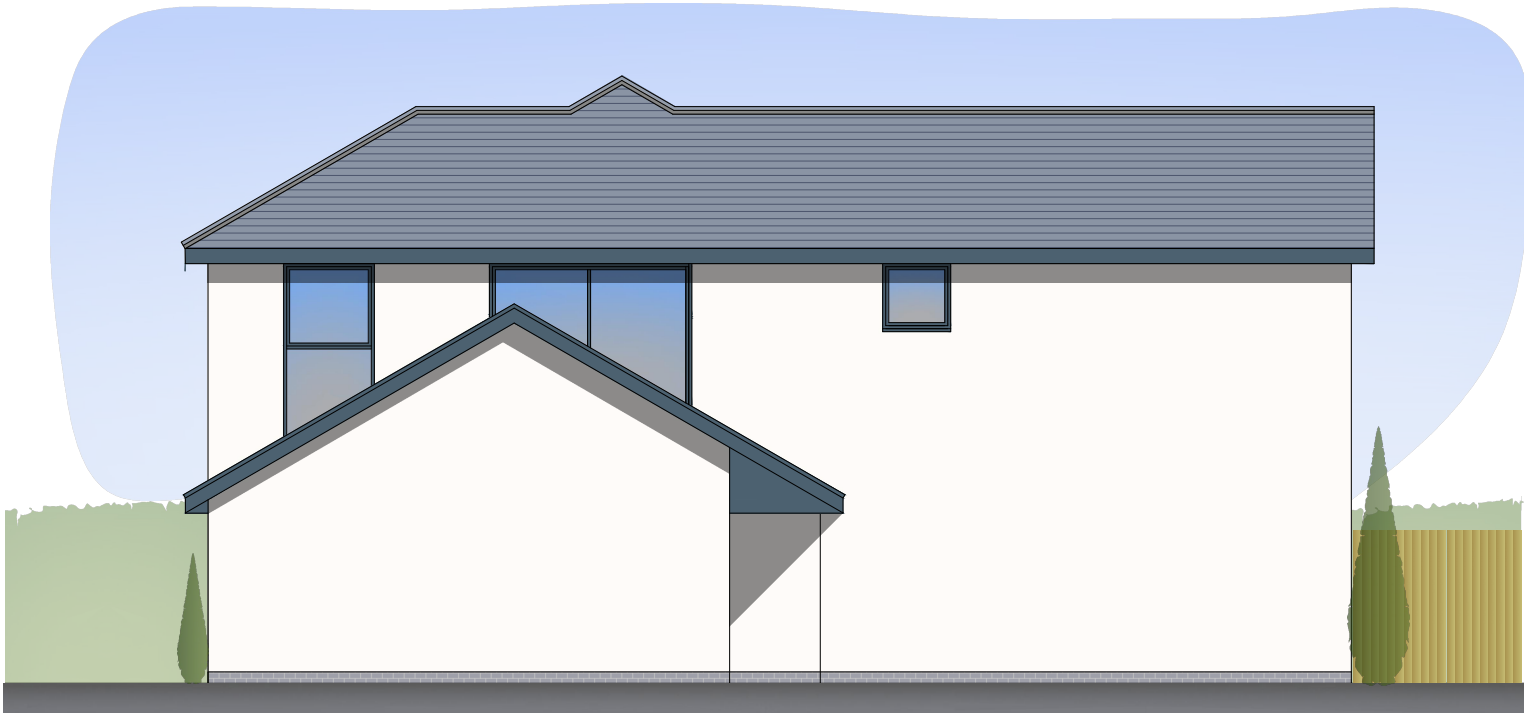

SIDE ELEVATION (FROM ACCESS DRIVE)



REAR ELEVATION

k.j.lloyd AADip. RIBA CHARTERED ARCHITECT		49 Coed Y Pia, LLanbradach Caerphilly, CF83 3PT	
PROJECT PROPOSED DWELLING LAND AT BOTTOM OF BRONDEG HEOLGERRIG MERTHYR TYDFIL		SCALE 1:100 @ A3	DATE JUNE 2020
DRAWING PROPOSED ELEVATIONS SHEET 2		DRAWN KL	DRG.NO. 04
THIS DRAWING IS COPYRIGHT			