


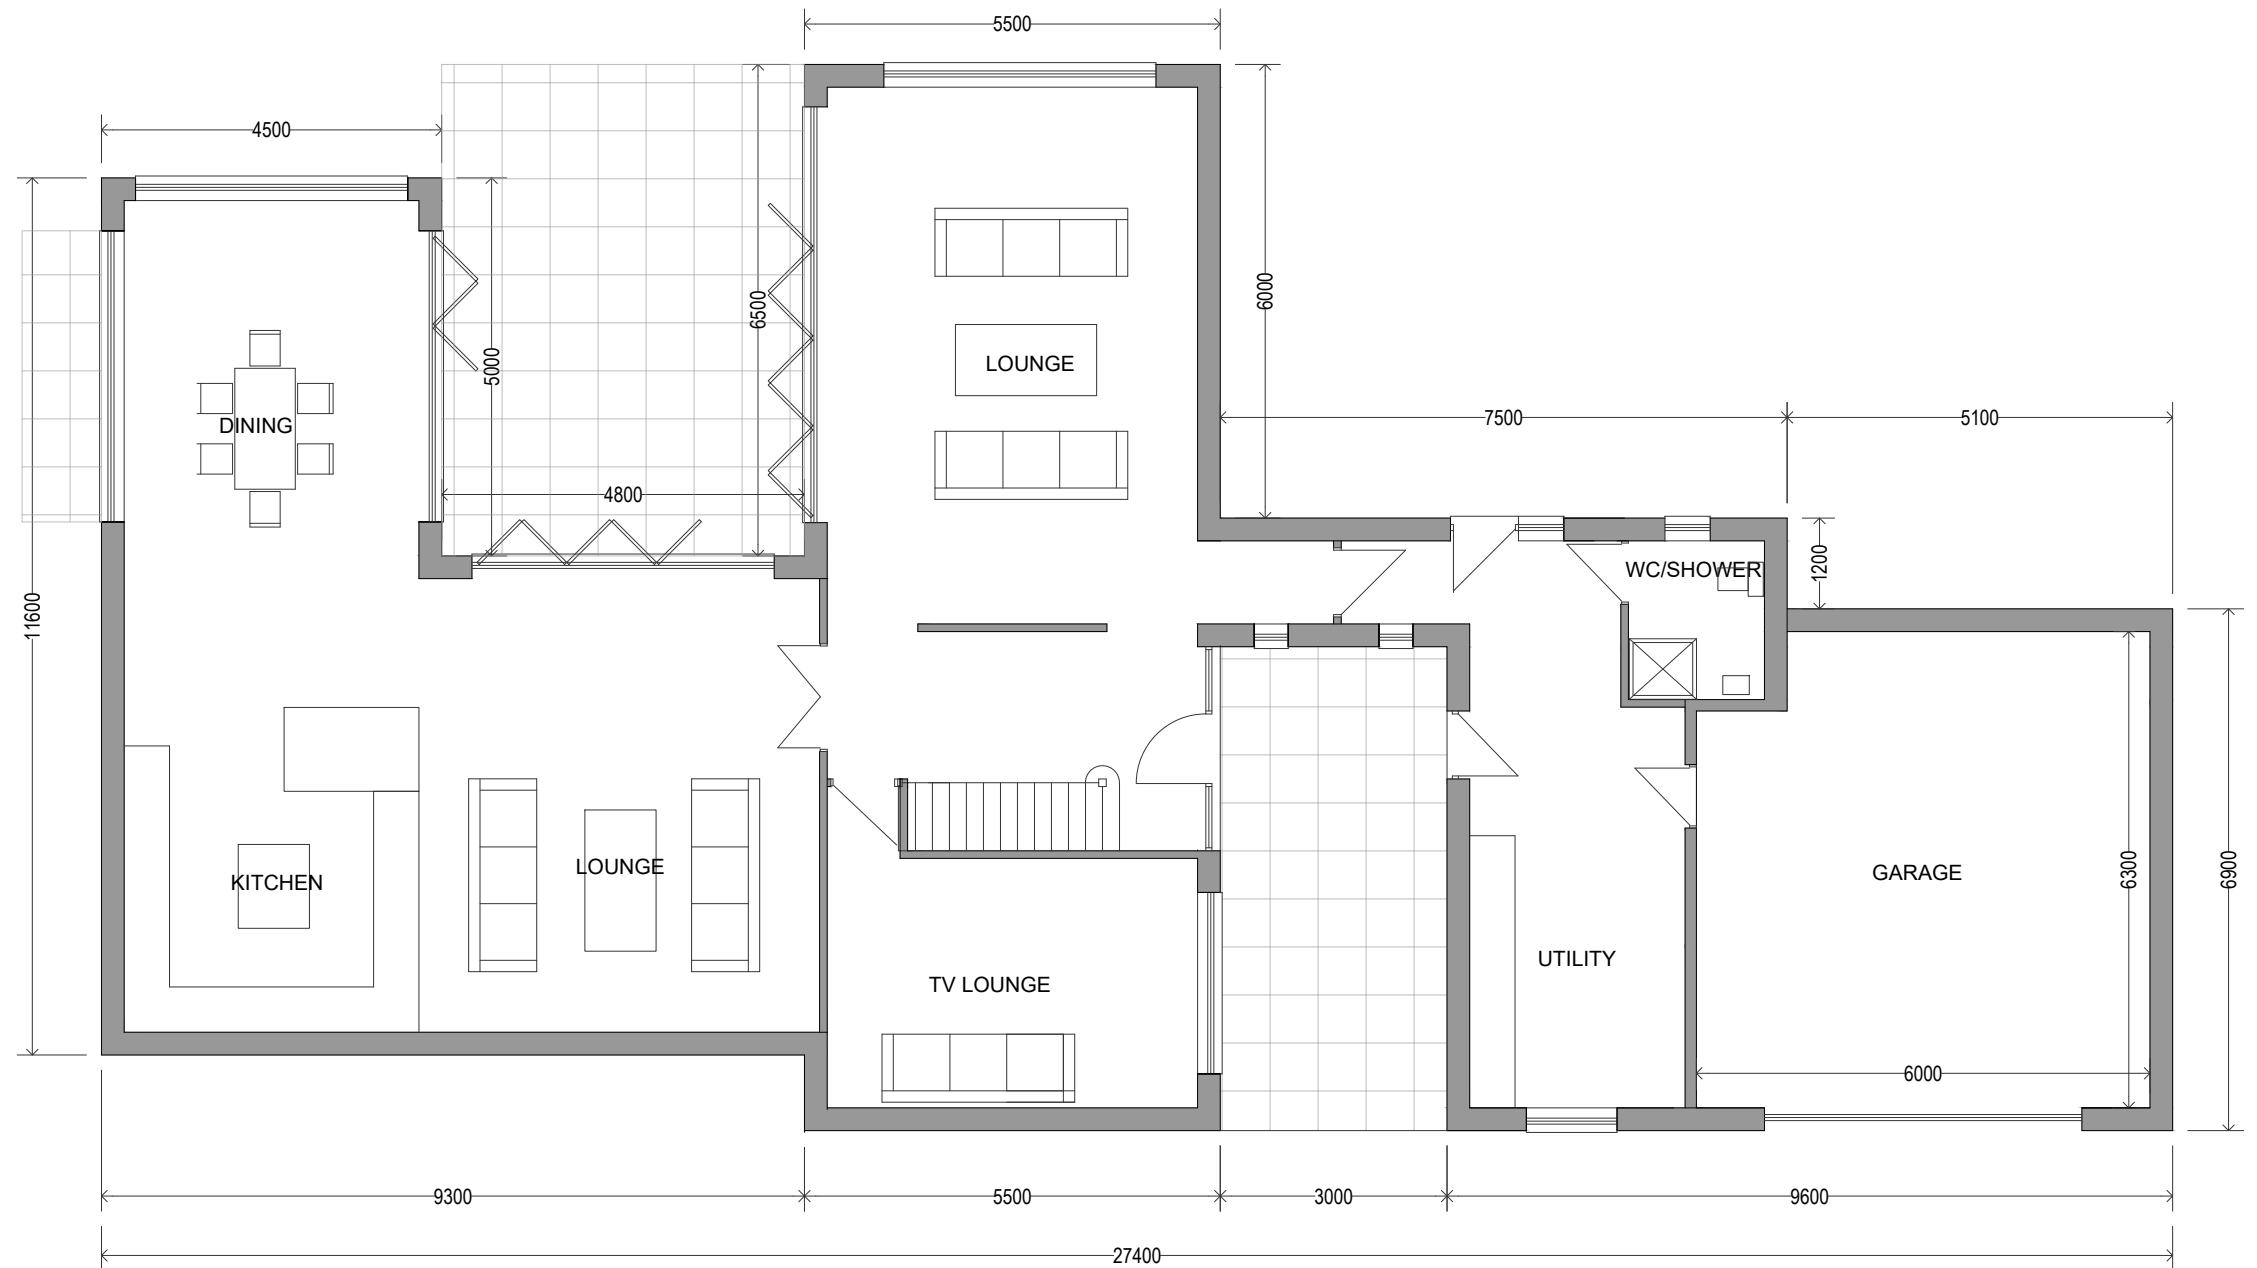

k.j.lloyd AADip. RIBA
CHARTERED ARCHITECT

49 Coed Y Pia, LLanbradach
Caerphilly, CF83 3PT

PROJECT
PROPOSED DWELLING
LAND AT BOTTOM OF BRONDEG
HEOLGERRIG
MERTHYR TYDFIL

SCALE 1:100 @ A3 DATE JUNE 2020
DRAWN KL DRG.NO. 01

DRAWING PROPOSED GROUND FLOOR PLAN

THIS DRAWING IS COPYRIGHT