



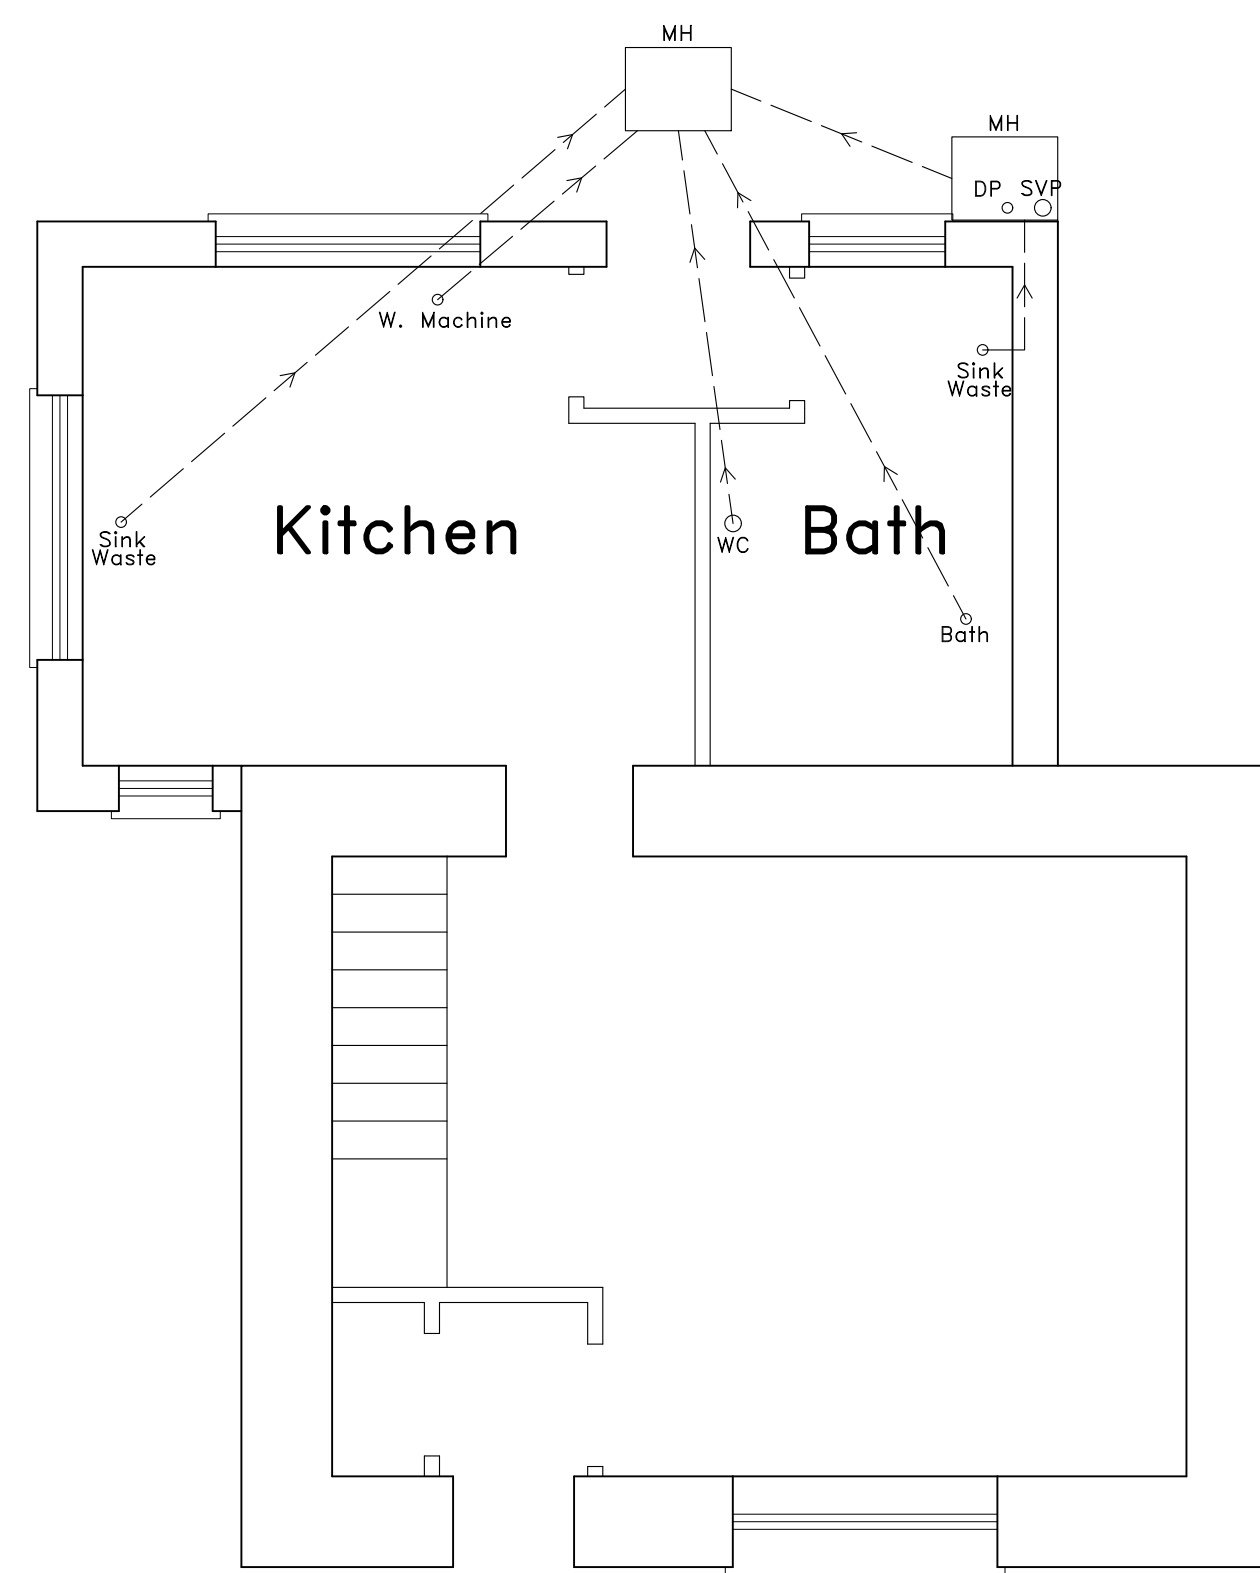

Existing Drainage Plan

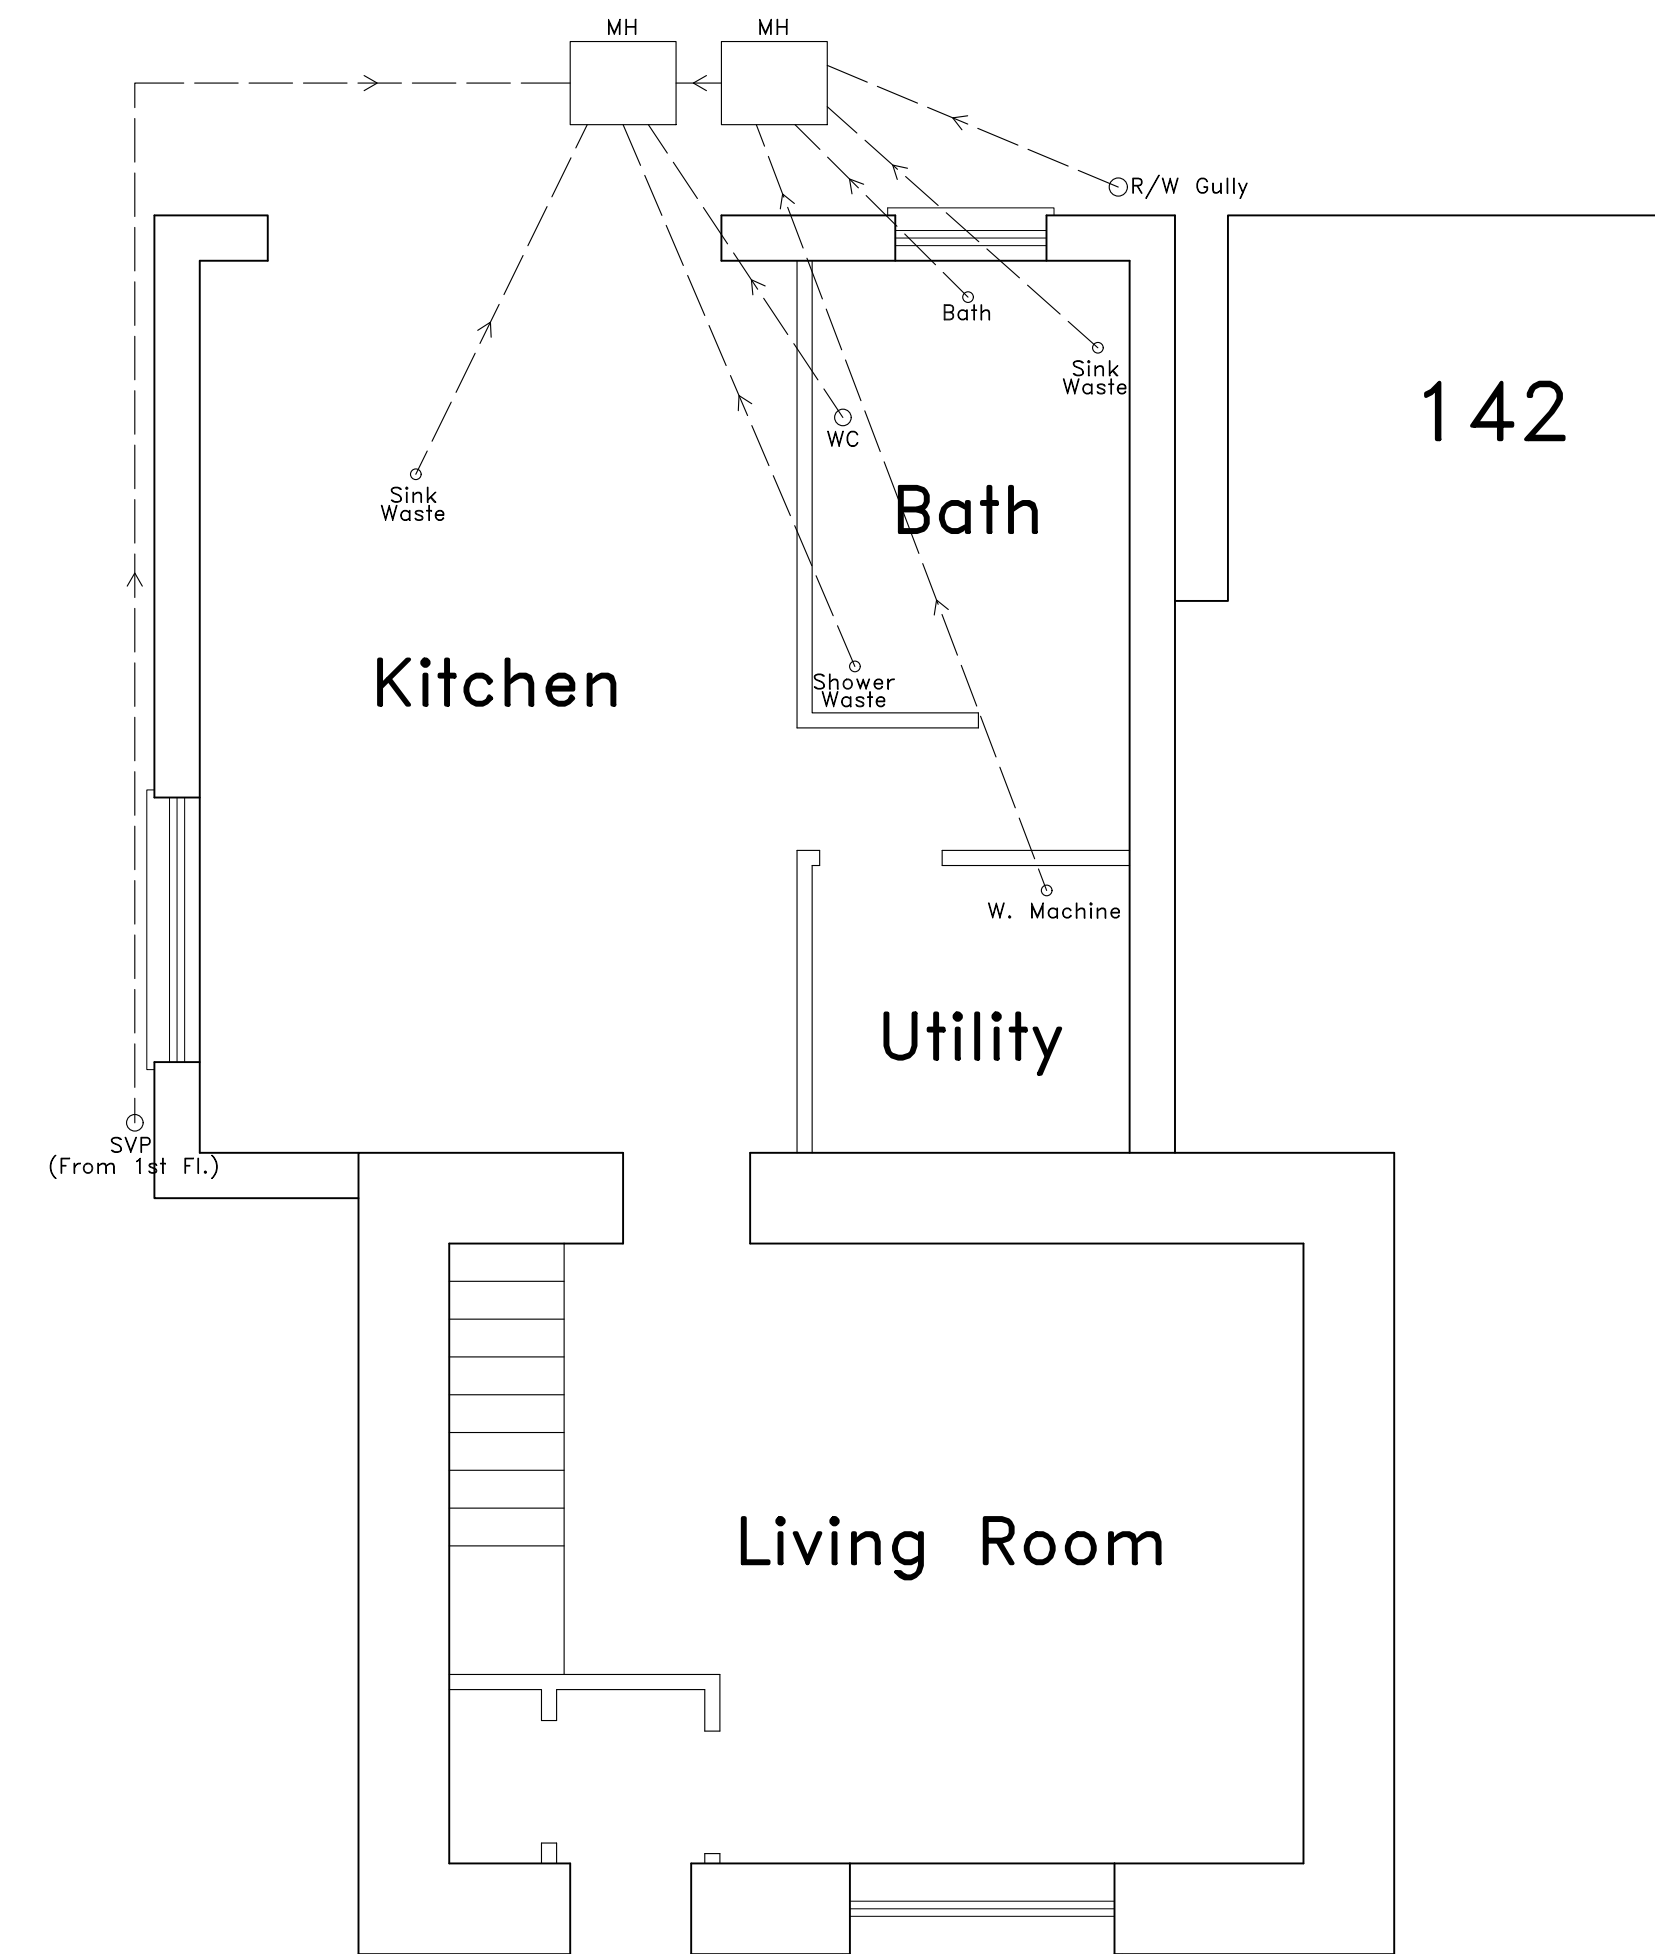

Proposed Drainage Plan

Proposed Double Extension
141 Heolgerrig Road
Merthyr Tydfil
CF48 1RE

Indicative Drainage Outlines

Scale 1:50 at @ A1 unless stated