


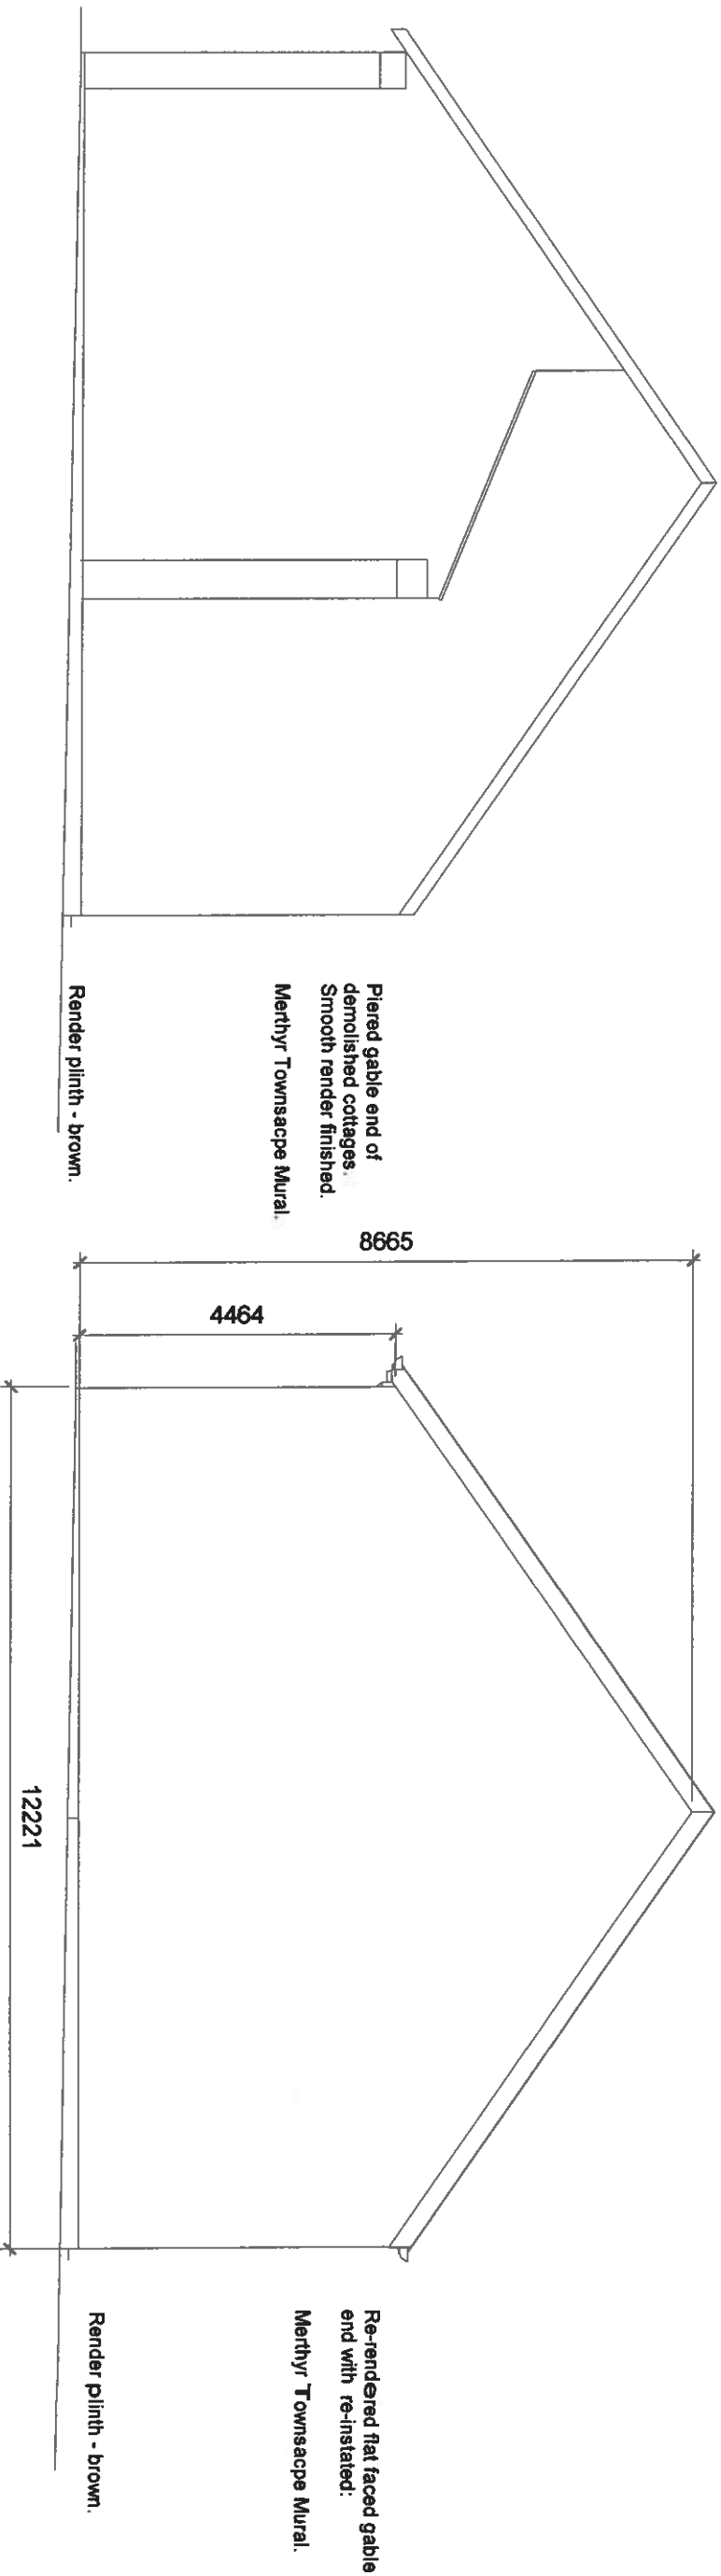


WEST ELEVATION - EXISTING.

WEST ELEVATION - PROPOSED.

Assumed line of curved ceiling t.b.c.

Assumed line of curved ceiling t.b.c.

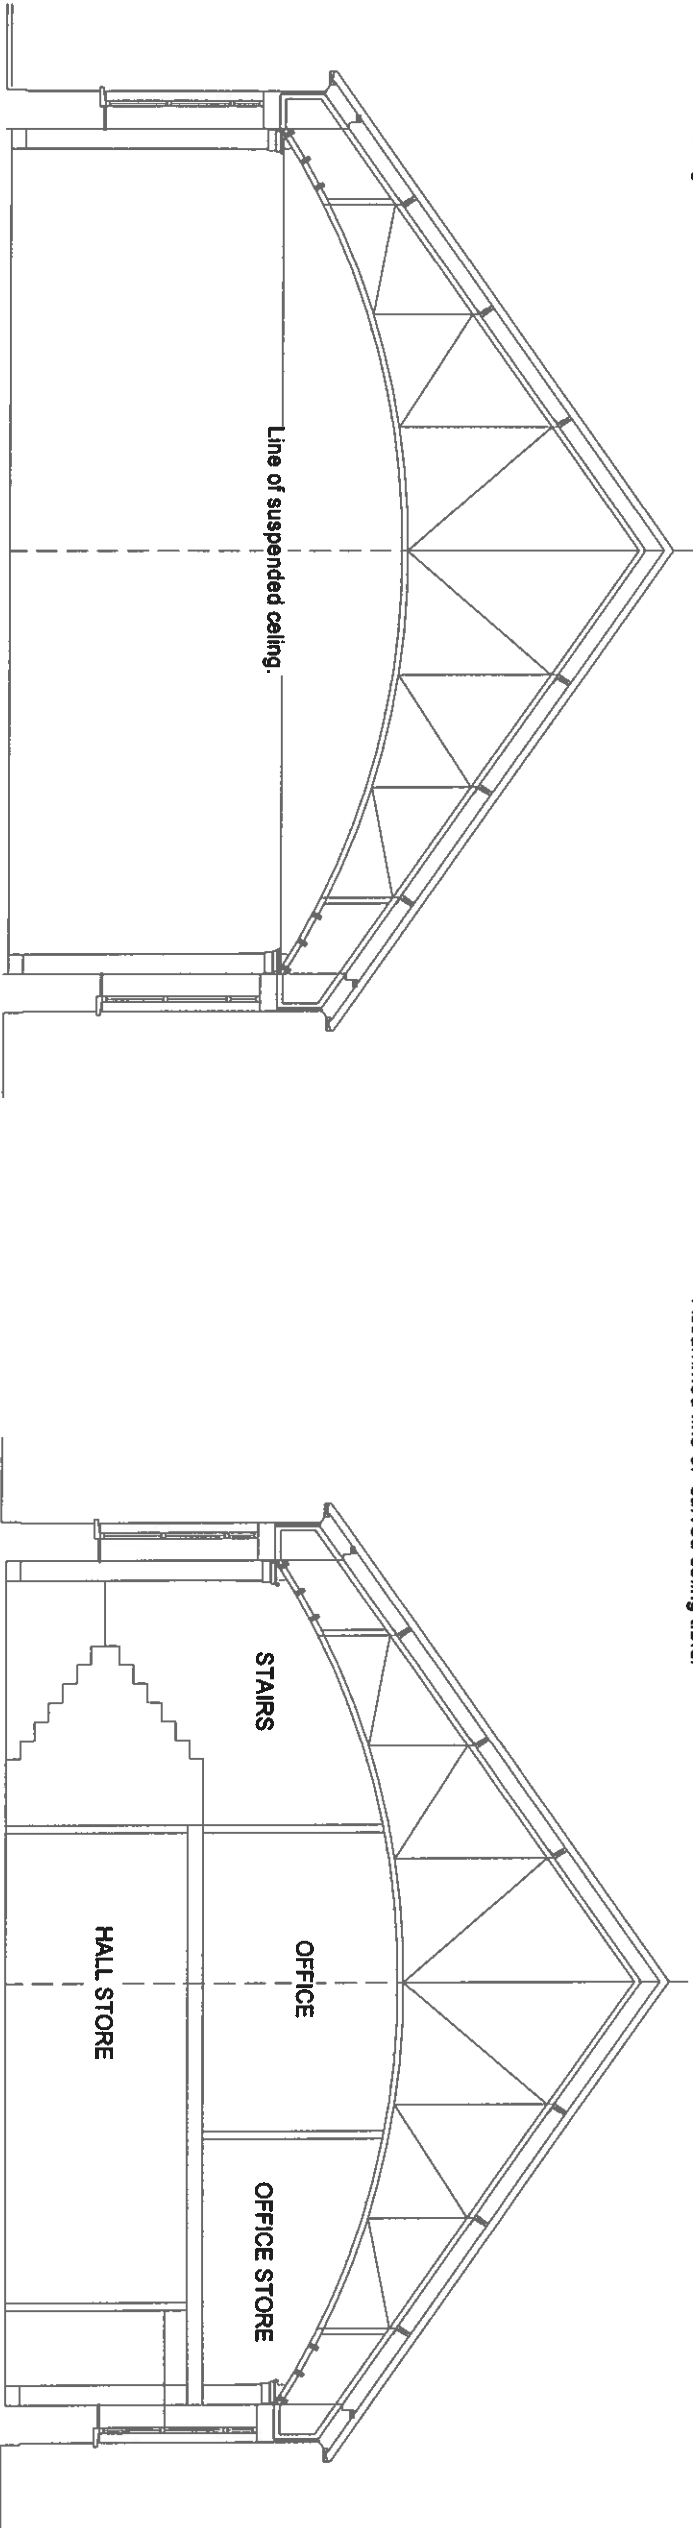

SECTION AA HALL - SURVEY.

SECTION AA HALL - PROPOSED.

Revisions:
A - Dimensions added to proposed west gable for Artist..

Philip Griffiths - Architect
3, St Johns Close, Cefn Coed,
Merthyr Tydfil, CF48 2PE.
Tel: 01685 370812
Email: Philip@philipgriffiths.co.uk

Client: High Street Baptist Chapel,
High Street, Merthyr Tydfil, CF47 8DN
Tel No: 07949 594850 or
Tel No: 07949 734556

Proposed Refurbishment of Chapel Hall @
High Street, Baptist Chapel, High Street,
Merthyr Tydfil, CF47 8DN
SURVEY: SECTION AA & WEST ELEVATION
PROPOSED: SECTION AA & WEST ELEVATION

Date: Feb, 2020
Drawn by: PG.
Scale: 1:100 mm
Dwg No.