


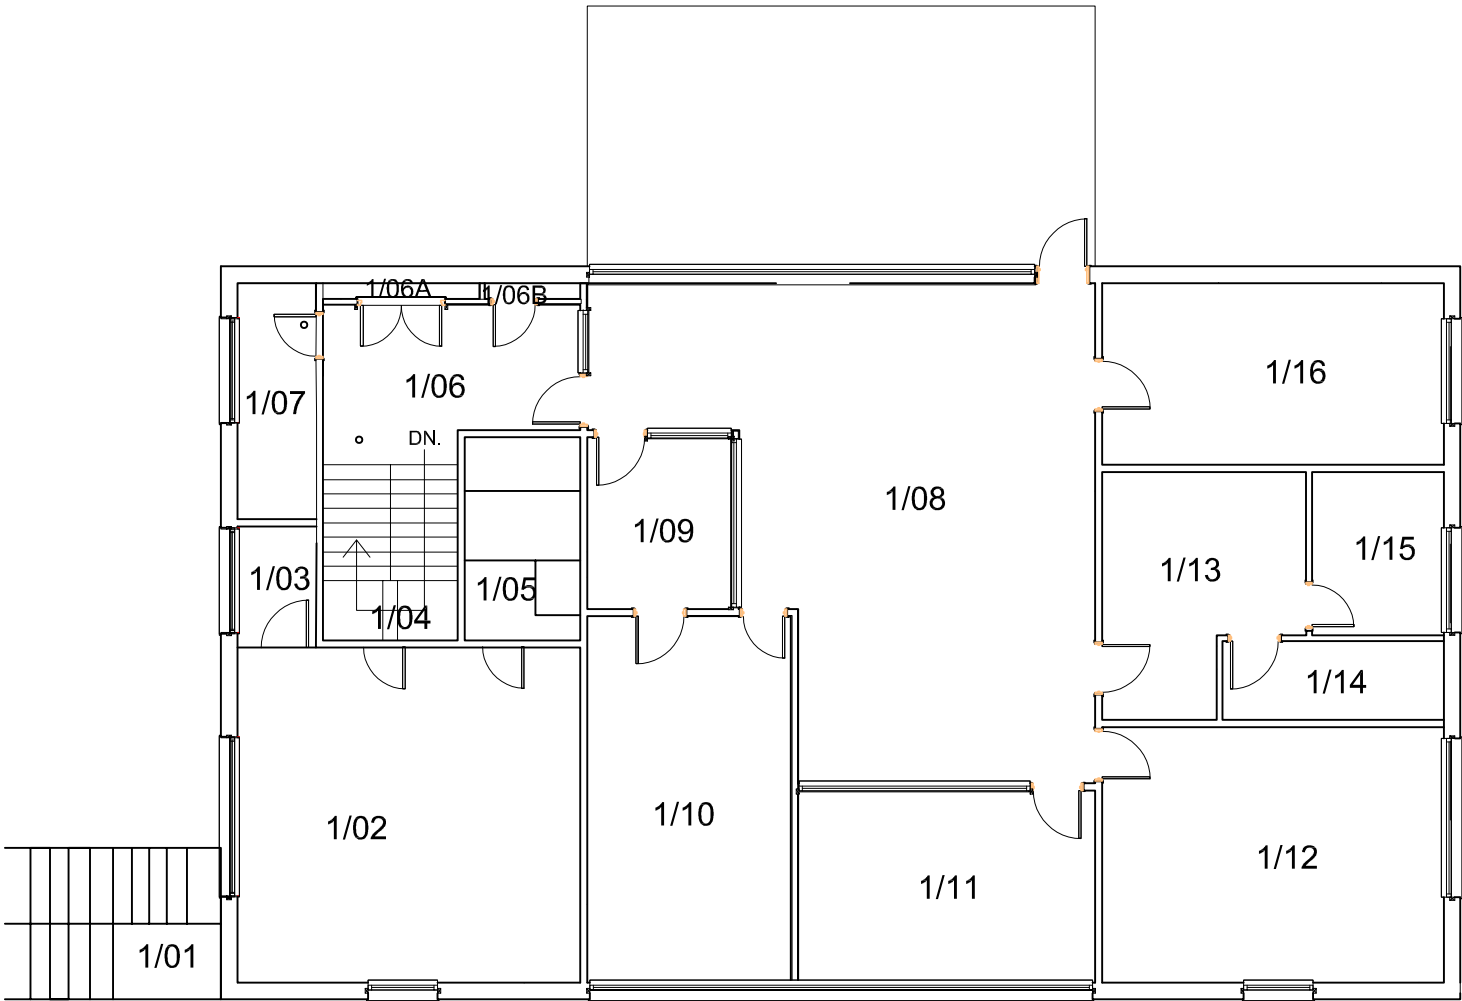

First Floor

01	RM	TE	AGB	First Issue	22.07.2021
Rev	Drawn	Chk'd	App'd	Description	Date

Purpose of Issue
D5 - Issued for Planning

Classification
For Publication

Client
Merthyr County Borough Council

Project
**Glebeland Site, Merthyr
- Old Merthyr Central Bus Station**

Drawing
**Bus Station Building
Indicative First Floor Plan**

Scale @ A3	Drawn	Checked	Approved
NTS	RM	TE	AGB

Project No.	Date
CS/101655	July 2021

Drawing Identifier	BS1192 Compliant
Project - Originator - Zone - Level - File Type - Role - Number	rev
101655-RED-XX-XX-DR-S-0005	P01



REDSTART

St David's House, Pascal Close, St Mellons, Cardiff, CF3 0LW
www.redstartwales.com