


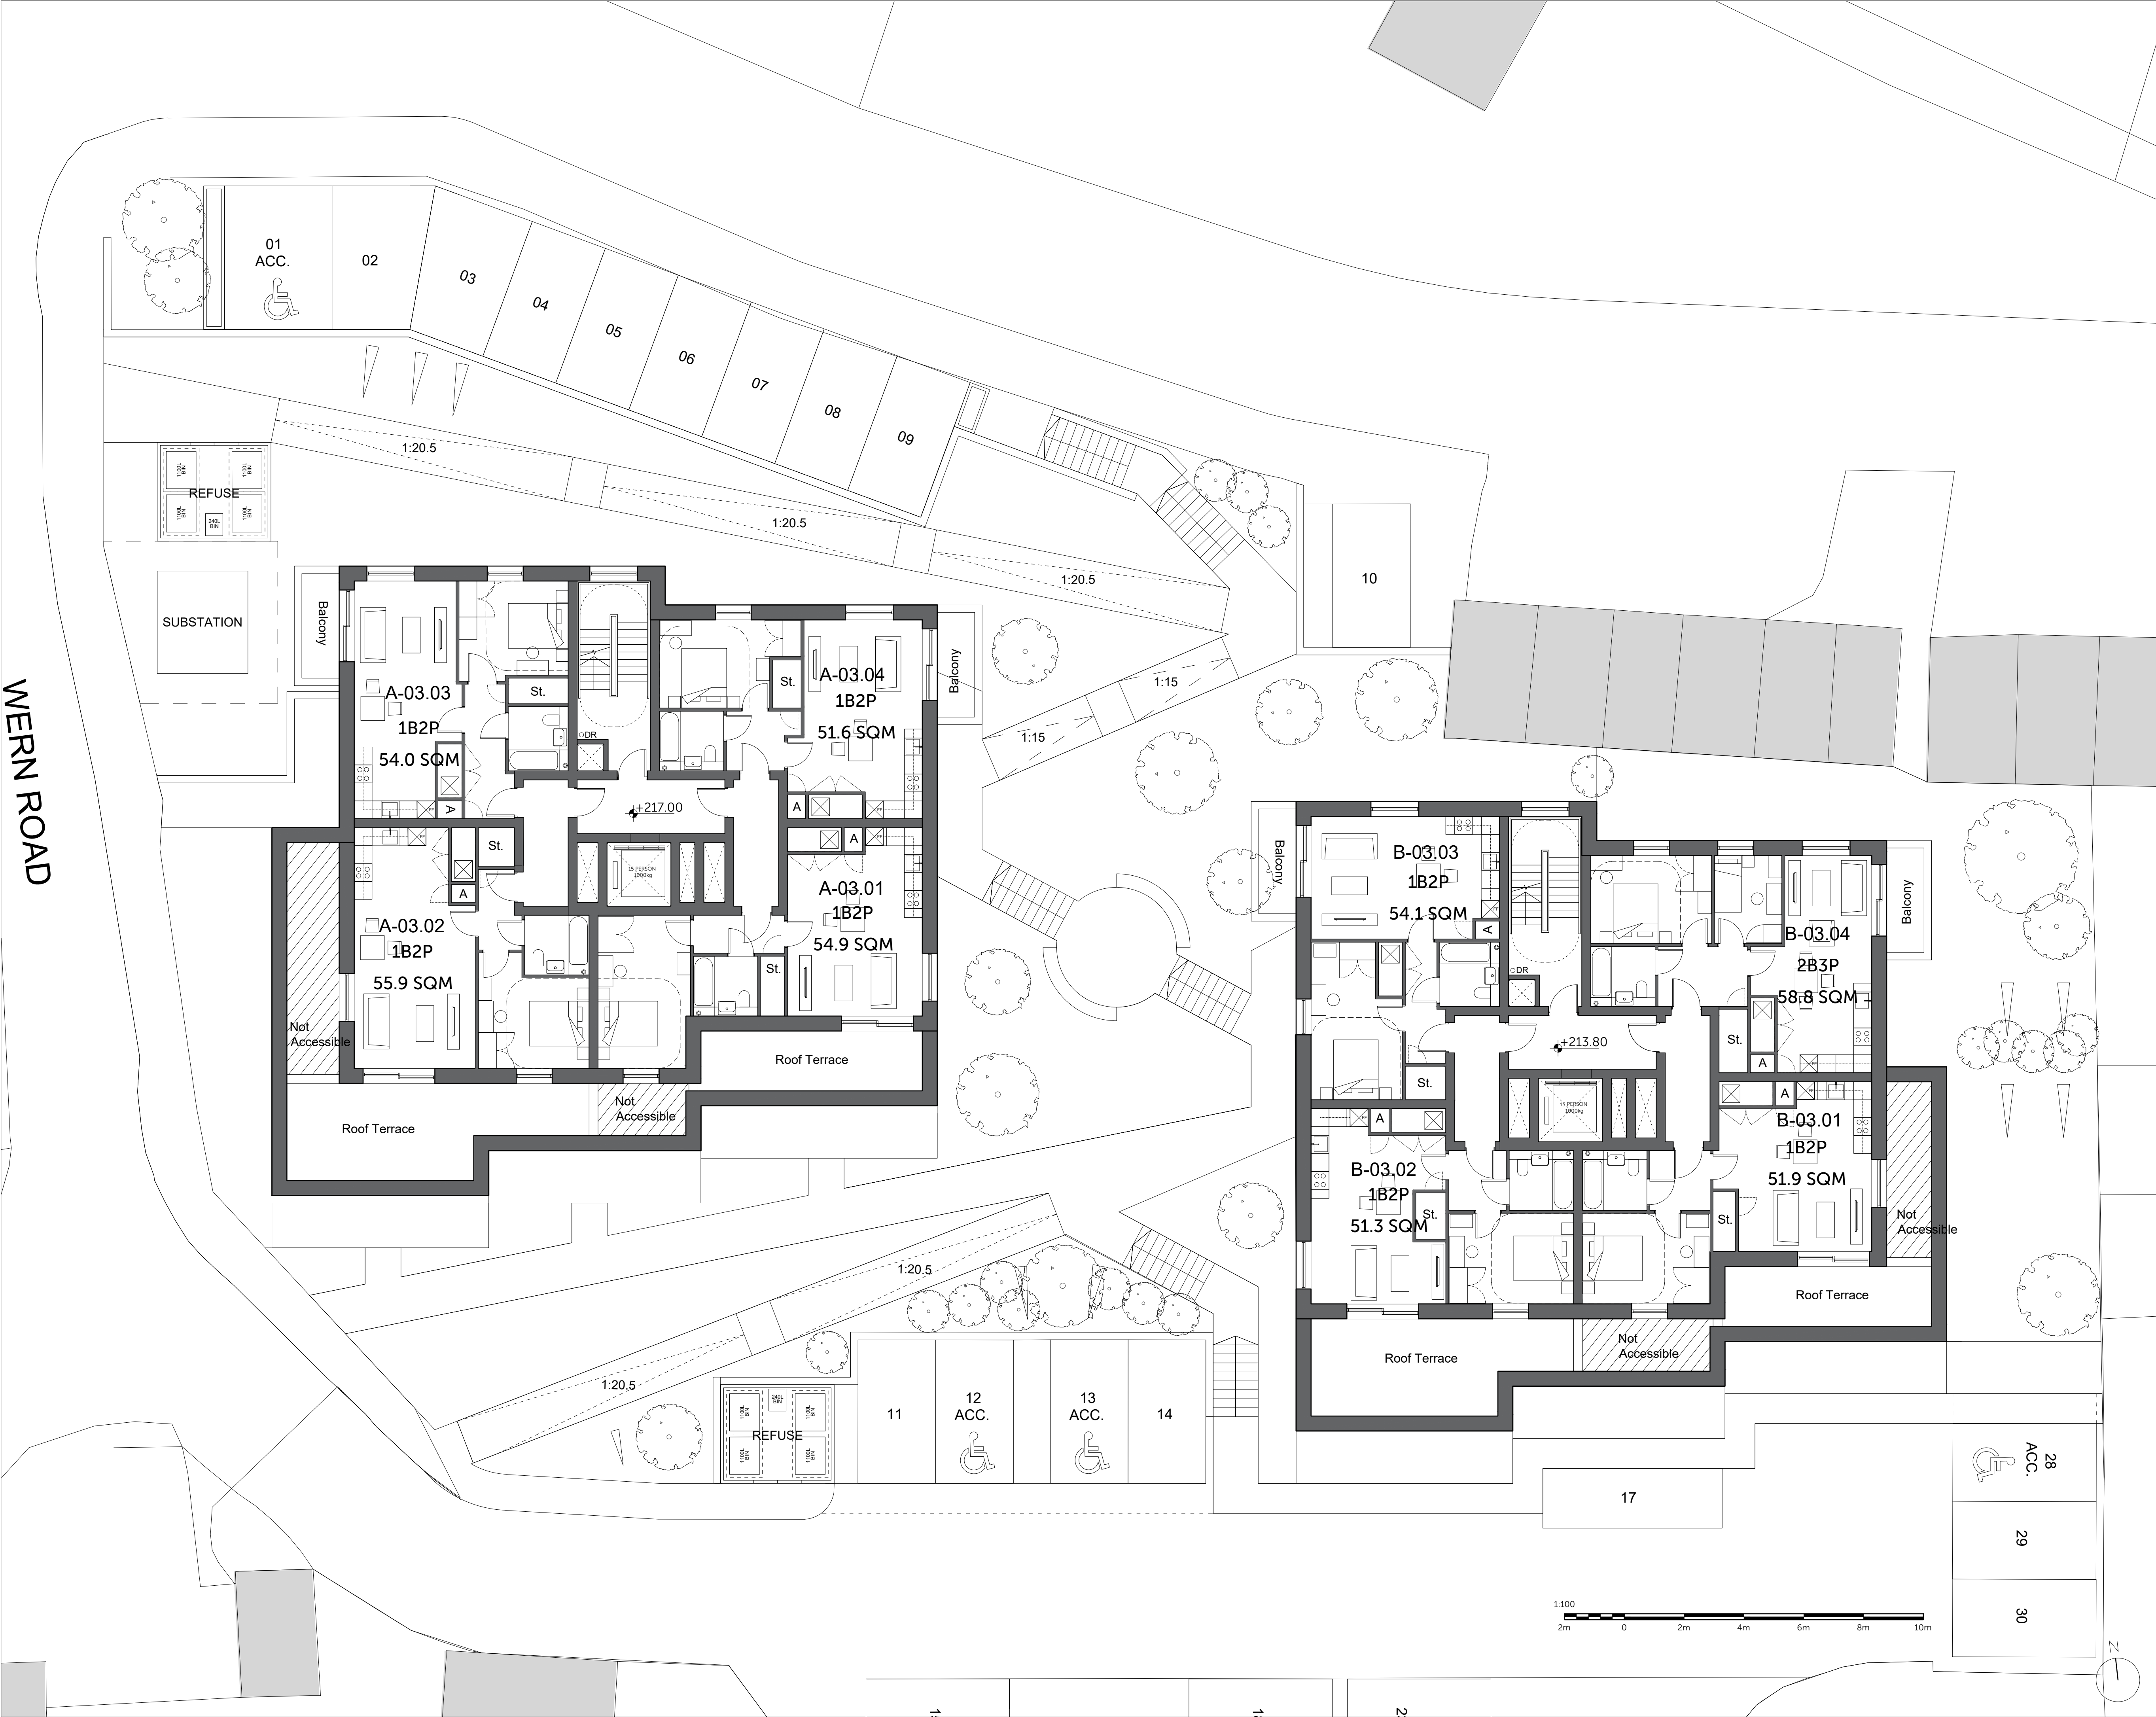

Location Plan 1:1250

N

Disclaimer

1. Do not scale. Use figured dimensions only. When a scale bar is provided it is for use by the local planning authority solely for the purposes of the planning application to which it relates.

2. Report all drawing errors, omissions and discrepancies to the Architect.

3. All dimensions are to be checked on site by the contractor and such dimensions shall be the contractor's responsibility.

4. This drawing must only be used for the purpose for which it is supplied and its contents must not be reproduced for any purpose without written permission.

5. No areas indicated, or areas calculated from this drawing should be used for valuation purposes or as the basis for development contracts.

© All copyrights Coffey Architects.

Revision	REV	DATE	DESCRIPTION
P01	21/11/2023	INFORMATION	
P02	13/02/2024	INFORMATION	
P03	25/03/2024	PAC	
P04	31/05/2024	PLANNING	

LEGEND

A

Airing Cupboard 0.8x0.6m

St.

Storage
1.5sqm 1B2P
2.0sqm 2B3P

COFFEY / ARCHITECTS

104-110 Goswell Road, London, EC1V 7DH / +44 (0)20 7549 2141
www.coffeyarchitects.com

Project Name

CEFN ISAF

Project No

1187

Drawing Name

THIRD FLOOR PLAN

Status

PLANNING

Drawn	Checked	Scale	Sheet
TL	LM	1:100	A1

Code	Origin	Vol.	Lvt.	Typ.	RI	Identifier	Revision
CEF-CoA-	00-00-DP-A-	(20)204	P04				