



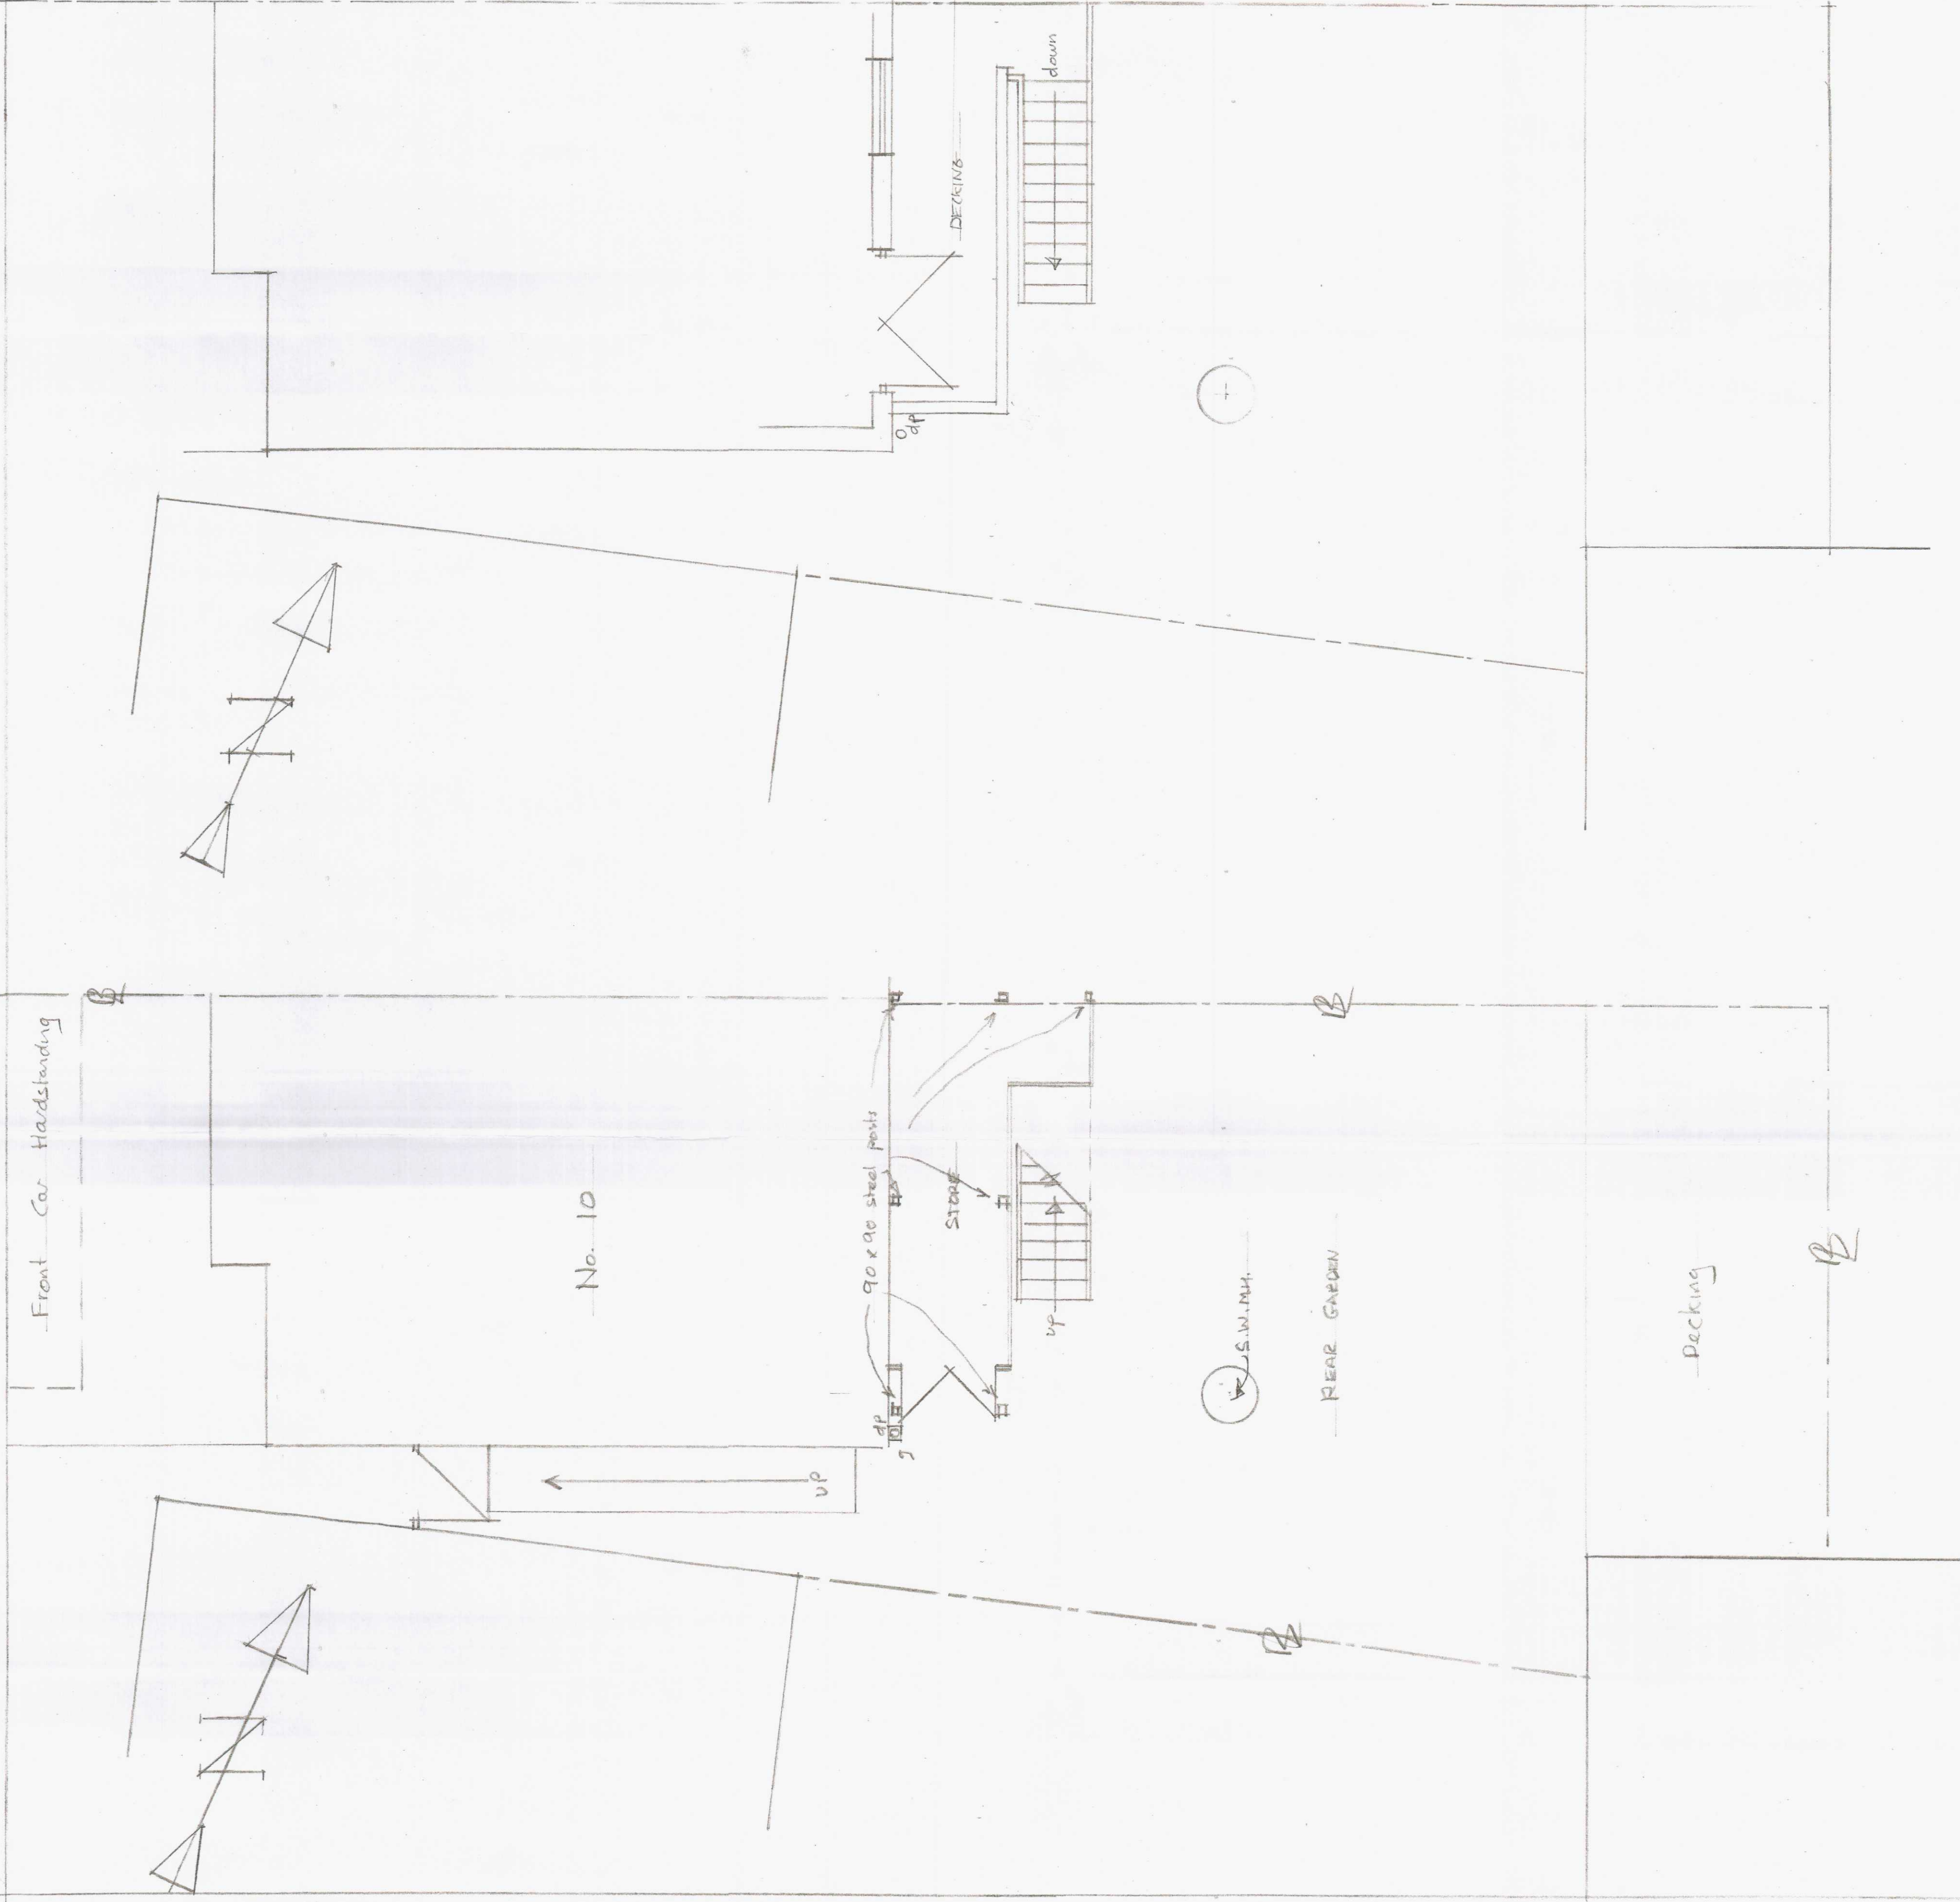


EXISTING LOWER GROUND LAYOUT

EXISTING GROUND LAYOUT

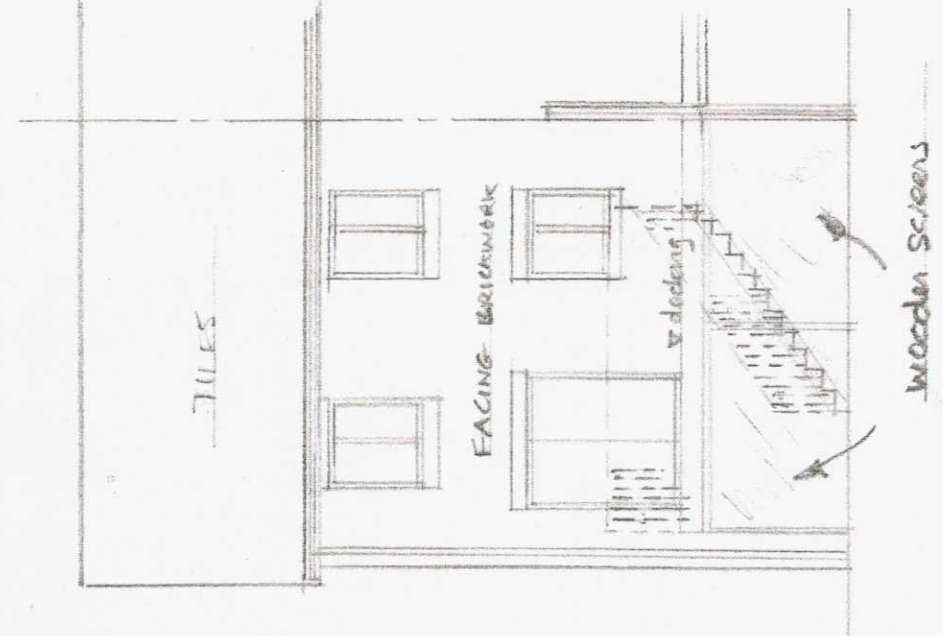


EXISTING NORTH EAST ELEVATION

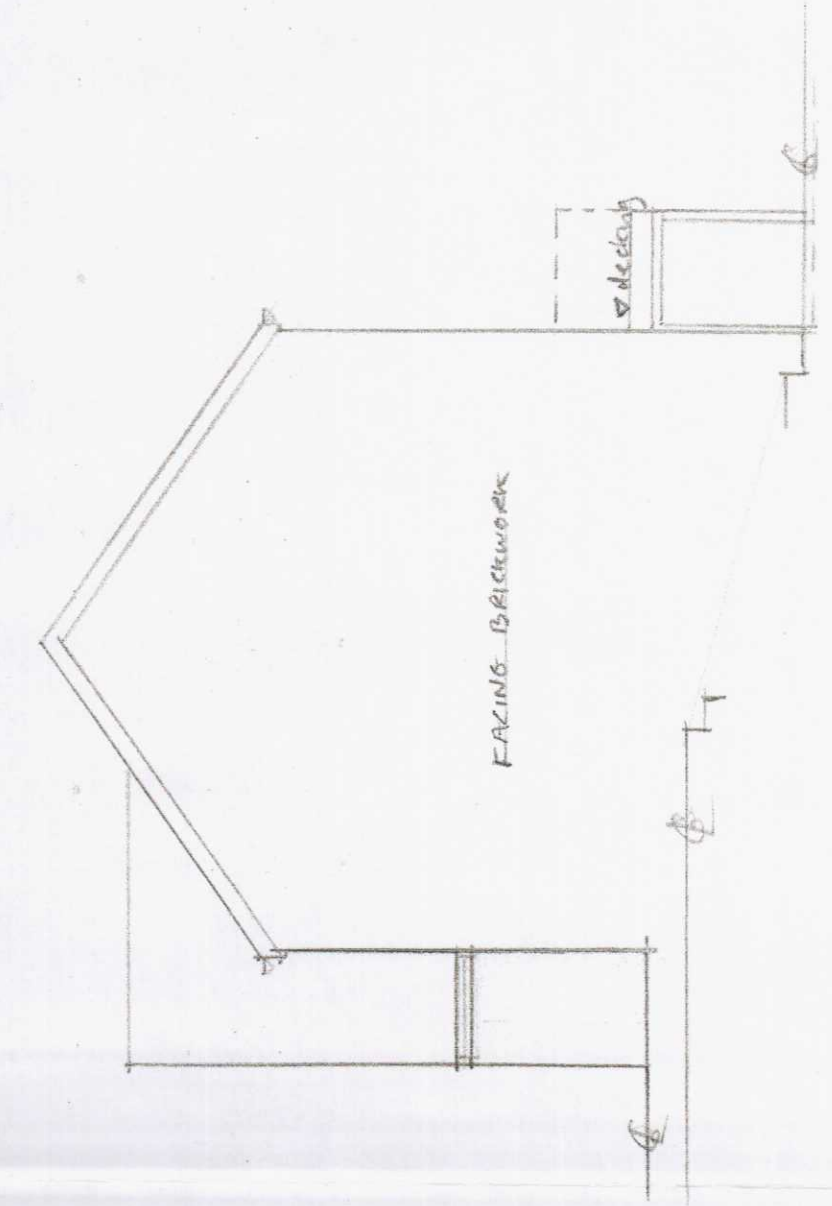


EXISTING SOUTH WEST ELEVATION

200259


PLANNING PERMISSION
22 NOV 2020
F-DEVELOP

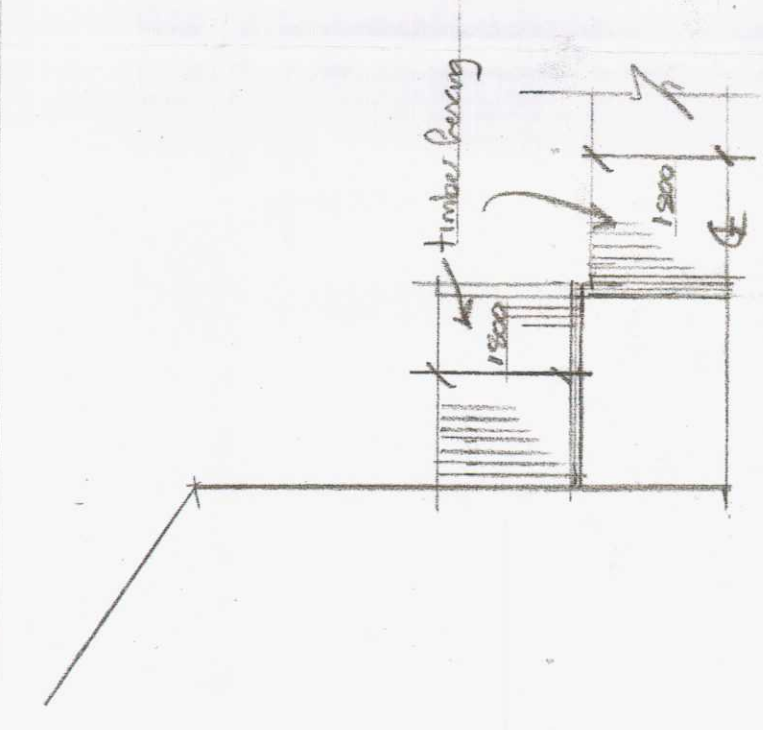

EXISTING / PROPOSED SOUTH WEST
ELEVATION OF BOUNDARY FENCING

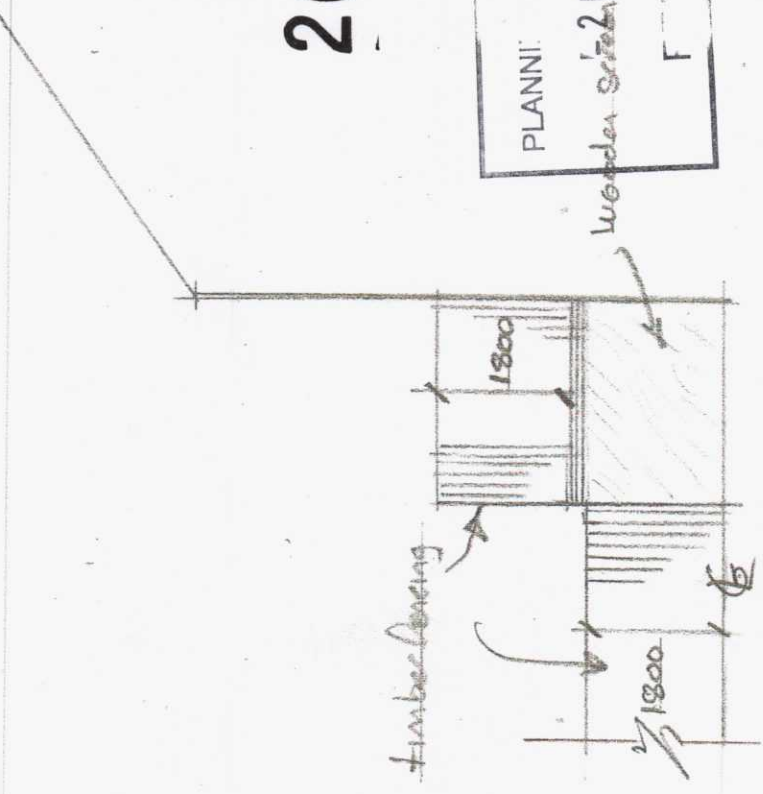

EXISTING SOUTH EAST ELEVATION
FROM NEIGHBOURS

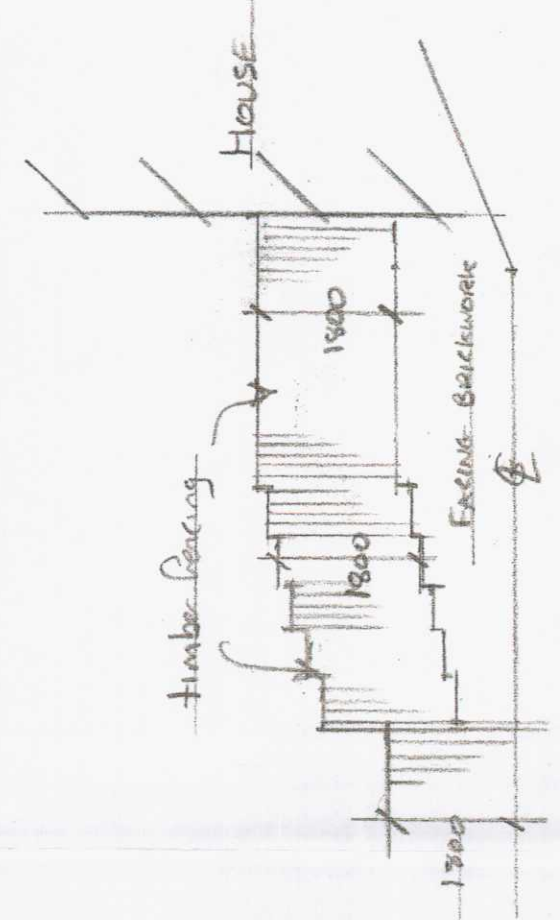

EXISTING SOUTH EAST ELEVATION FROM GARDEN

Job			
Replacement & extension of Raised Decking with New Shed Below & New Steps to Rear Garden			
ADDRESS			
10 PARC CWM PANT BACH			
LOCATION: MERTHR TYDFIL			
Drawn by	Scale	Date	Revised
IA 012	1:50, 1:100	AUG 2020	A COLLINS
SEPT 2020			