




01 EXISTING ATM ROOM PLAN
scale 1:25



02 EXISTING EXTERNAL WALL ELEVATION
scale 1:25

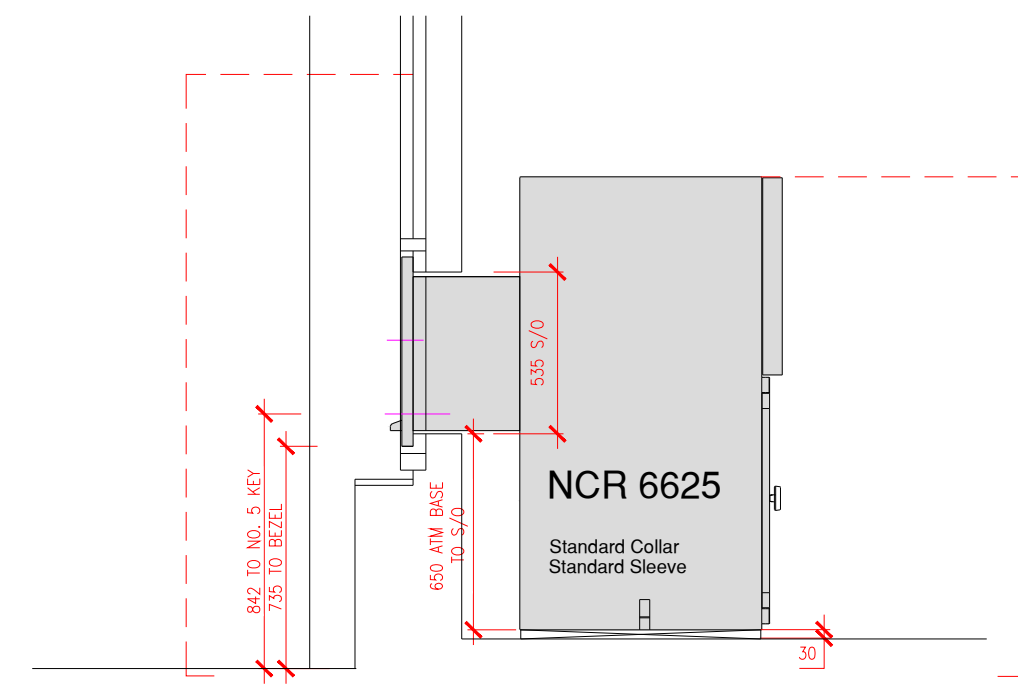


03 EXISTING ATM SECTION
scale 1:25

- NOTES:**
- EXTERNAL REMOVALS:**
 - Contractor to review asbestos register in branch property file.
 - Remove existing collar sign.
 - Disconnect power, alarm, data & IT from ATM to be removed
 - Remove existing ATM & Plinth.
 - PROPOSED:**
 - Minimal alterations to aperture to suit new ATM.
 - Cut back counter top 174mm to remove Service area infringement
 - Install new Baseplate and ATM.
 - Install new tablet sign.
 - Reconnect power and data.
 - DECORATION & FINISHES:**


All affected areas to be made good and finished to match existing, to Contractors Scope of Works and NatWest Design Guide.
 - M&E and I.T.:**

Adapt existing power and data to suit new ATM's. Install new power and data where required.
 - SECURITY:**


Adapt existing ATM security alarms to new ATM. Where required install new components.
 - NOTES:**
 - Basement present. Structural survey required.

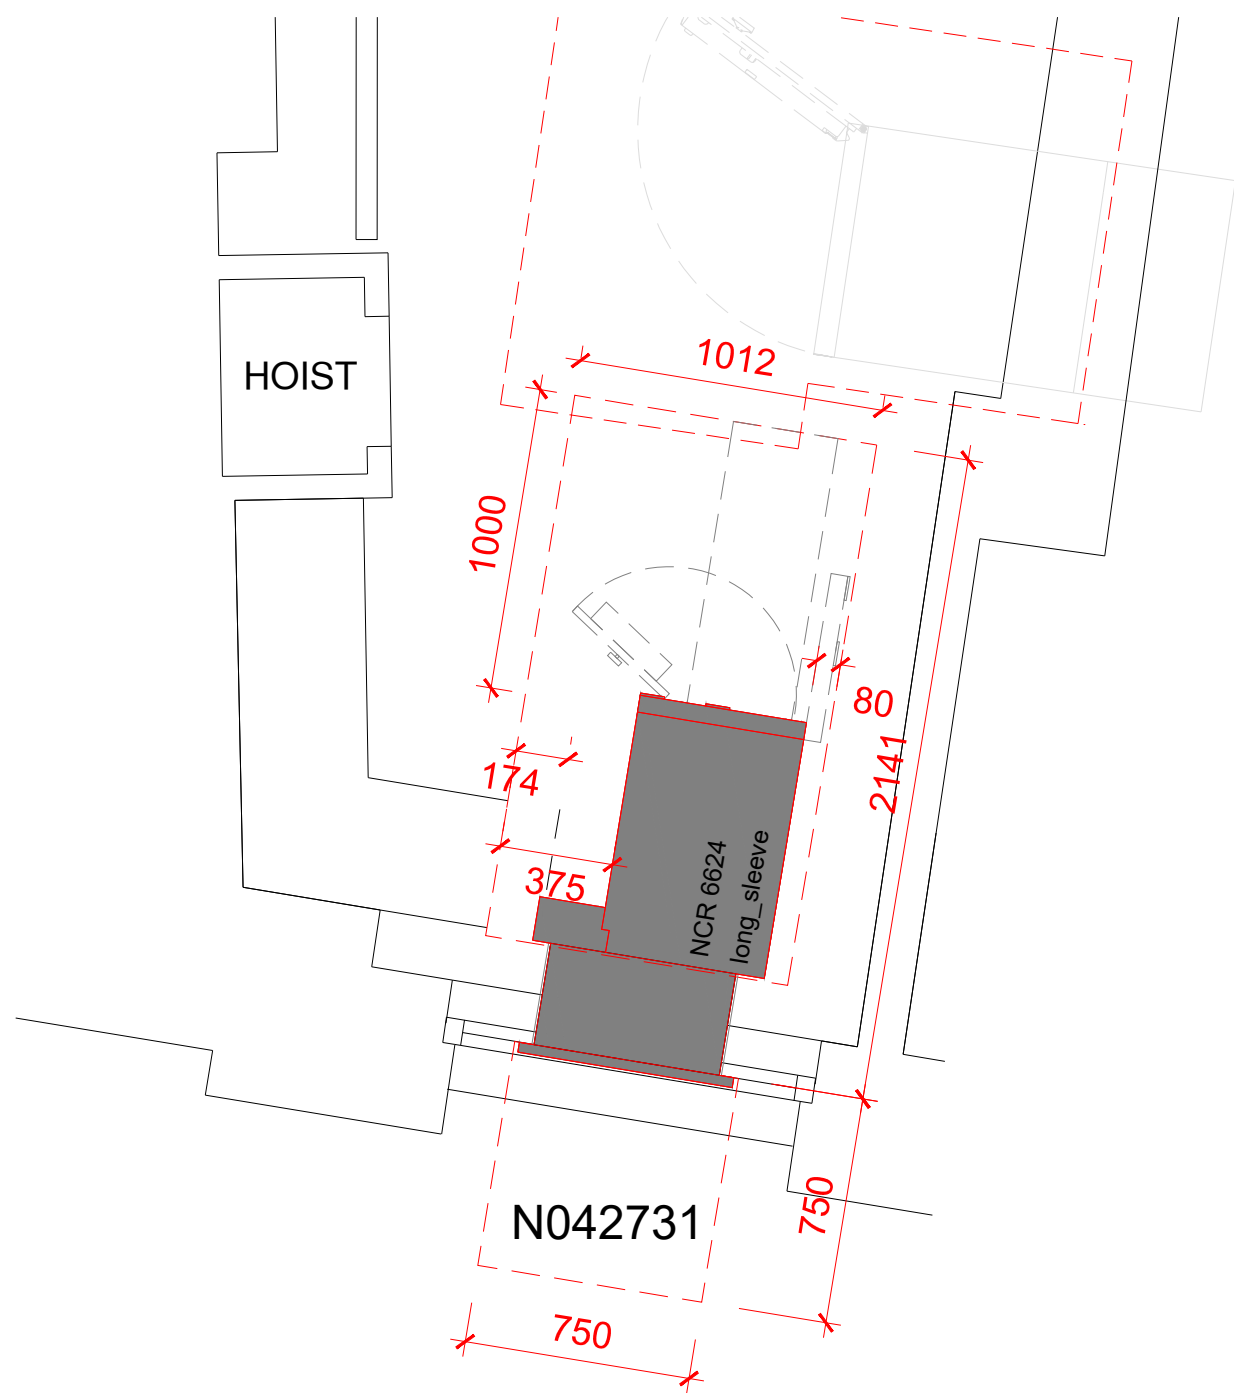

04 PROPOSED ATM ROOM PLAN
scale 1:25

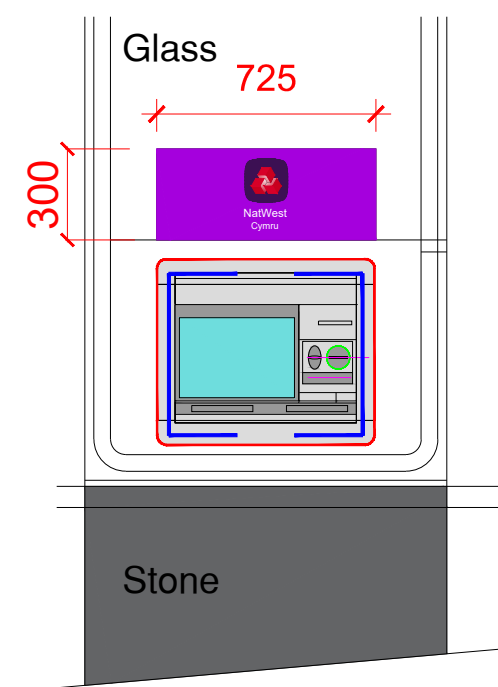

05 PROPOSED EXTERNAL WALL ELEVATION
scale 1:25

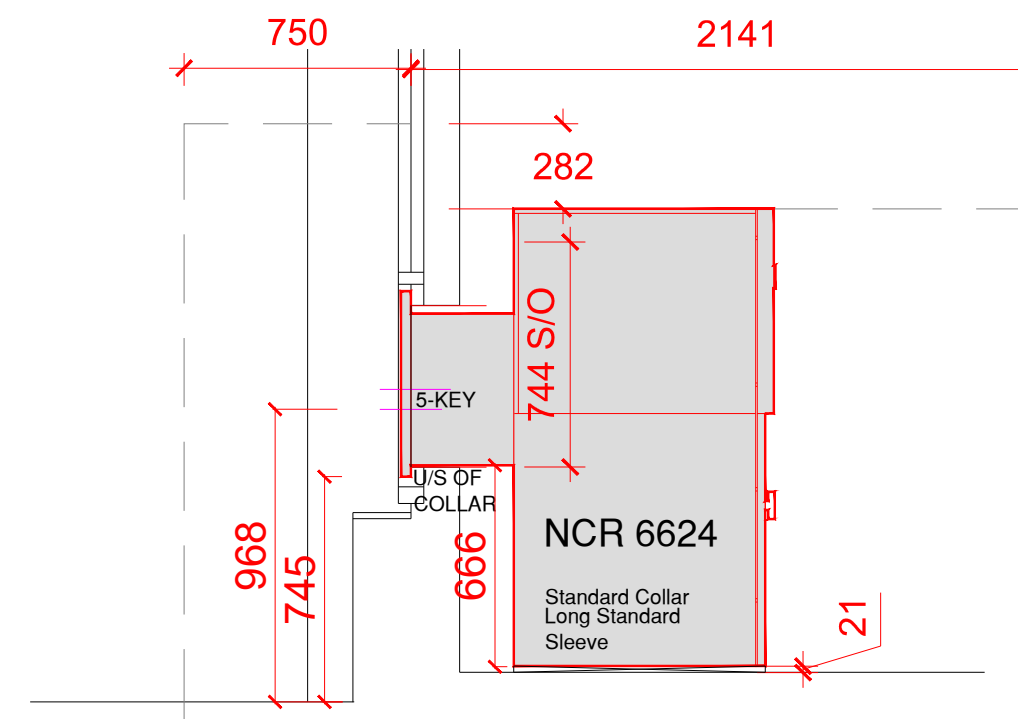

06 PROPOSED ATM SECTION
scale 1:25

Rev.	Description	By	Date

DEVICE SCHEDULE						
Device ID	Existing Device to be removed	Device Type	Device Location	Proposed Device	SAI Present	DDA Compliant
N042731	6625	ATM	EXT. TTW	6624	No	Yes



(C) These drawings are Not to be copied or reproduced in any form without the written permission and Full consent of Morris & Spottiswood Ltd

MAIN CONTRACTOR Morris & Spottiswood	CONTRACT GRP-NatWest SSTP 2024	JOB # -----	DATE 28/11/24	DRAWN BY GJM
SCALE 1:25 @ A1	SITE Merthyr Tydfil Heads of the Valley, 122 High St, Merthyr Tydfil CF47 8BN	DESIGN ARCHITECT Morris & Spottiswood Design		
DRAWING STATUS CONSTRUCTION	Morris & Spottiswood Ltd, Boleyn House, St Augustine's Business Park, Whitstable, Kent CT5 2QJ			
	TITLE GROUND FLOOR PLAN - EXTERNAL EXISTING AND PROPOSED ATM REPLACEMENT			
REVISION DATE	DRAWING NUMBER NWSSTP24-P2-NWB-S41002-EXT-M&S-001	SHEET 1 of 1		