




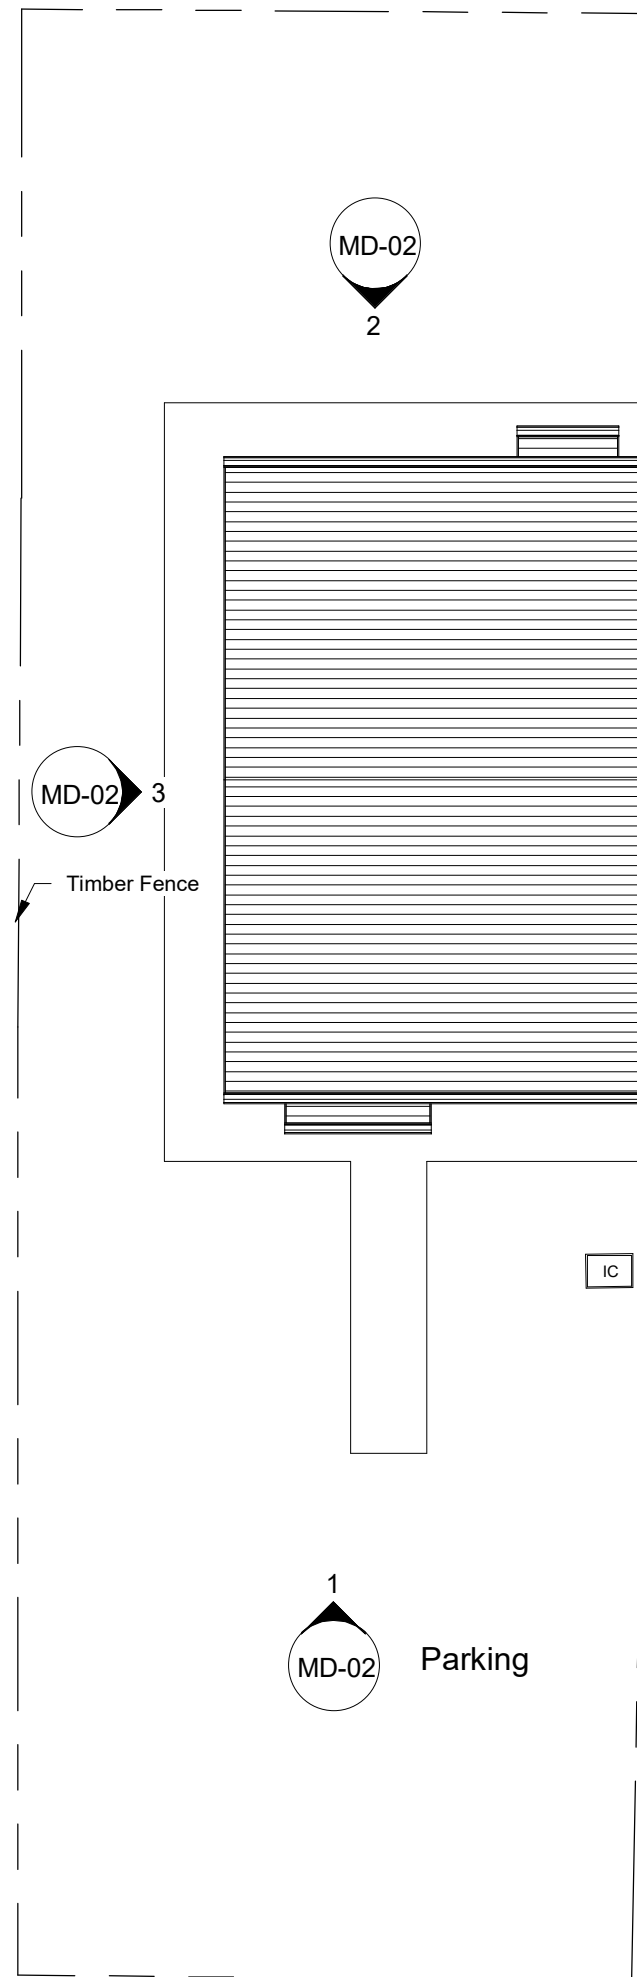


2 Existing Site
1 : 100

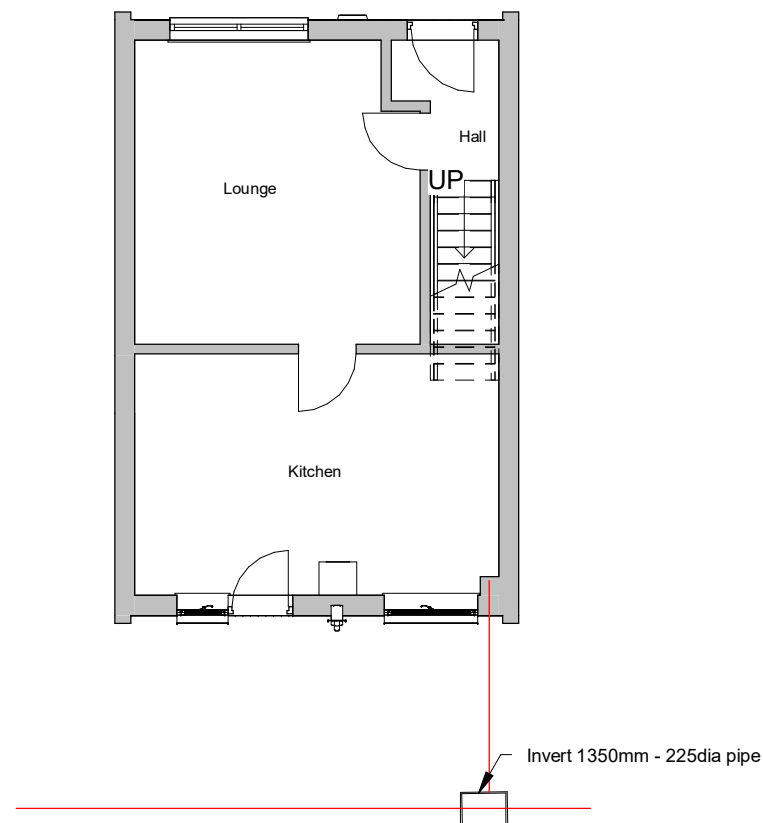

1 Existing Ground Floor
1 : 100

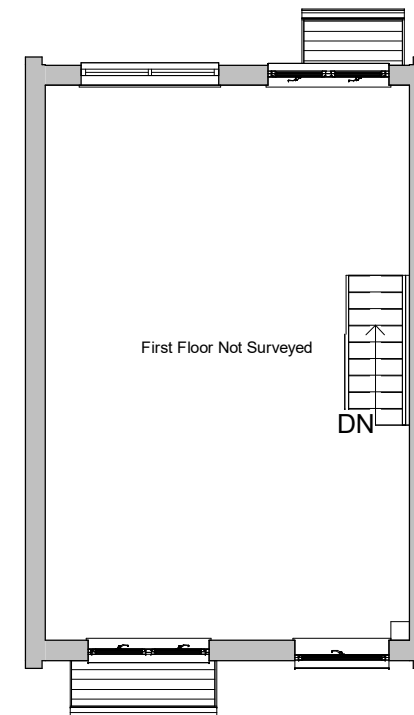

4 Existing First Floor
1 : 100

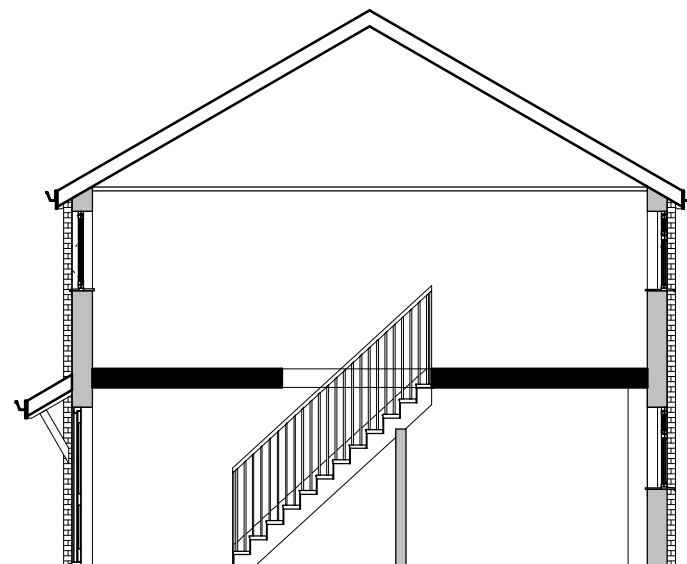

3 Section
1 : 100

INDIGO DESIGN (Part of 3dcadwales Ltd) 5 Ashlea Drive,
Merthyr Tydfil, CF47 0NY Tele 01685 385746 Mob -
07940913216 Email: philip@3dcadwales.co.uk

This Drawing is Copyright,
Dimensions to be checked
on site and not scaled from
this drawing



PURPOSE OF ISSUE	DRWAING NUMBER
Planning Approval	MD-01

PROJECT	Single storey extension to side
---------	---------------------------------

SHEET	Existing Plans
-------	----------------

Address	34 Monmouth Drive, Castle Park, Merthyr Tydfil CF48 1JB
---------	--

Checked by	Drawn by	Scale (@ A3)
JH	PH	1 : 100


Rev No	Description	Date
A	Issue	10/02/2022




5 Proposed Front Elevation
1 : 100



6 Proposed Rear Elevation
1 : 100

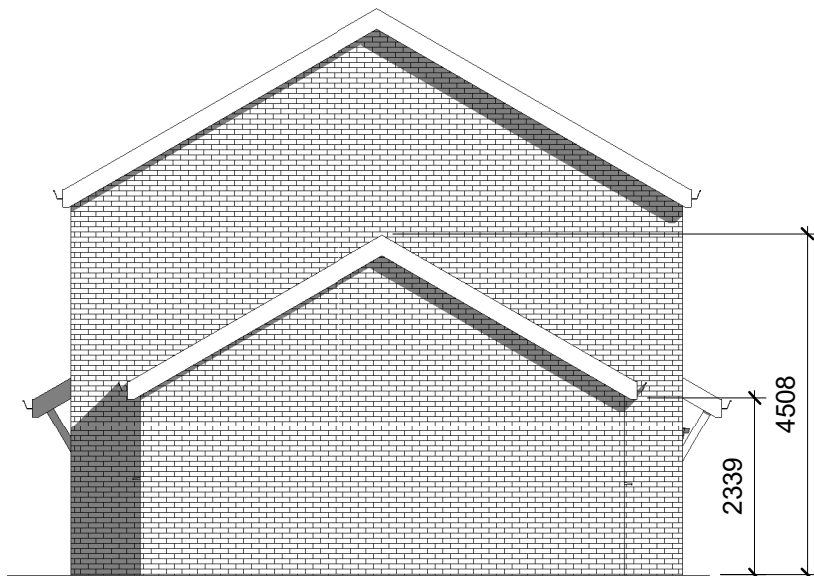


7 Proposed Side 1 Elevation
1 : 100

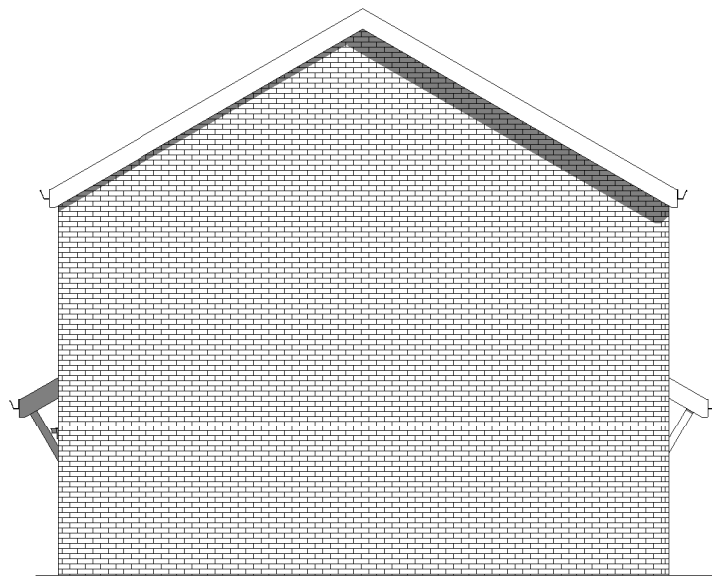

8 Proposed Side 2 Elevation
1 : 100


Proposed Element	Materials and finishes
Roof	Interlocking tiles to match existing
Walls	Brick to match existing
Doors	White PVCu
Windows	White PVCu
Fascias & Soffits	White PVCu
Gutters & downpipes	White PVCu
Boundary	Timber fence

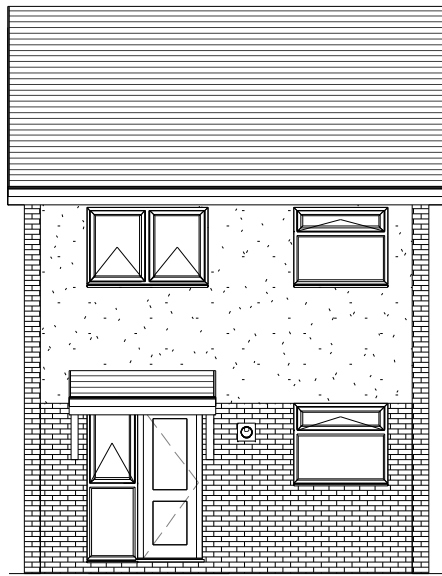


1 Existing Front Elevation
1 : 100



2 Existing Rear Elevation
1 : 100

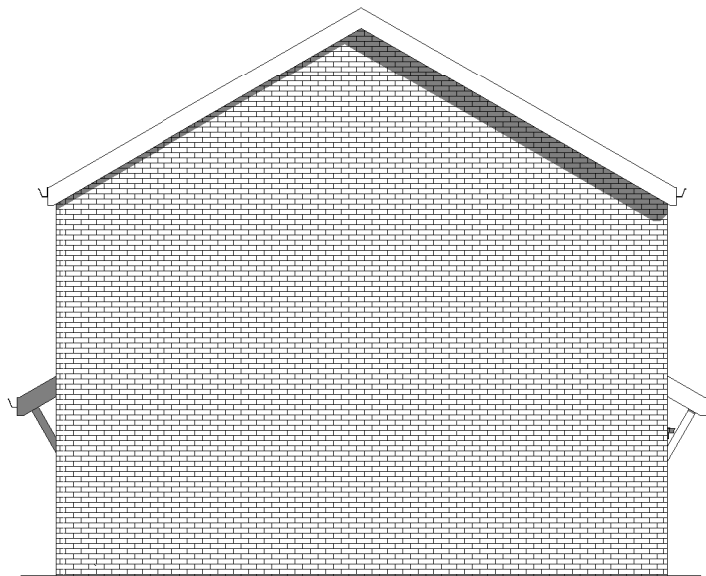

3 Existing Side 1 Elevation
1 : 100

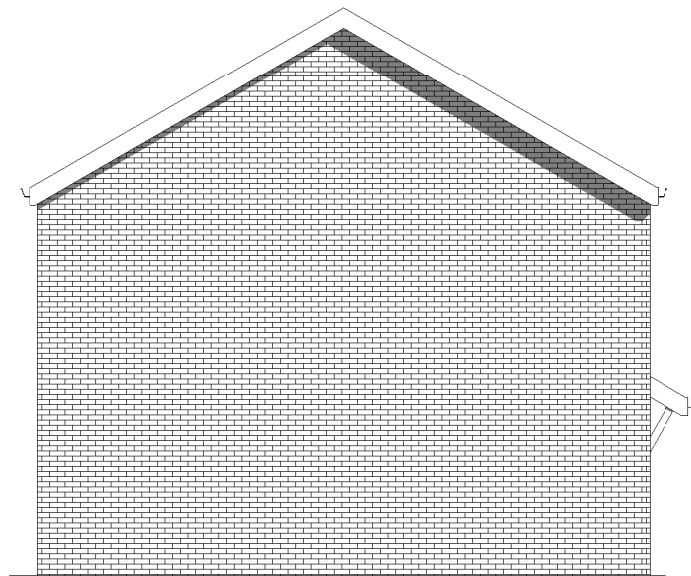

4 Existing Side 2 Elevation
1 : 100

Existing Element	Materials and finishes
Roof	Interlocking tiles
Walls	Brick
Doors	White PVCu
Windows	White PVCu
Fascias & Soffits	White PVCu
Gutters & downpipes	White PVCu
Boundary	Timber fence

INDIGO DESIGN (Part of 3dcadwales Ltd) 5 Ashlea Drive,
Merthyr Tydfil, CF47 0NY Tele 01685 385746 Mob -
07940913216 Email: philip@3dcadwales.co.uk

This Drawing is Copyright,
Dimensions to be checked
on site and not scaled from
this drawing



PURPOSE OF ISSUE	DRWAING NUMBER
Planning Approval	MD-02


PROJECT	Single storey extension to side
---------	---------------------------------

SHEET	Existing & Proposed Elevations
-------	--------------------------------


Address	34 Monmouth Drive, Castle Park, Merthyr Tydfil CF48 1JB
---------	--

Checked by	Drawn by	Scale (@ A3)
JH	PH	1 : 100


Rev No	Description	Date
A	Issue	10/02/2022

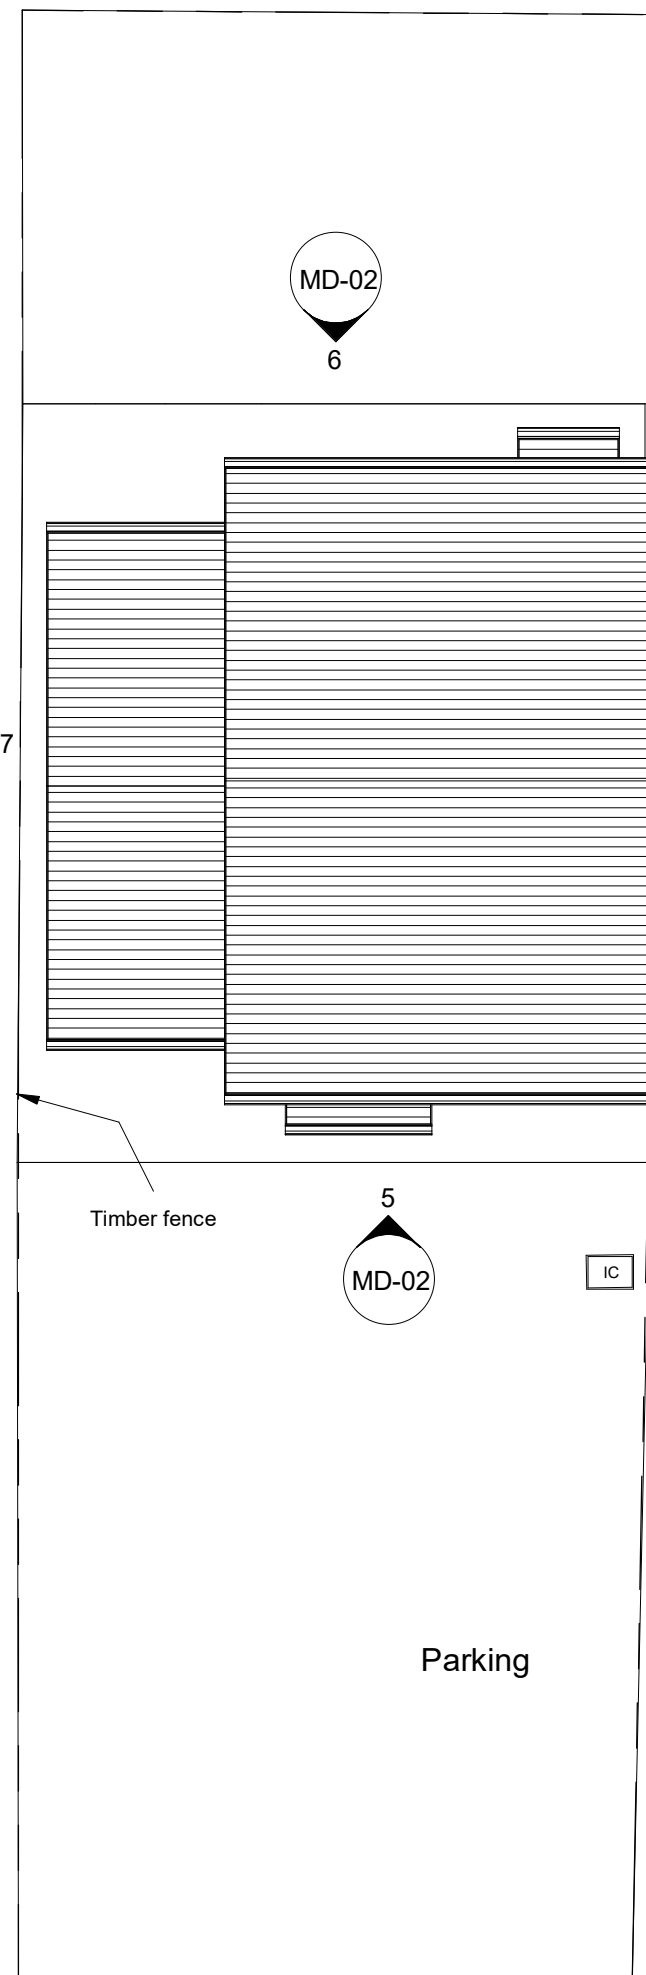

8 MD-02

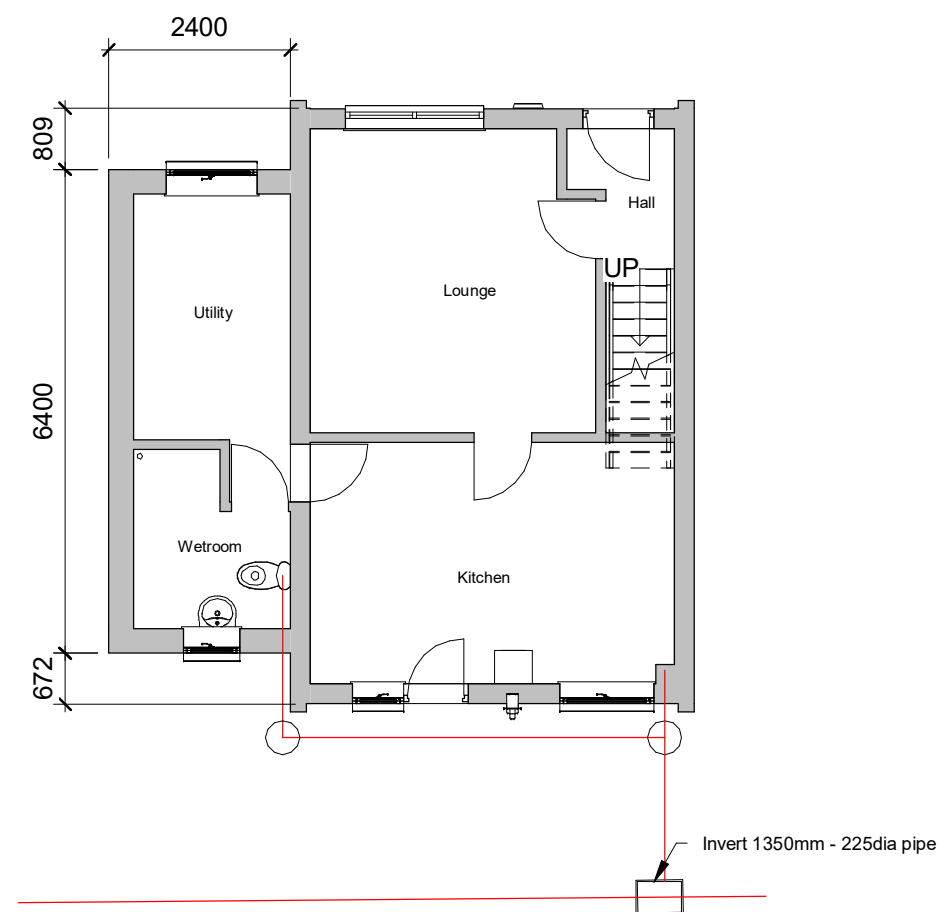

1 Proposed Ground Floor
1 : 100

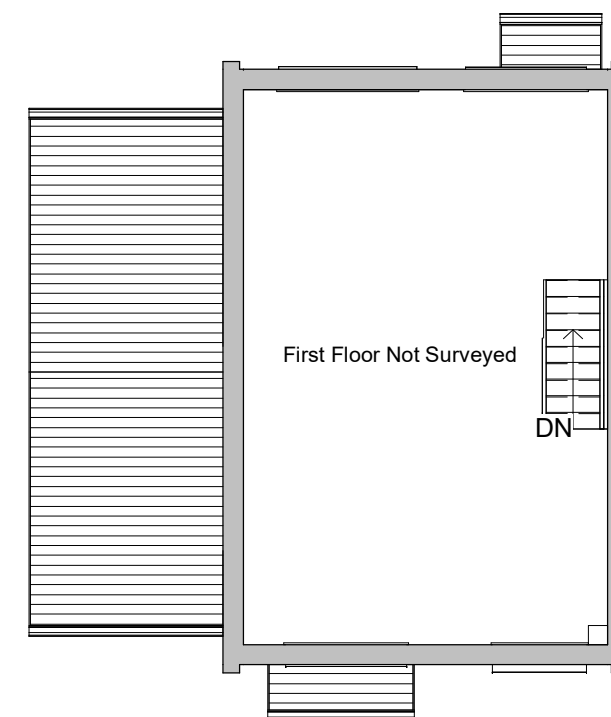

2 Proposed First Floor
1 : 100

3 Proposed Site
1 : 100

INDIGO DESIGN (Part of 3dcadwales Ltd) 5 Ashlea Drive,
Merthyr Tydfil, CF47 0NY Tele 01685 385746 Mob -
07940913216 Email: philip@3dcadwales.co.uk

This Drawing is Copyright,
Dimensions to be checked
on site and not scaled from
this drawing



PURPOSE OF ISSUE	DRWAING NUMBER
Planning Approval	MD-03


PROJECT	Single storey extension to side
---------	---------------------------------

SHEET	Proposed Plans
-------	----------------


Address	34 Monmouth Drive, Castle Park, Merthyr Tydfil CF48 1JB
---------	--

Checked by	Drawn by	Scale (@ A3)
JH	PH	1 : 100

Rev No	Description	Date
A	Issue	10/02/2022

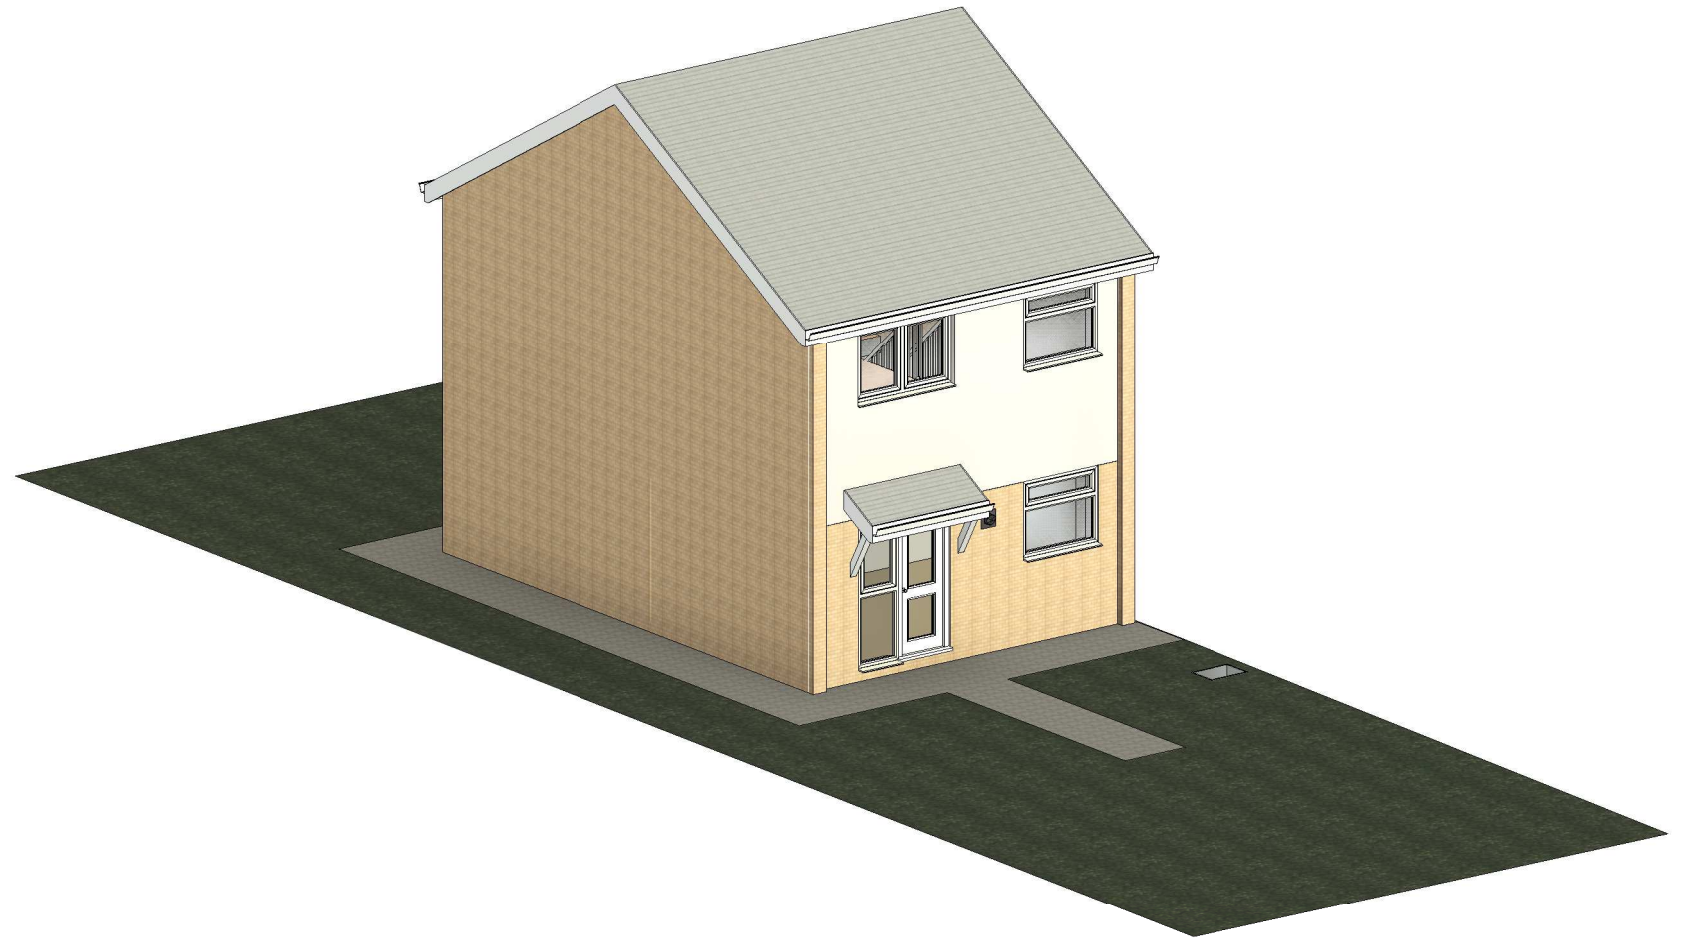

1 Existing Illustration

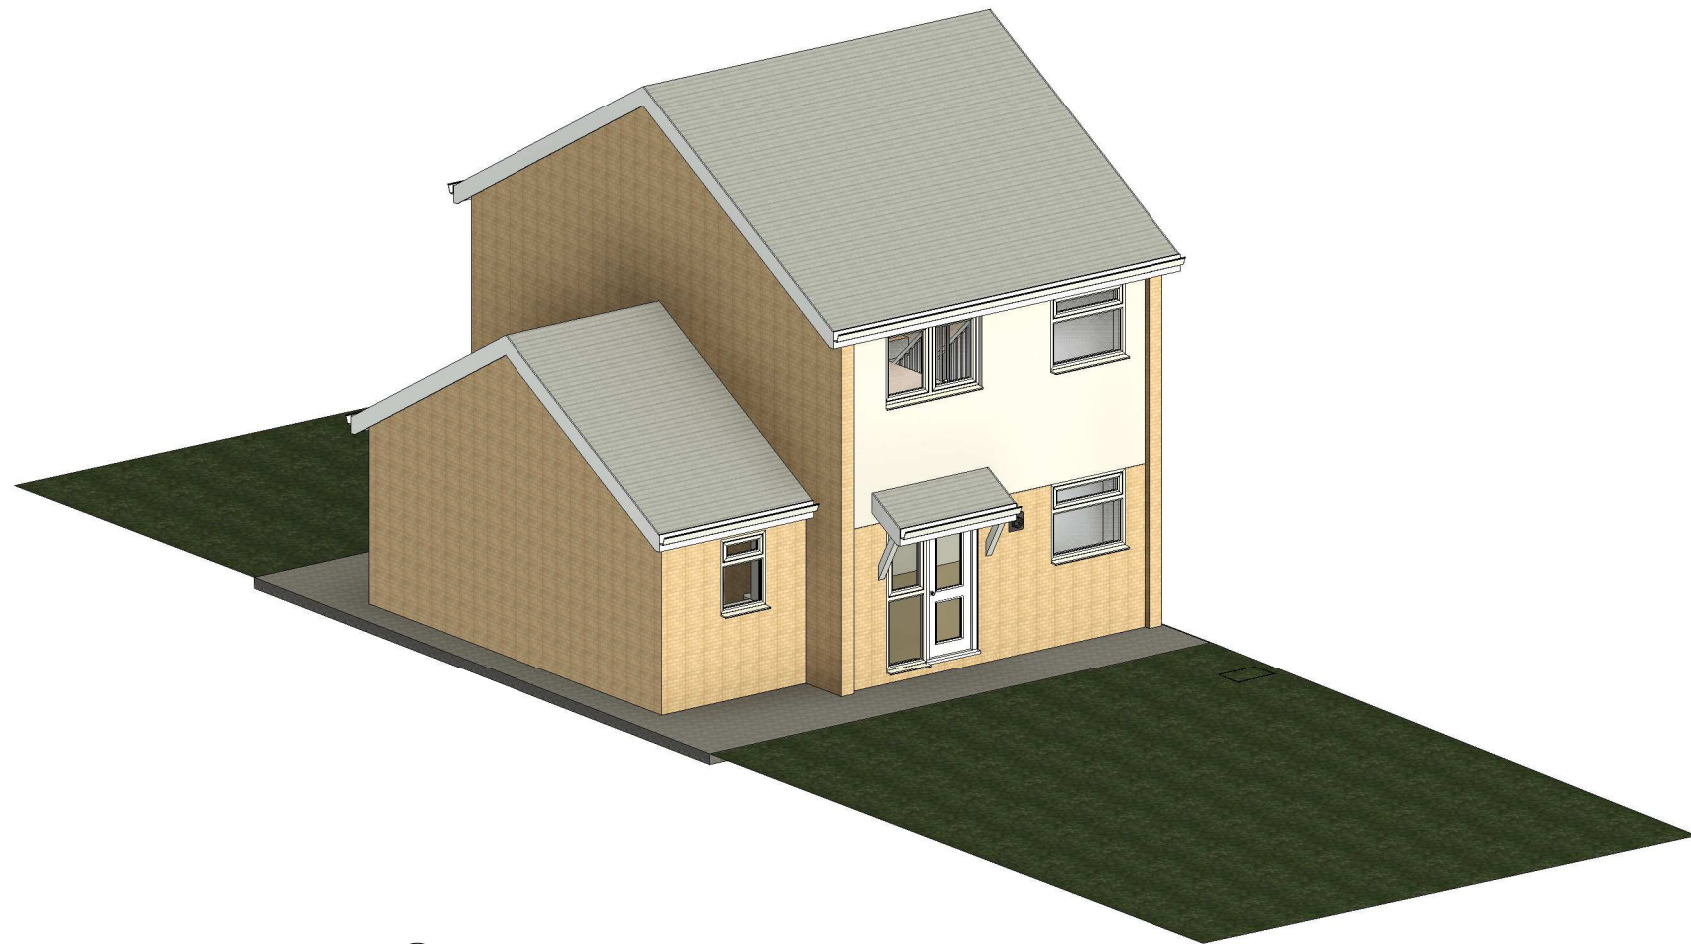

2 Proposed Illustration

INDIGO DESIGN (Part of 3dcadwales Ltd) 5 Ashlea Drive,
Merthyr Tydfil, CF47 0NY Tele 01685 385746 Mob -
07940913216 Email: philip@3dcadwales.co.uk

This Drawing is Copyright,
Dimensions to be checked
on site and not scaled from
this drawing



PURPOSE OF ISSUE	DRWAING NUMBER
Planning Approval	MD-04

PROJECT
Single storey extension to side

SHEET
Illustrations

Address
34 Monmouth Drive, Castle Park, Merthyr Tydfil CF48 1JB

Checked by	Drawn by	Scale (@ A3)
JH	PH	

Rev No	Description	Date
A	Issue	10/02/2022