



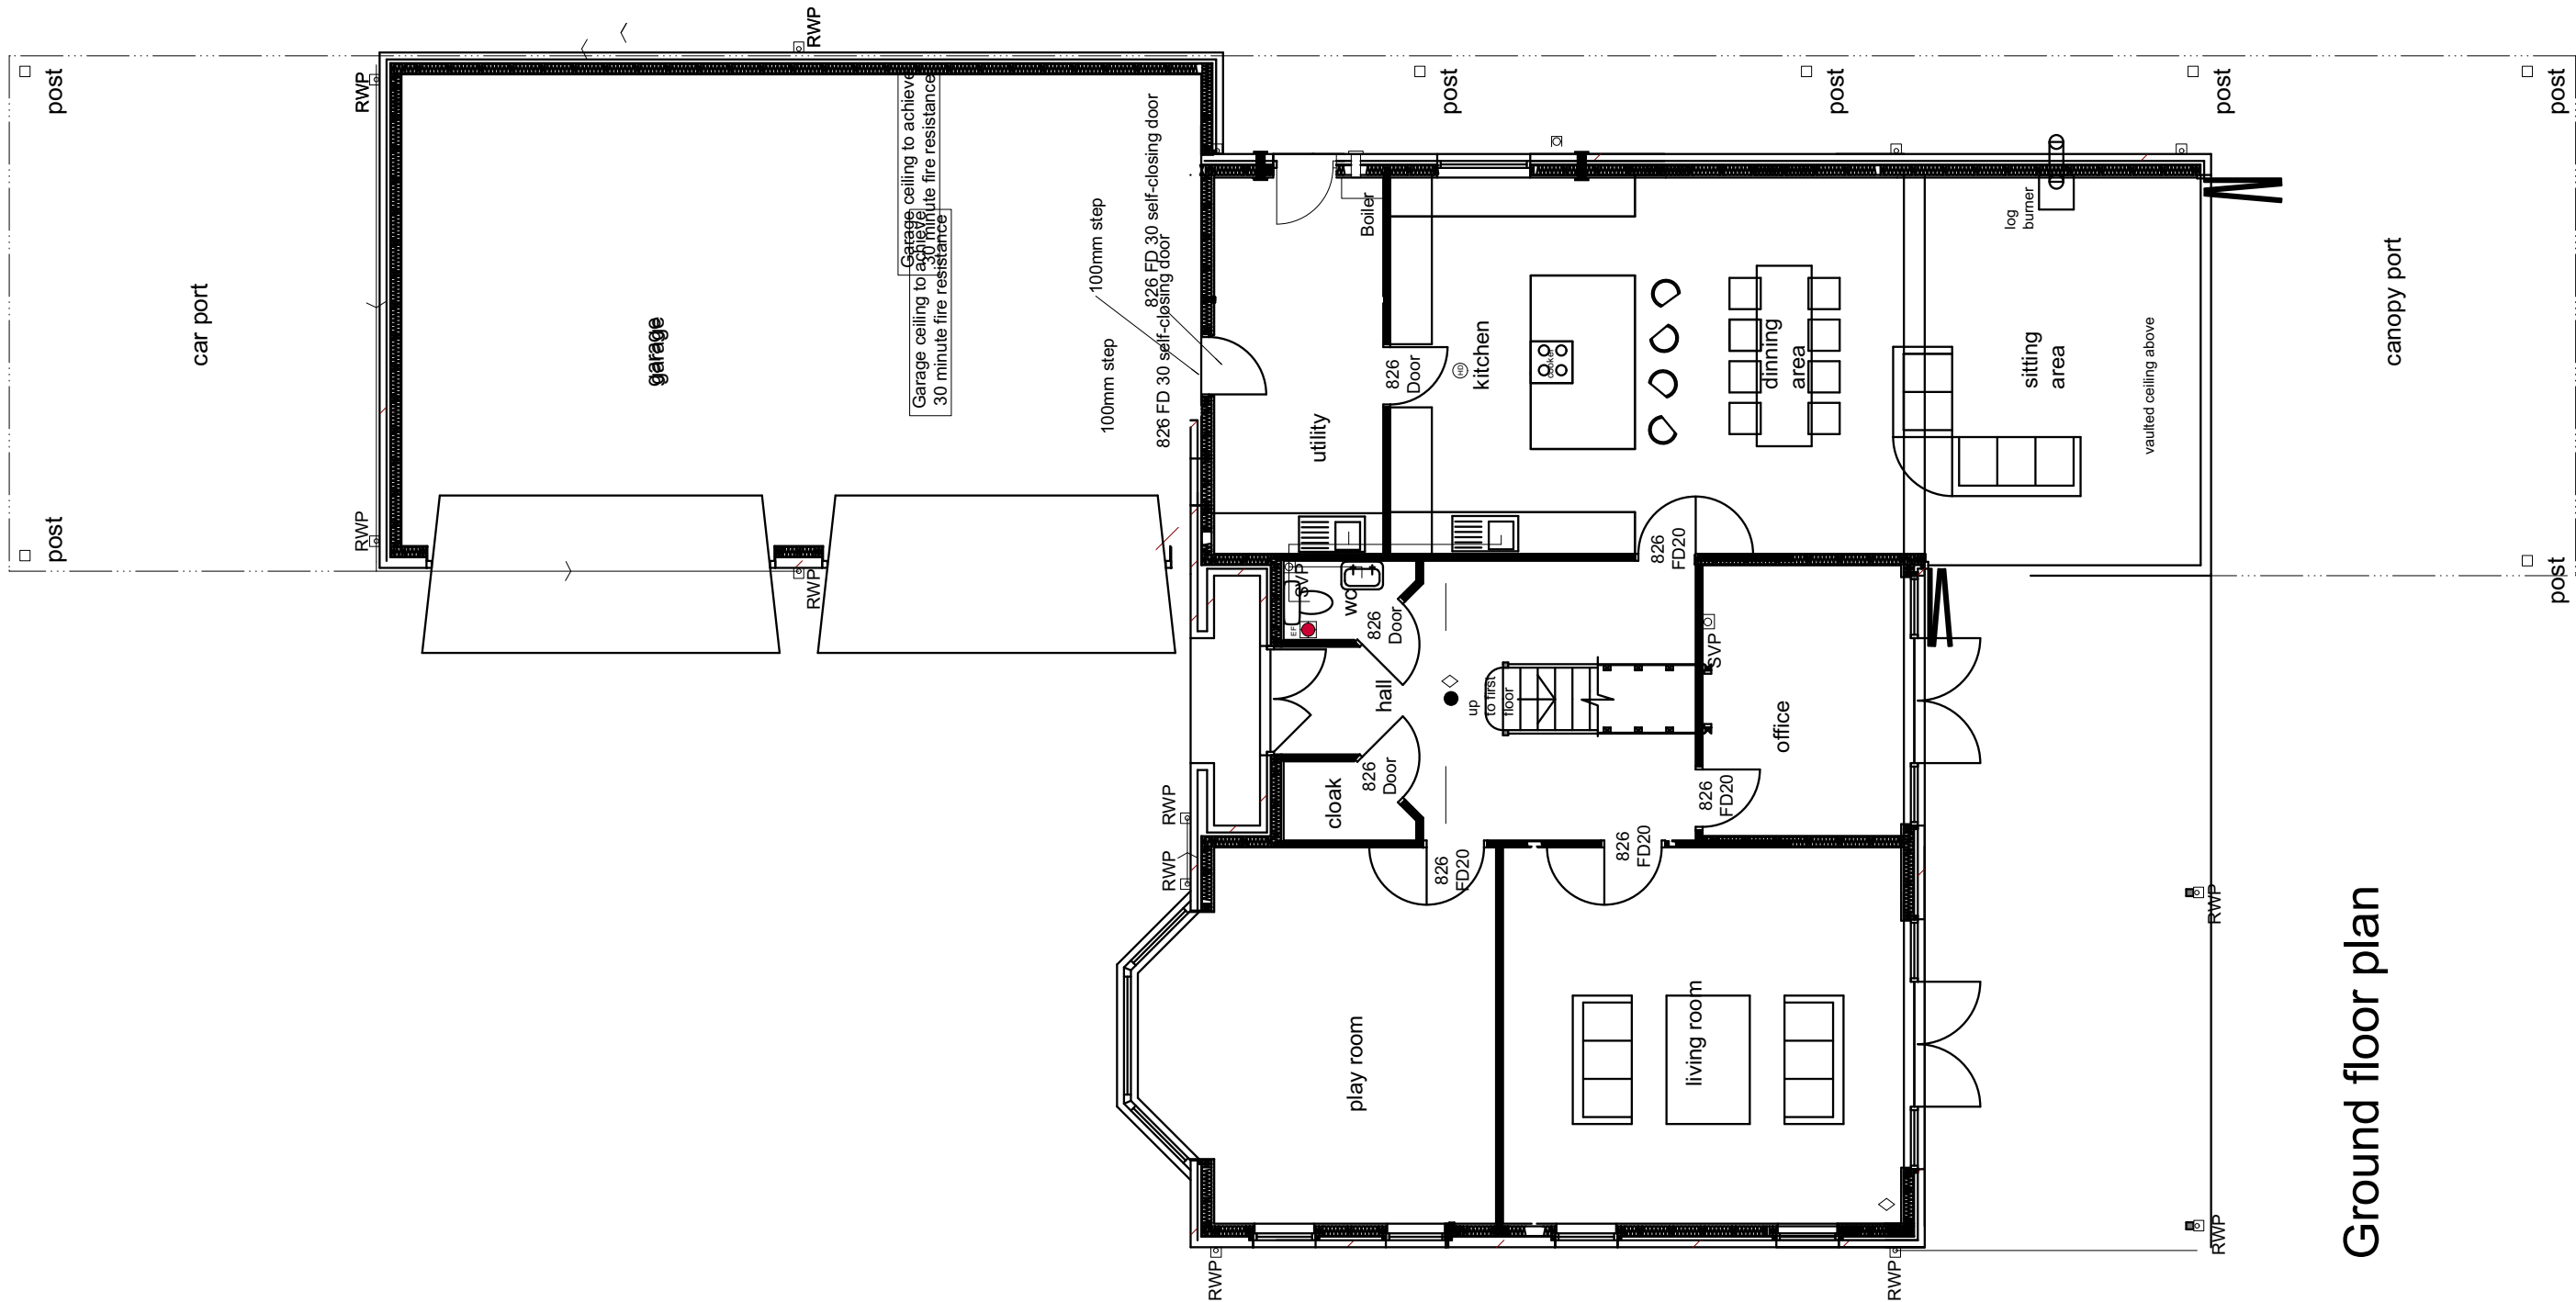

section a

section b


Ground floor plan

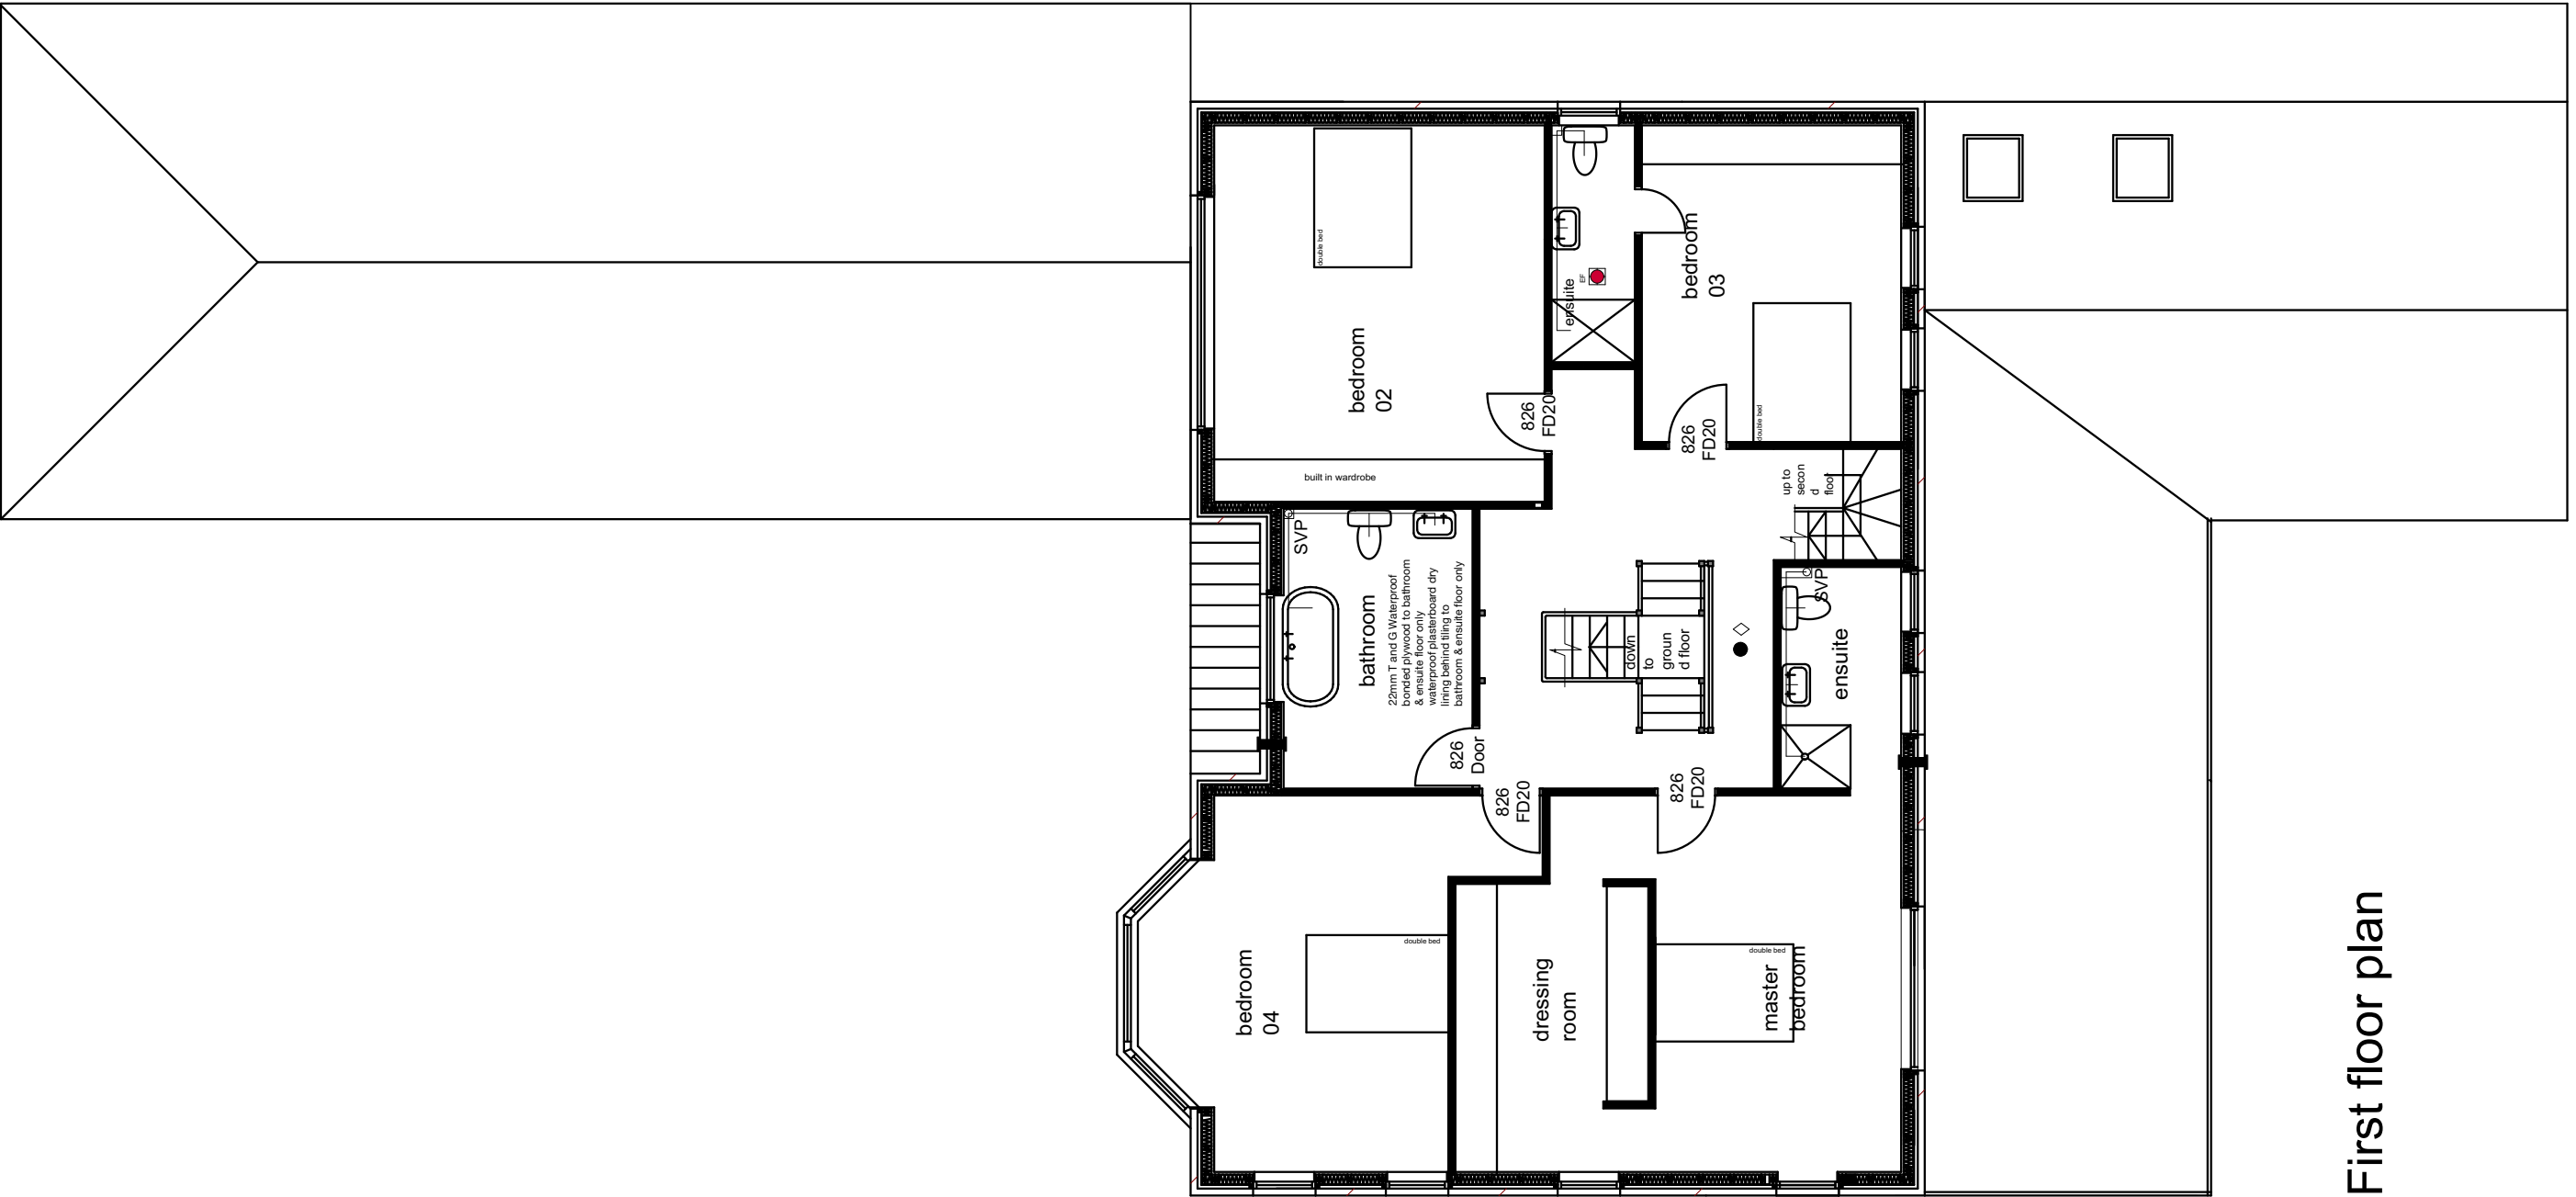

section a


section b

First floor plan

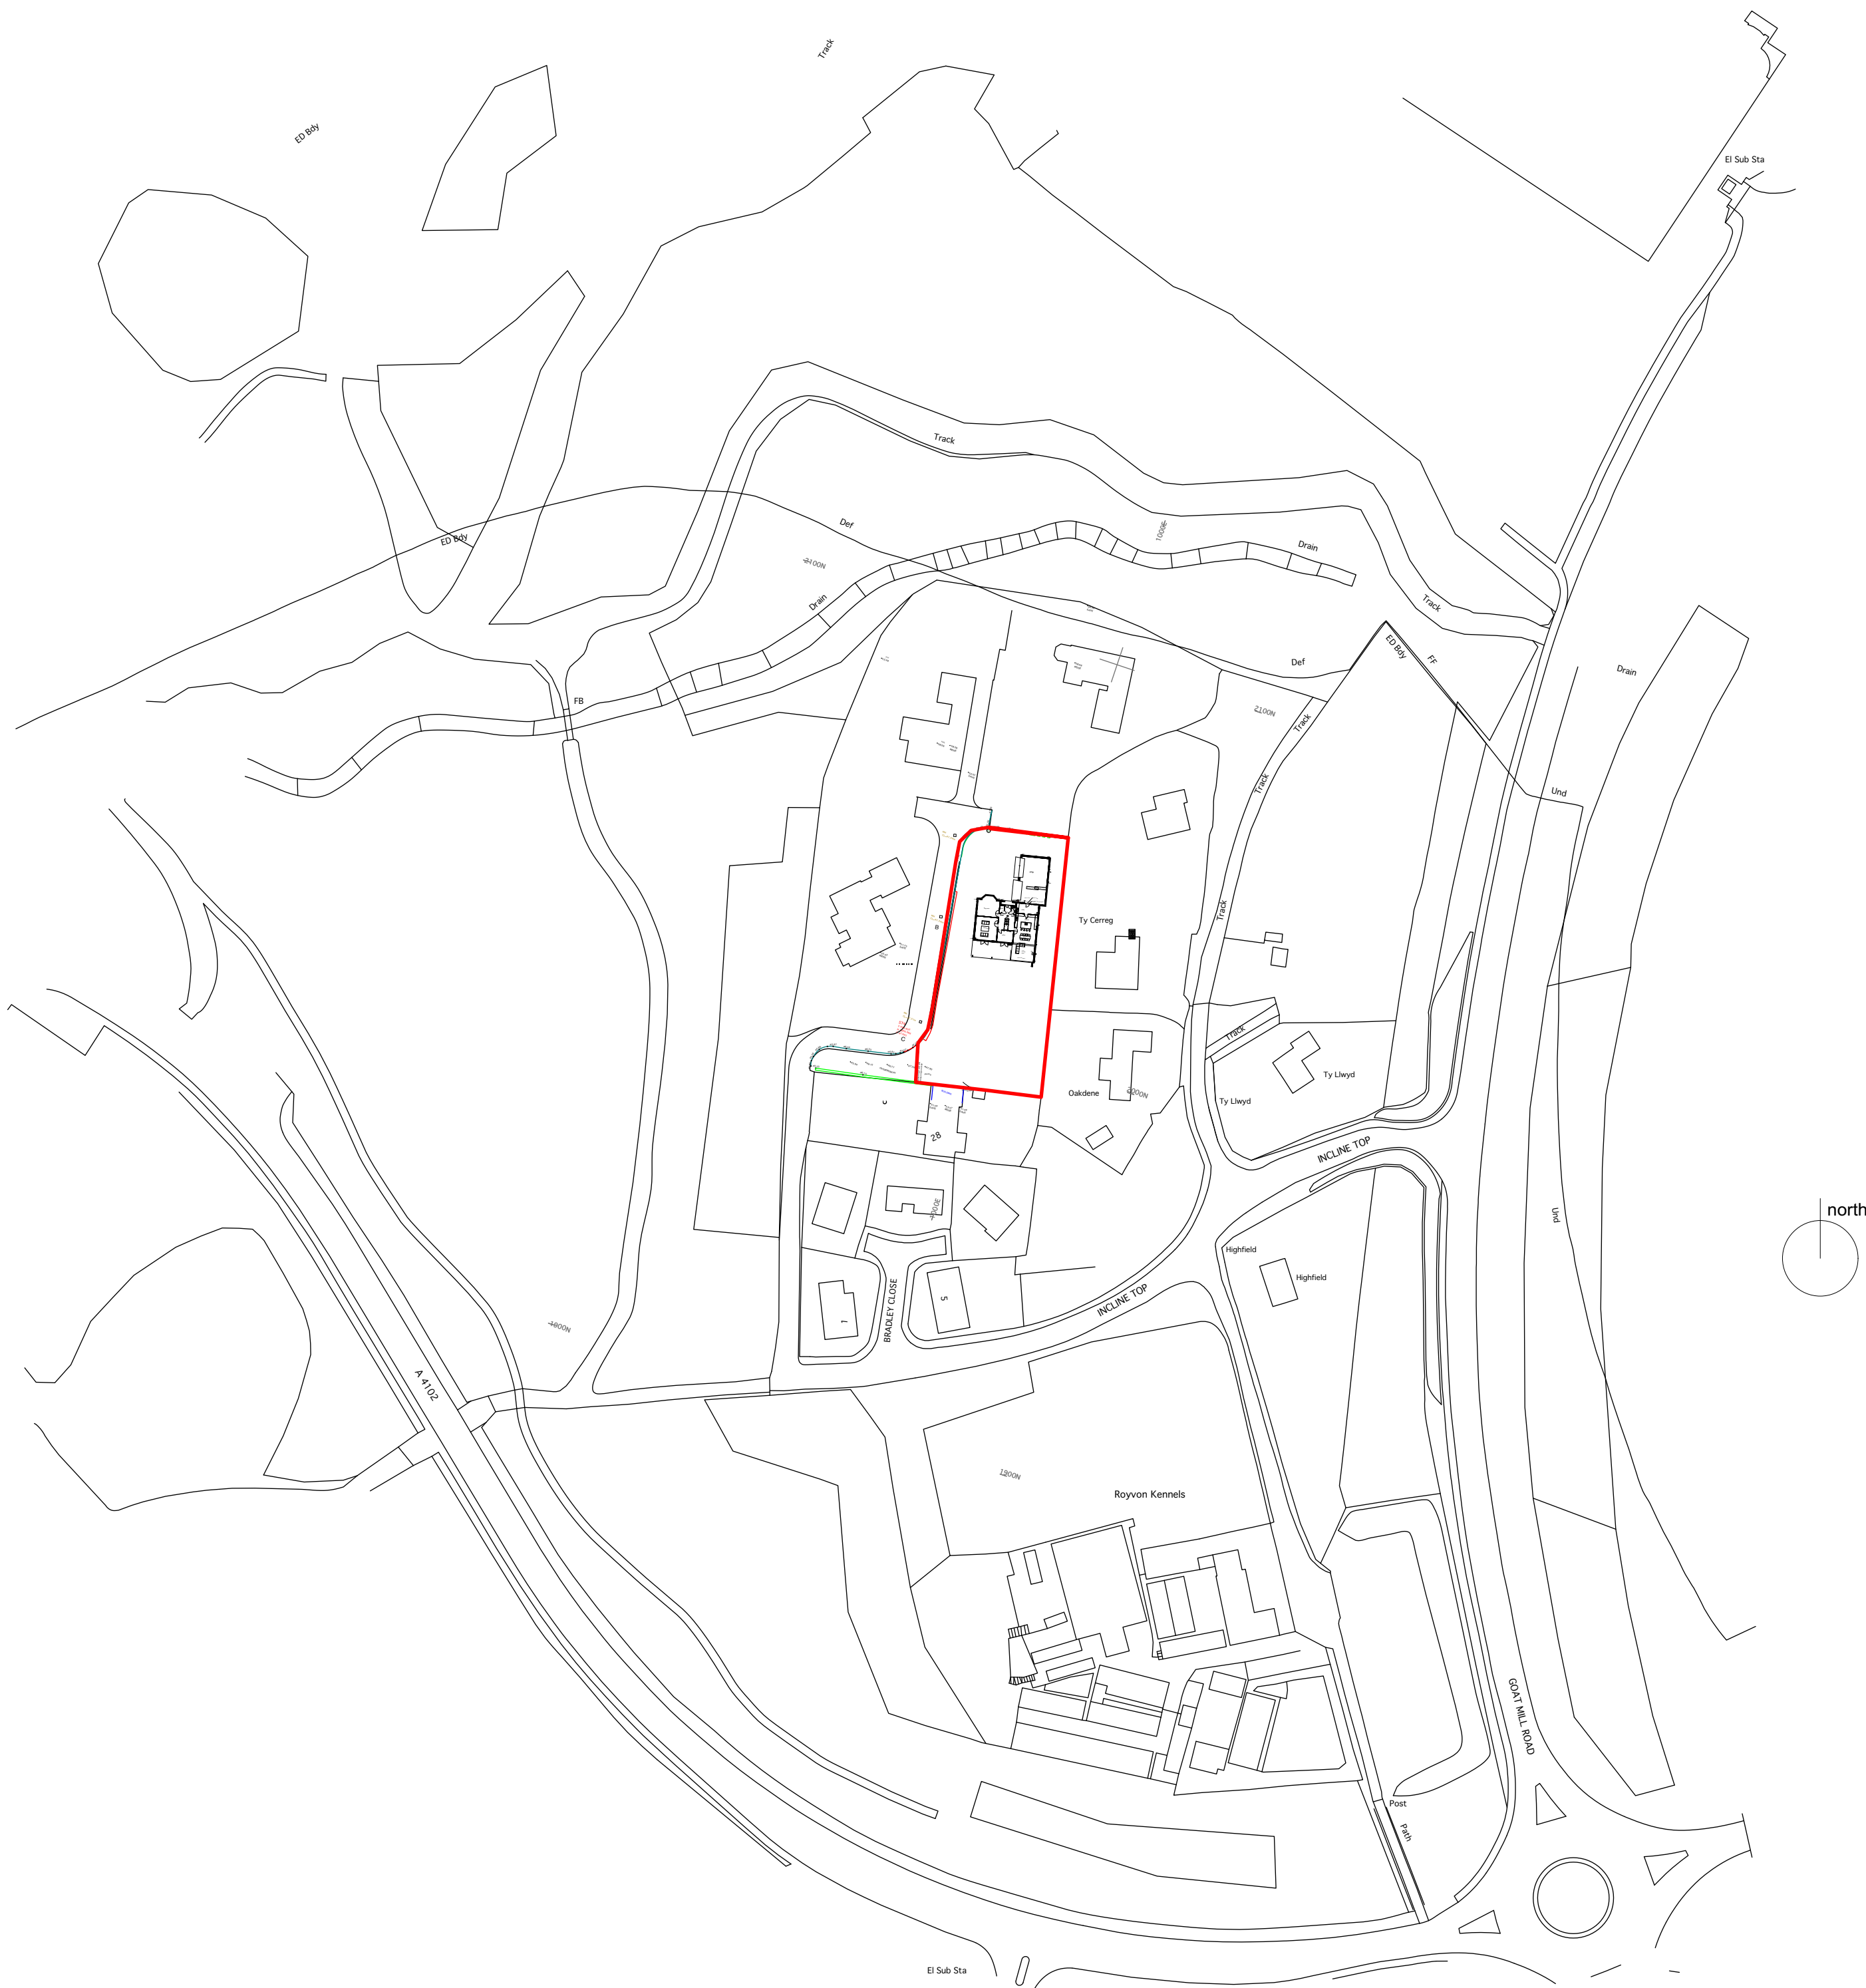


Proposed new extension to
Plot 2 Land at Incline Top, Merthyr Tydfil

scale 1:1250 June 2021
for Mr + Mrs Marsh

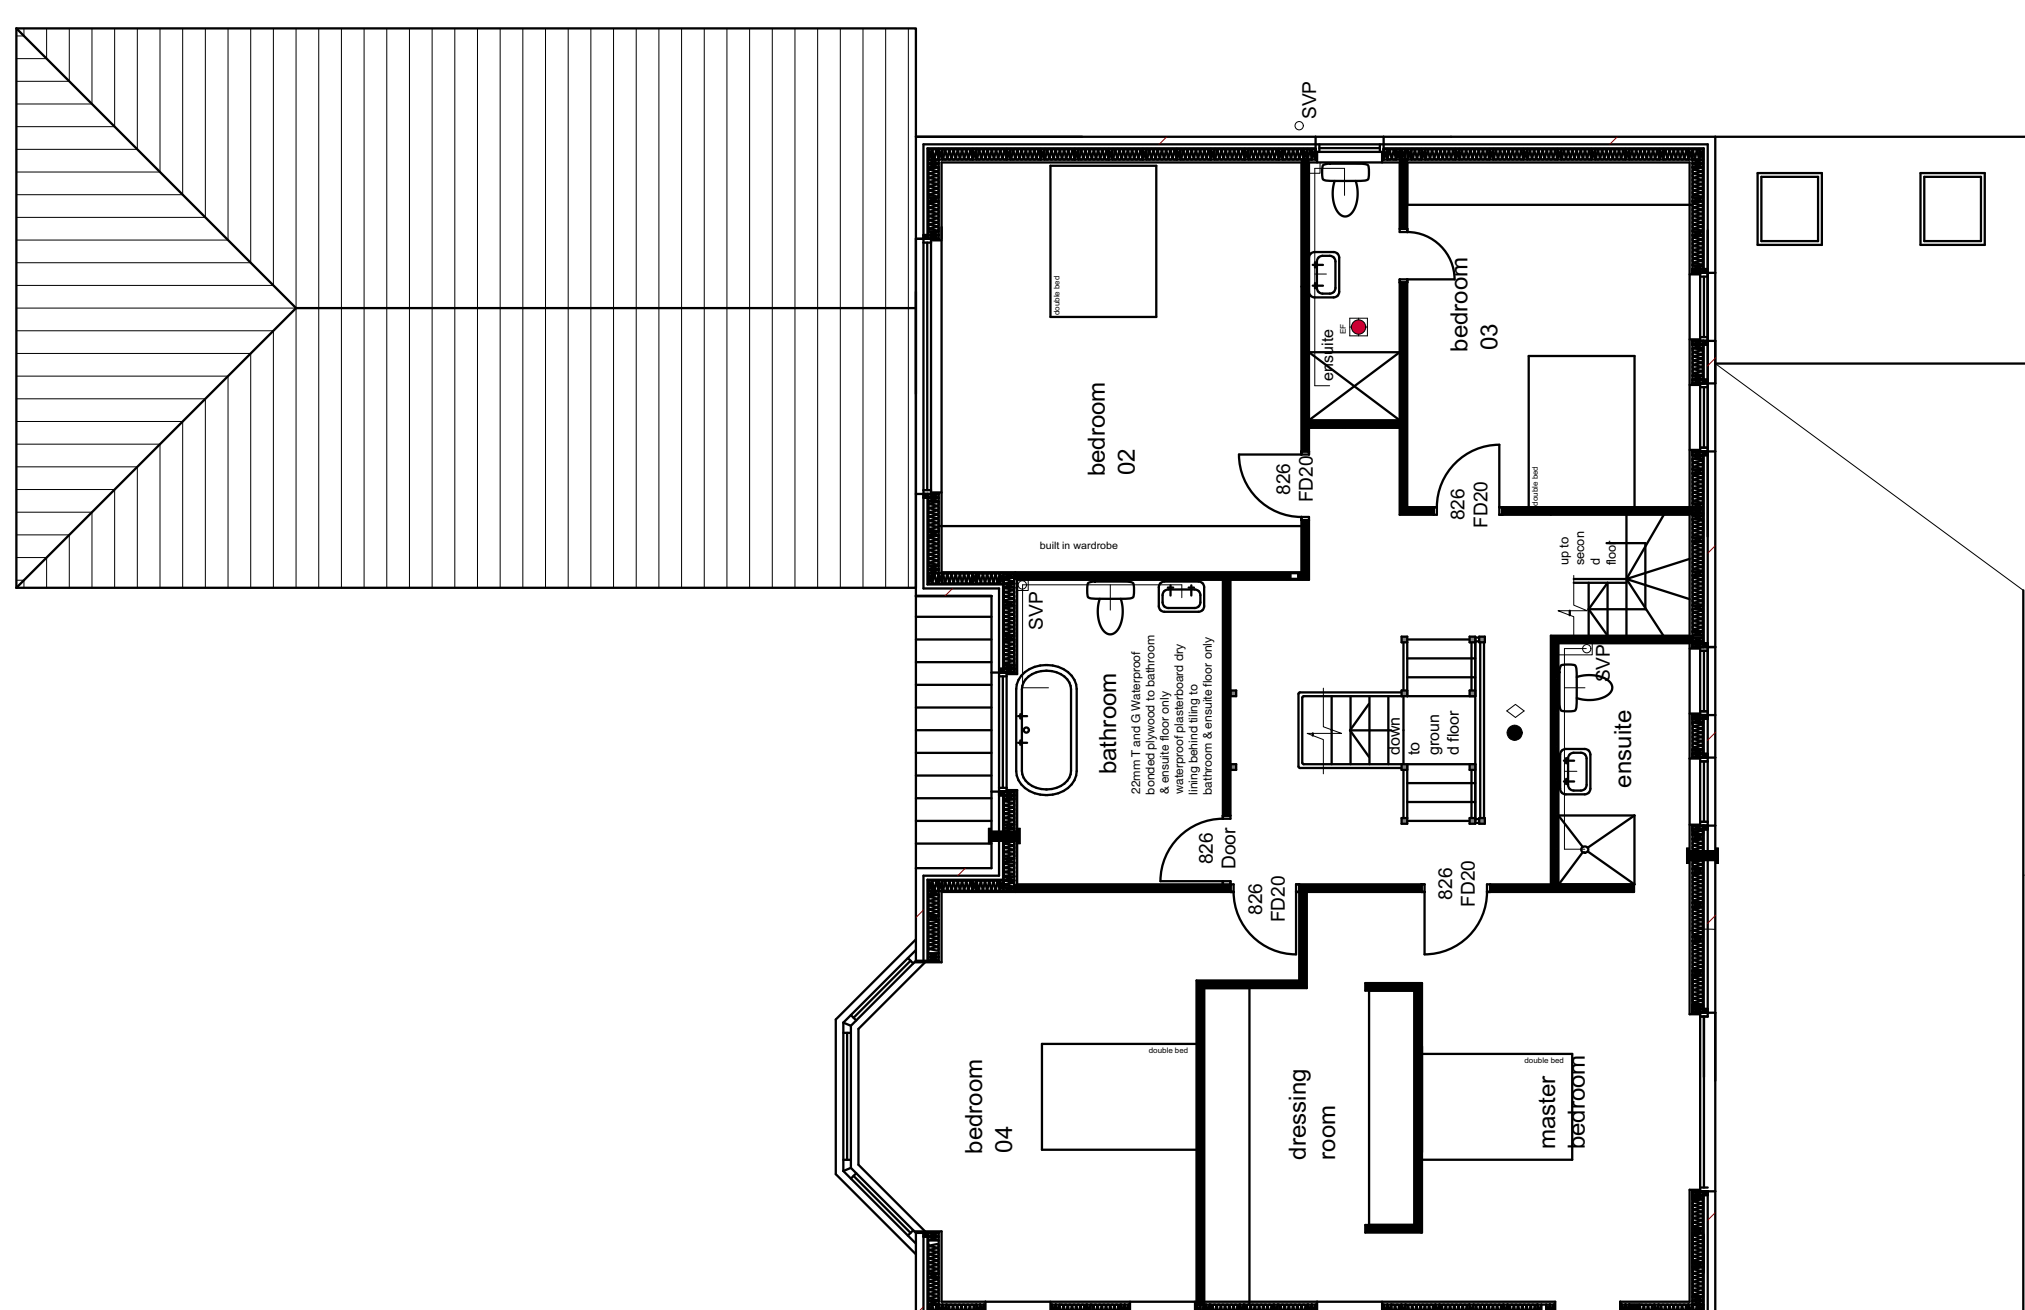


First floor plan

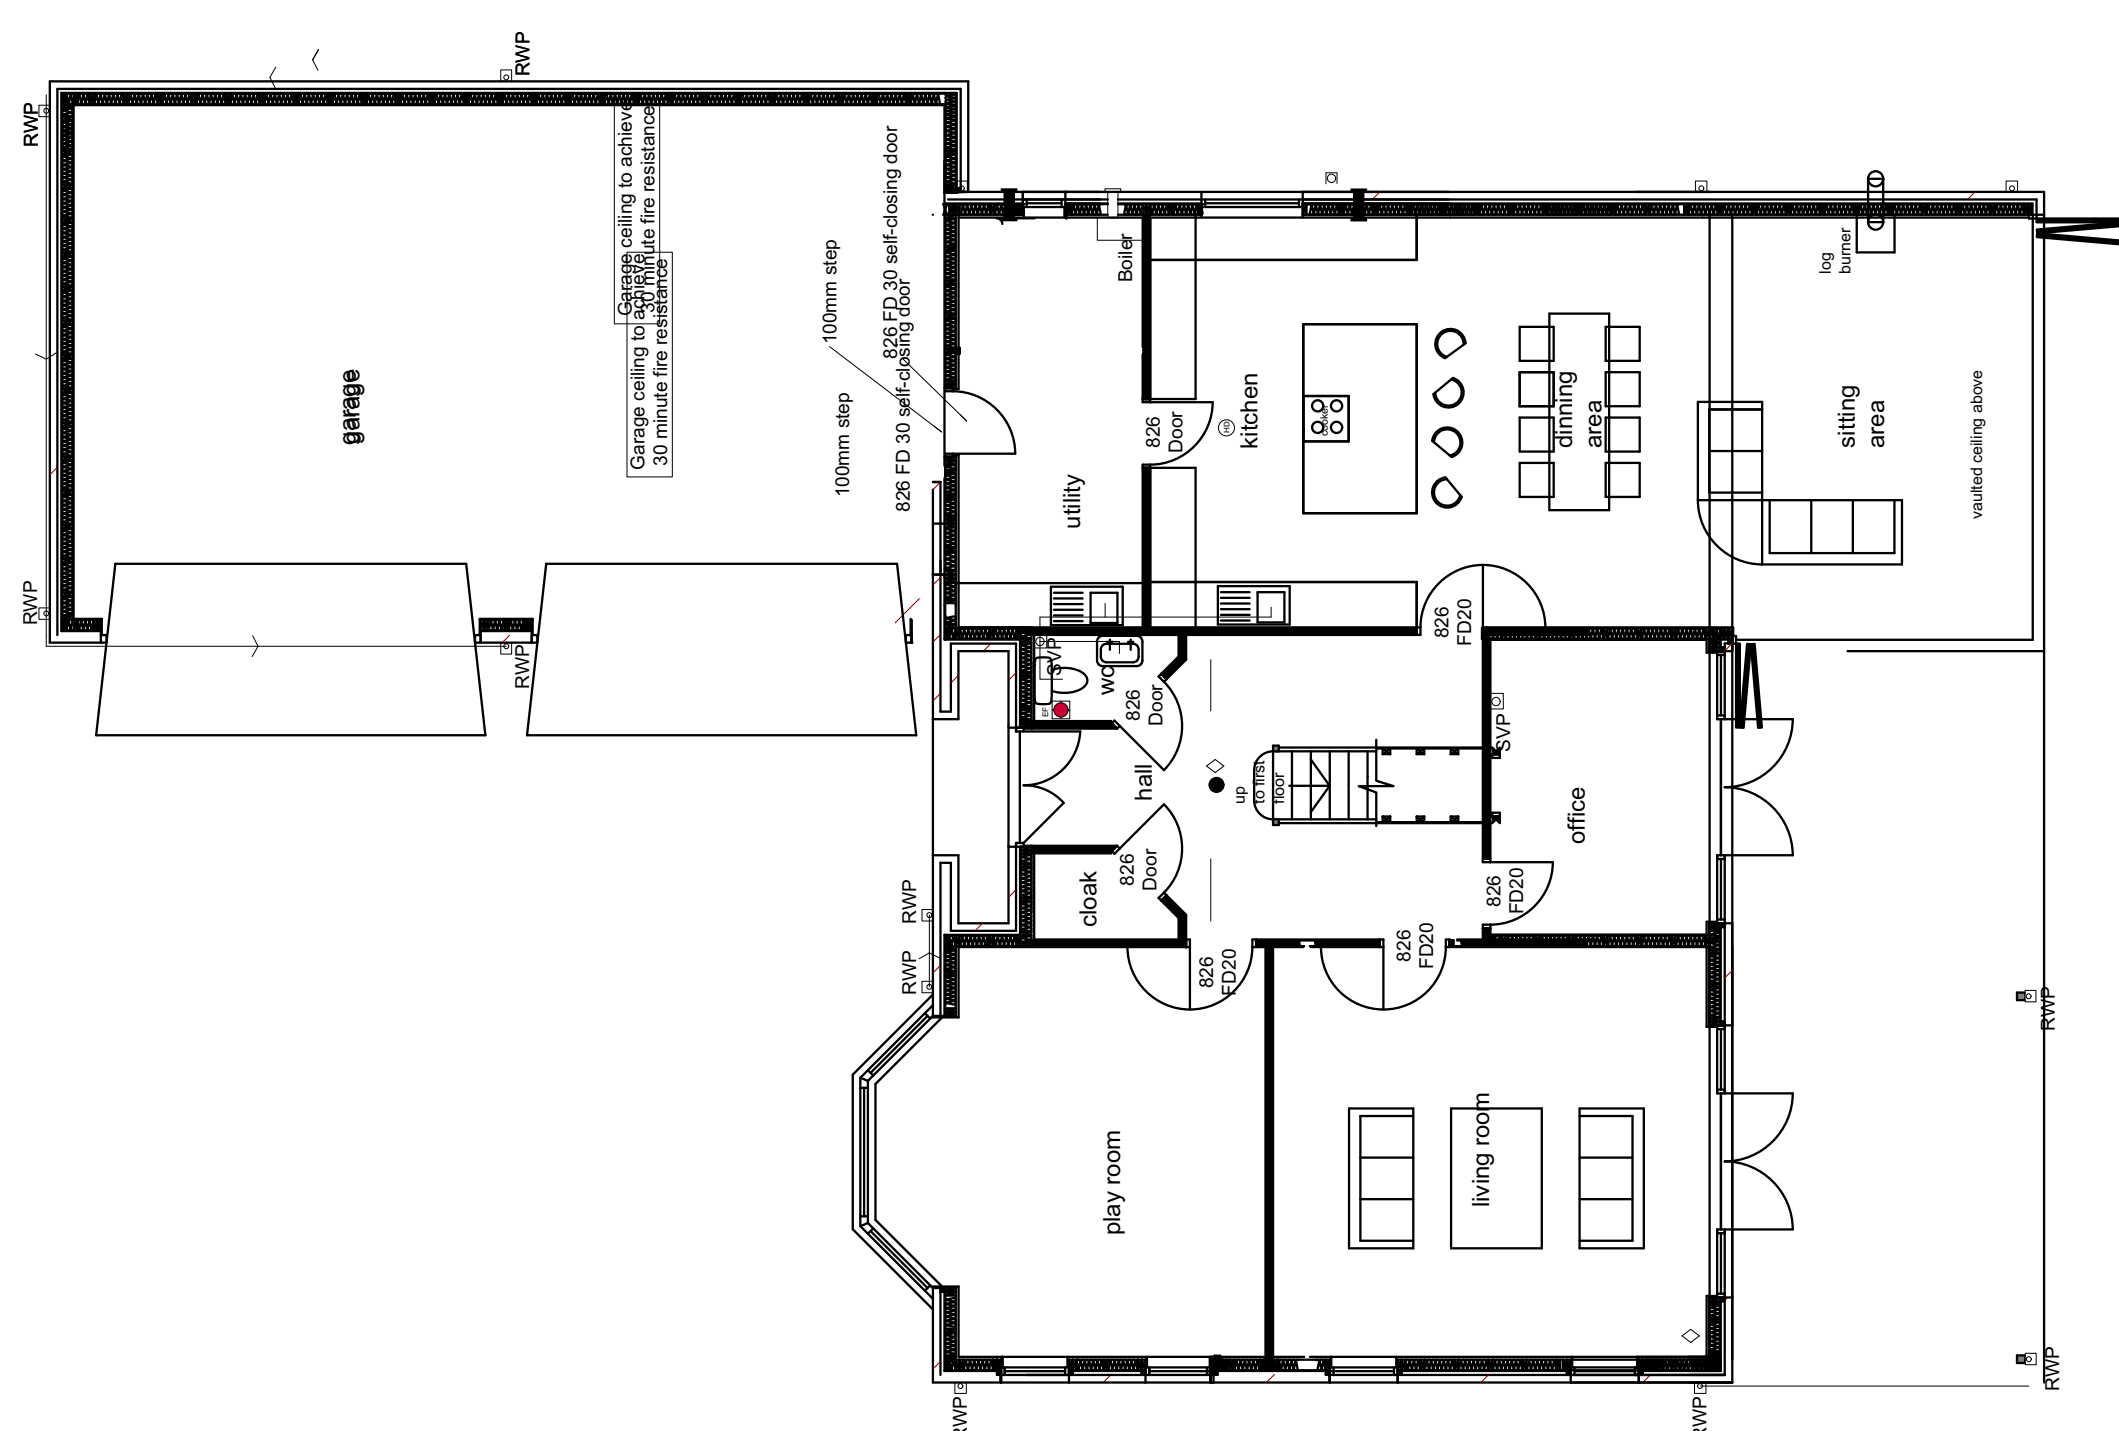

Ground floor plan


Proposed new extension to
Plot 2 Land at Incline Top, Merthyr Tydfil

scale 1:100 June 2021
for Mr + Mrs Marsh

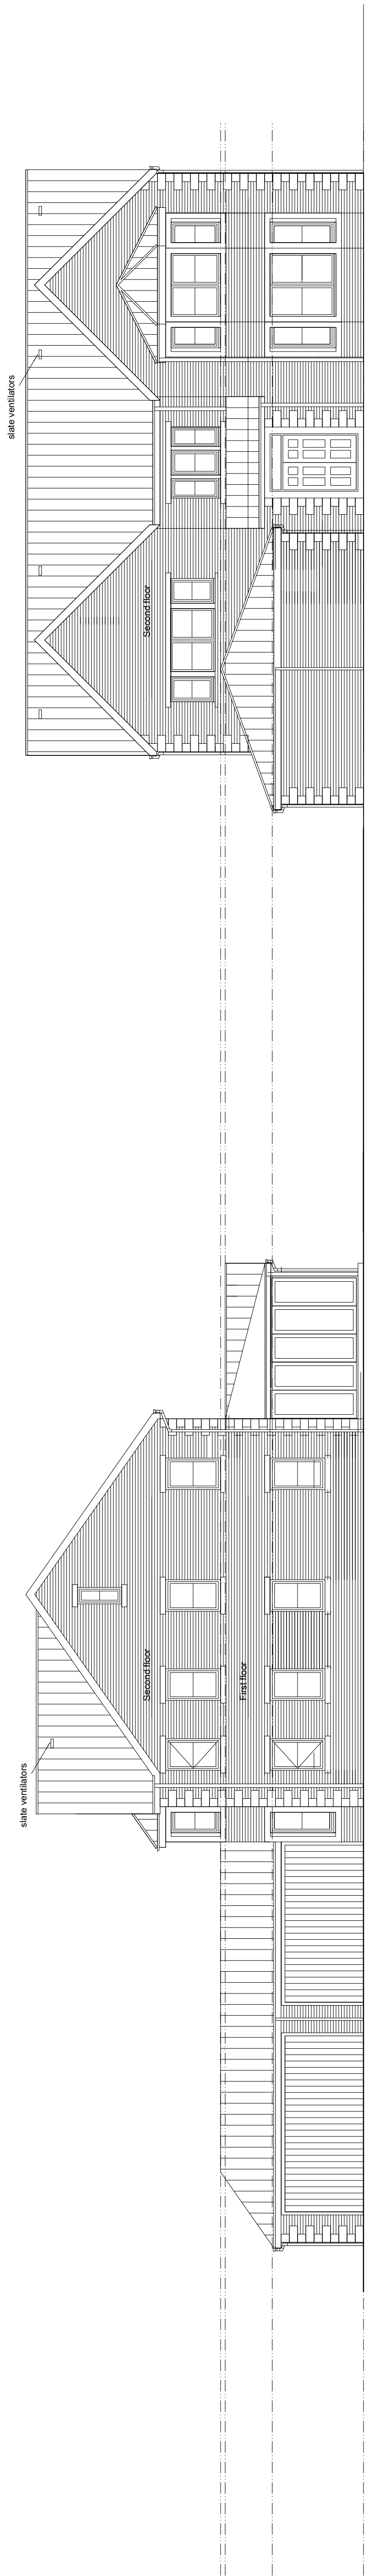

Side elevation (facing road)

Front elevation

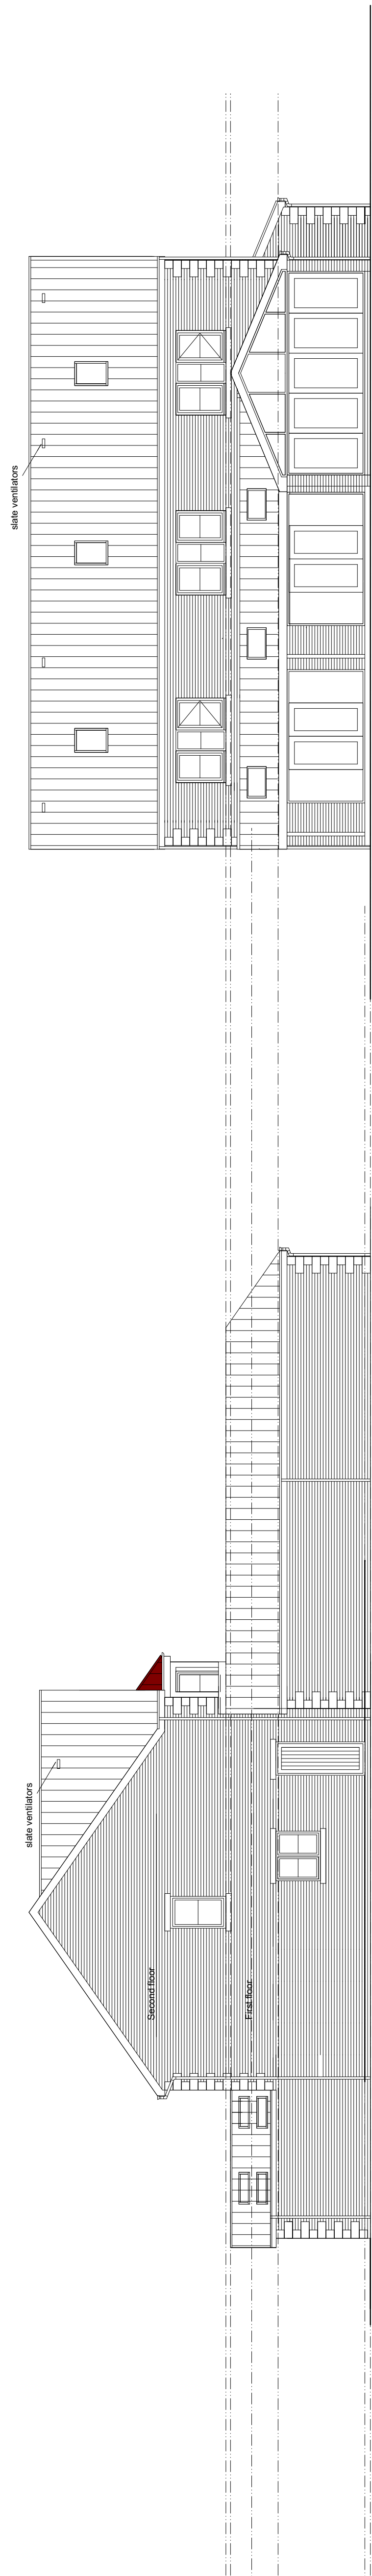


Side elevation

Rear elevation


Proposed new extension to
Plot 2 Land at Incline Top, Merthyr Tydfil

scale 1:100 June 2021
for Mr + Mrs Marsh

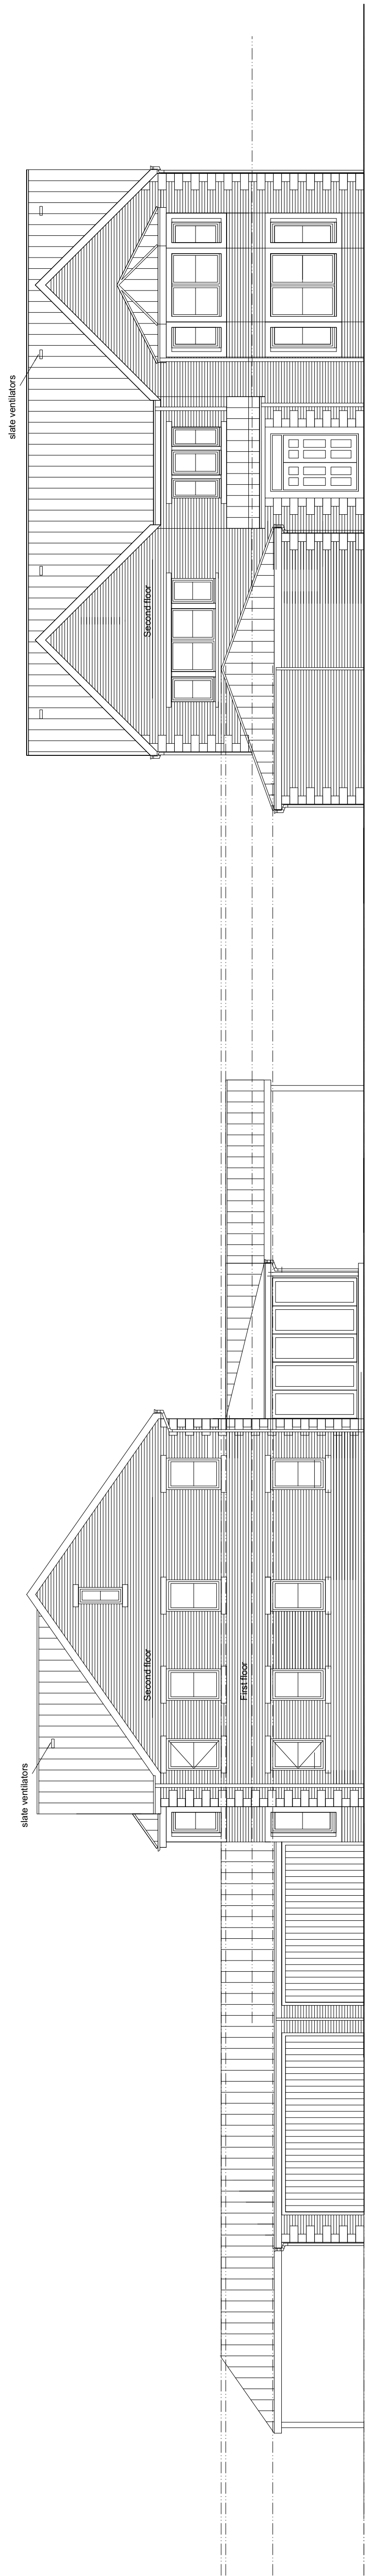


Side elevation (facing road)

Front elevation

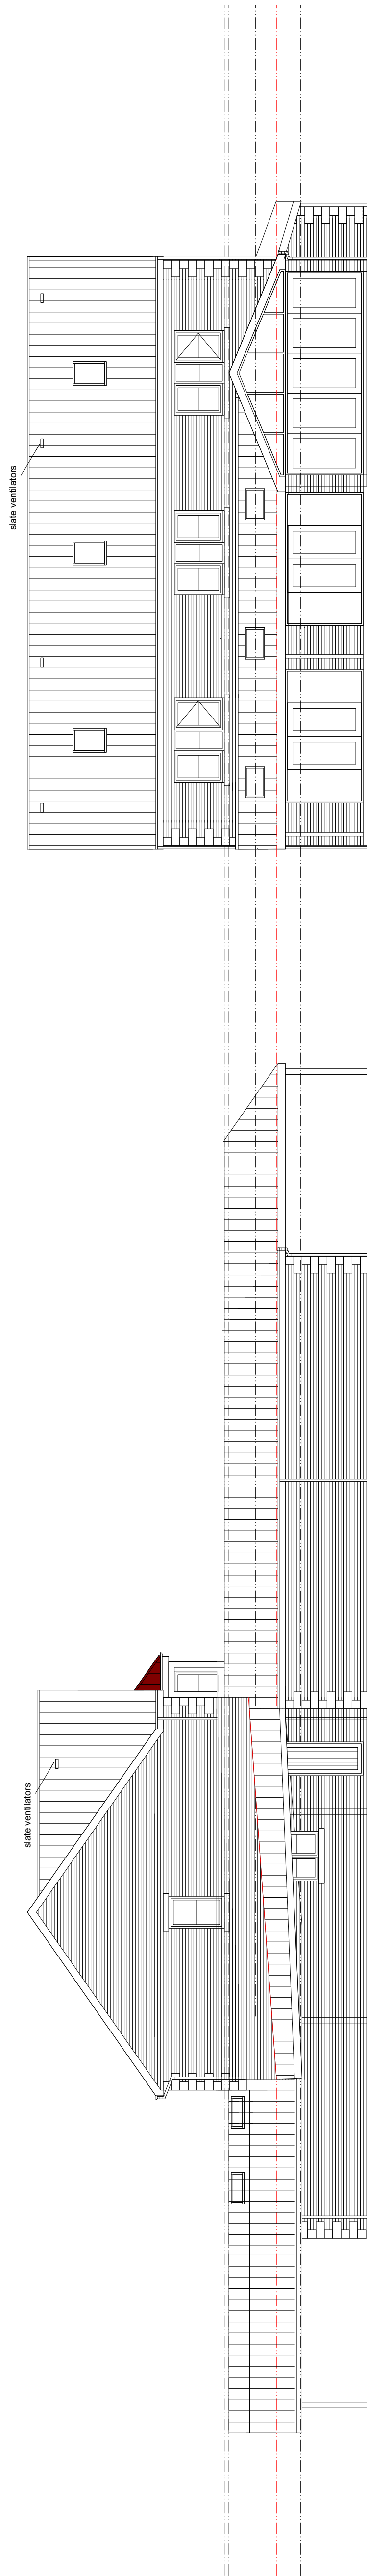

Side elevation

Rear elevation

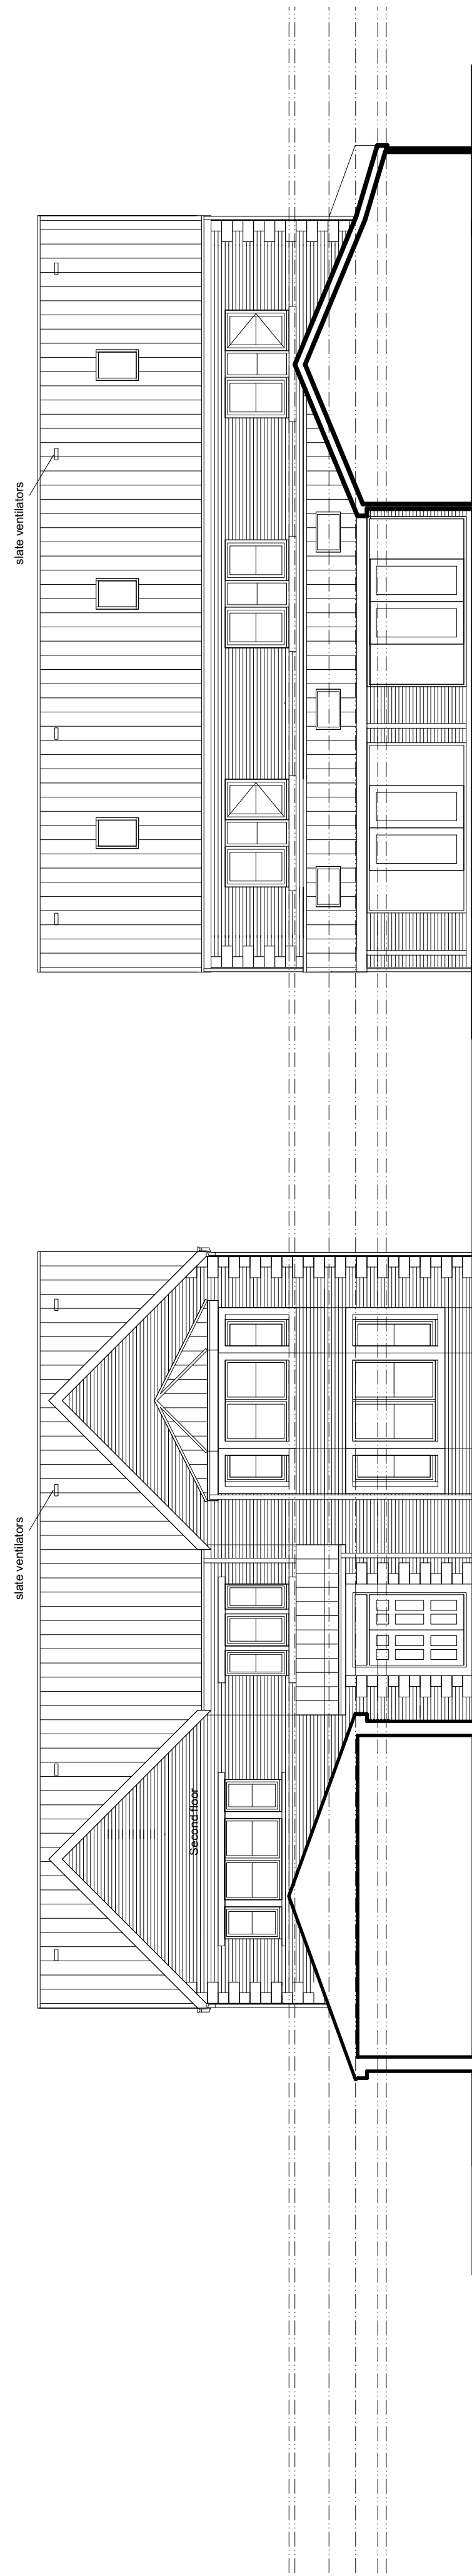

Section A

Section b

Proposed new extension to
Plot 2 Land at Incline Top, Merthyr Tydfil
scale 1:100 June 2021
for Mr + Mrs Marsh