


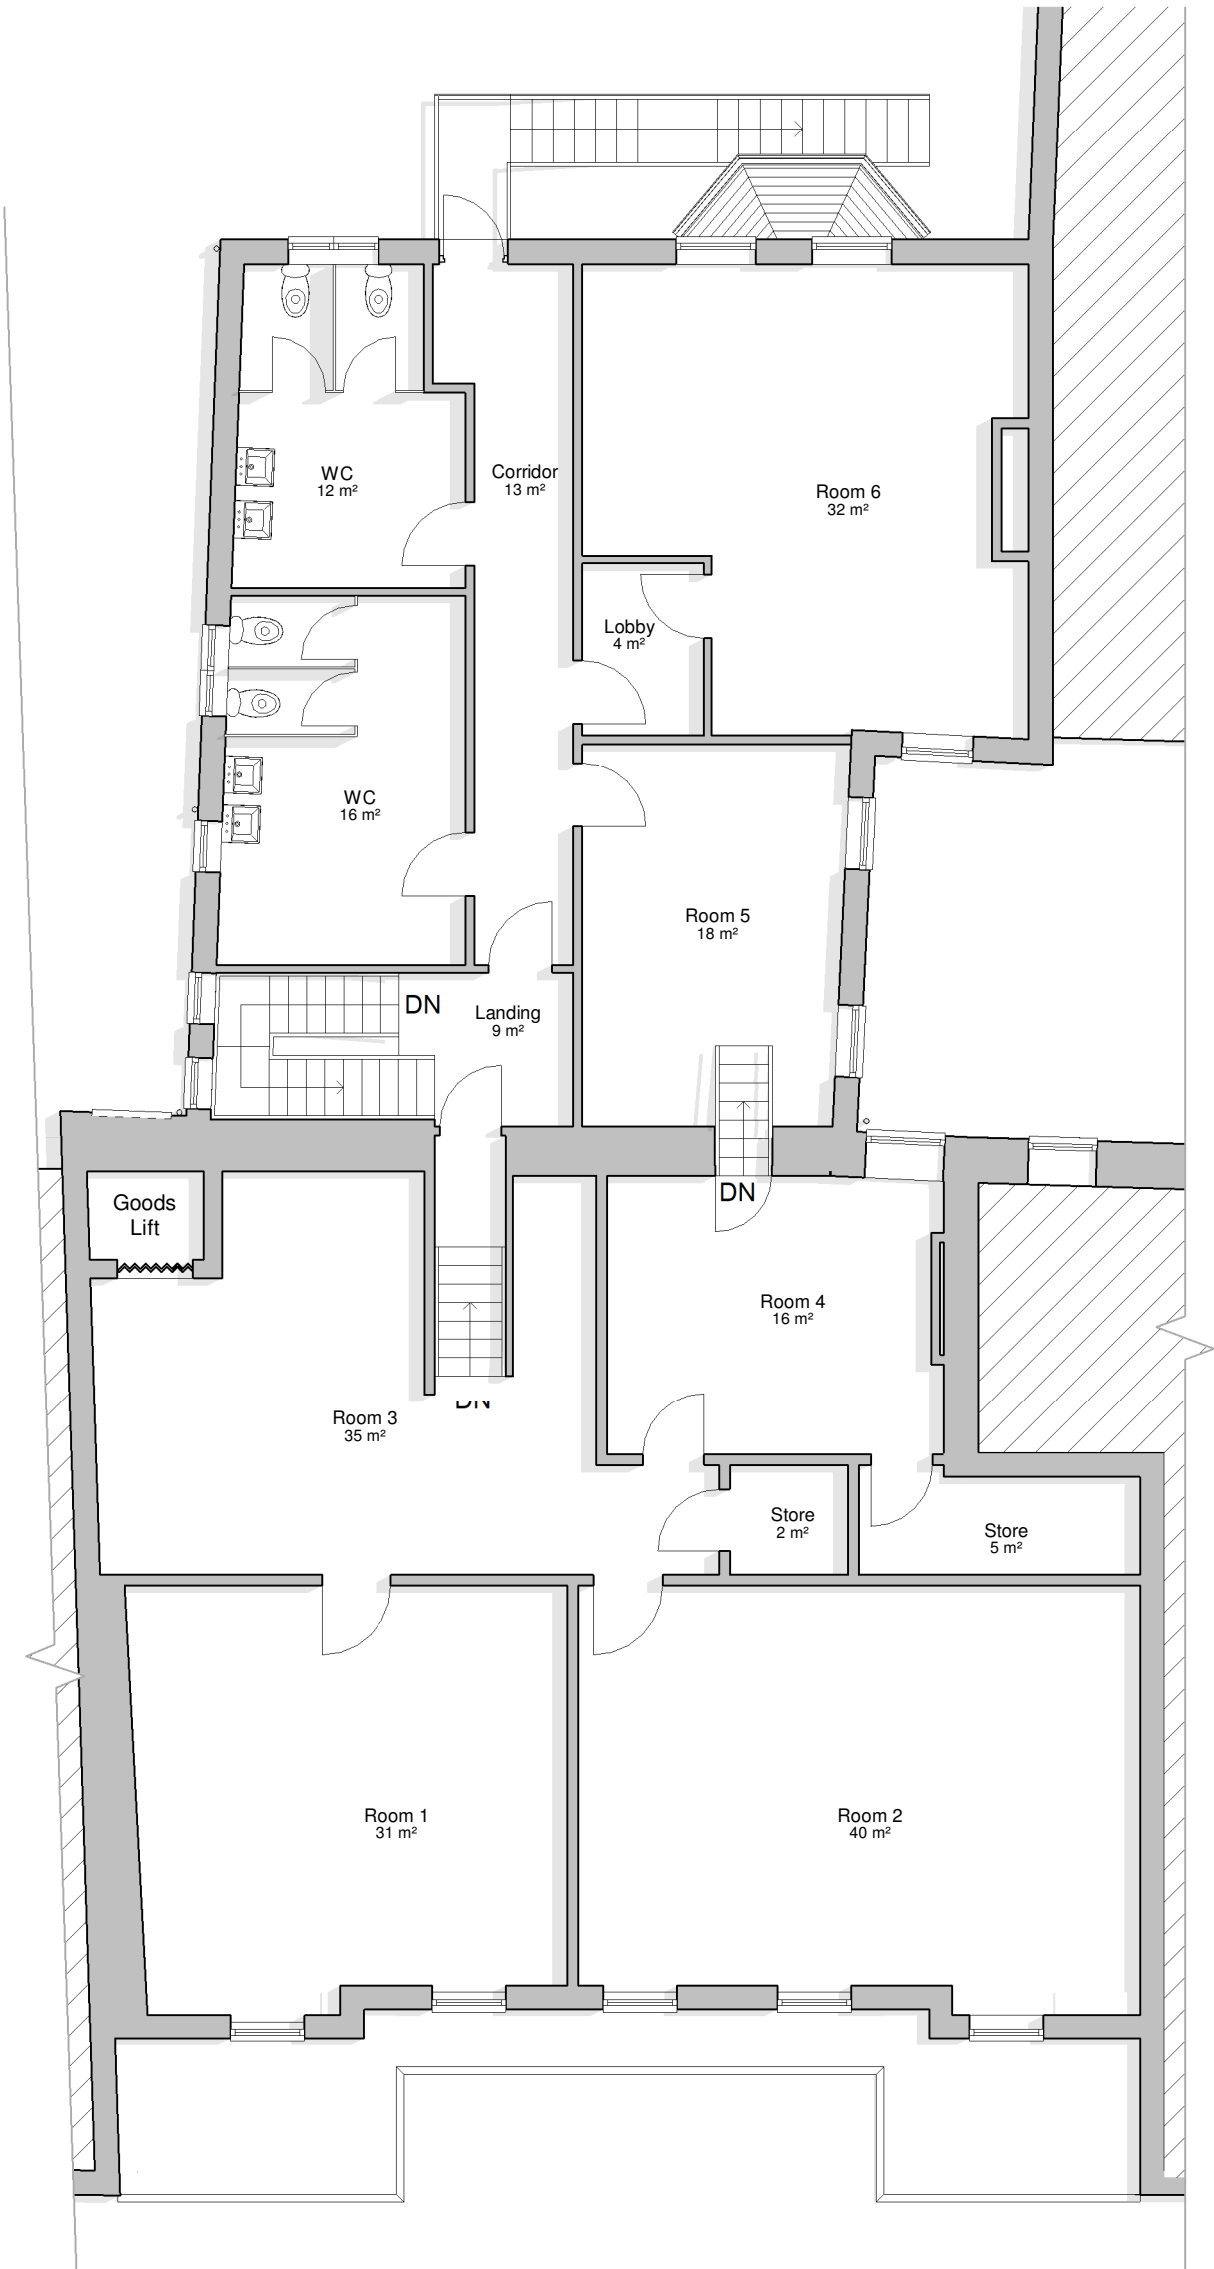

First Floor
1 : 100

Planning Issue

date	rev	name	chk	note
------	-----	------	-----	------



Architectural Design - Feasibility - Planning - Building Control - Construction Details - Sustainable Design
Systems House 89 Heol Don Cardiff CF14 2AT
T 02920316857 M 07785582007 info@dlparchitecture.co.uk

PROJECT
proposed new entrance, internal alterations, conversion of basement & GF to A3 use, and conversion of the first floor to C1 hotel use
Former Barclays Bank, High Street, Merthyr Tydfil, CF47 8DL

DRAWING TITLE
First Floor Plan as Existing

SCALE	DATE	DRAWN BY	CHECKED BY
1 : 100	13/11/25	PL	JT

DRAWING NUMBER	REVISION
P863 L_102	