


Responsibility is not accepted for errors made by others in scaling from this drawing. All construction information should be taken from figured dimensions only.

0mm 50mm


A3 Original Sheet Size

FINISHES KEY:

- A : SLATE GREY ROOFING & RIDGE TILES
- B : WHITE PAINTED TIMBER WINDOWS
- C : WHITE PAINTED TIMBER SASH WINDOWS
- D : BLACK PAINTED TIMBER PANELLED DOOR WITH WHITE PAINTED FRAME
- E : BLACK PAINTED METAL DOORSET
- F : BLACK RAINWATER GOODS ON BLACK PAINTED TIMBER FASCIA
- G : BLACK GRANITE CLAD EXTERNAL WALLS
- H : WHITE SMOOTH FACED RENDERED EXTERNAL WALLS
- I : BLACK PAINTED STEEL STAIRCASE
- J : ALUMINIUM DOORSET

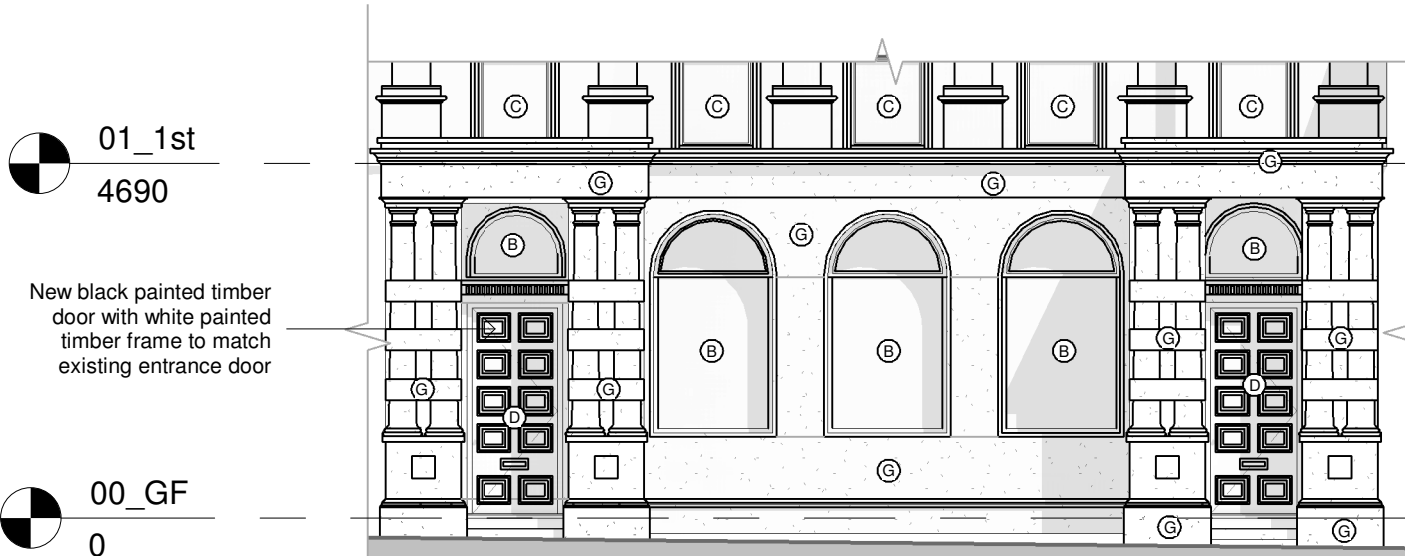

West Front Elevation
1 : 100

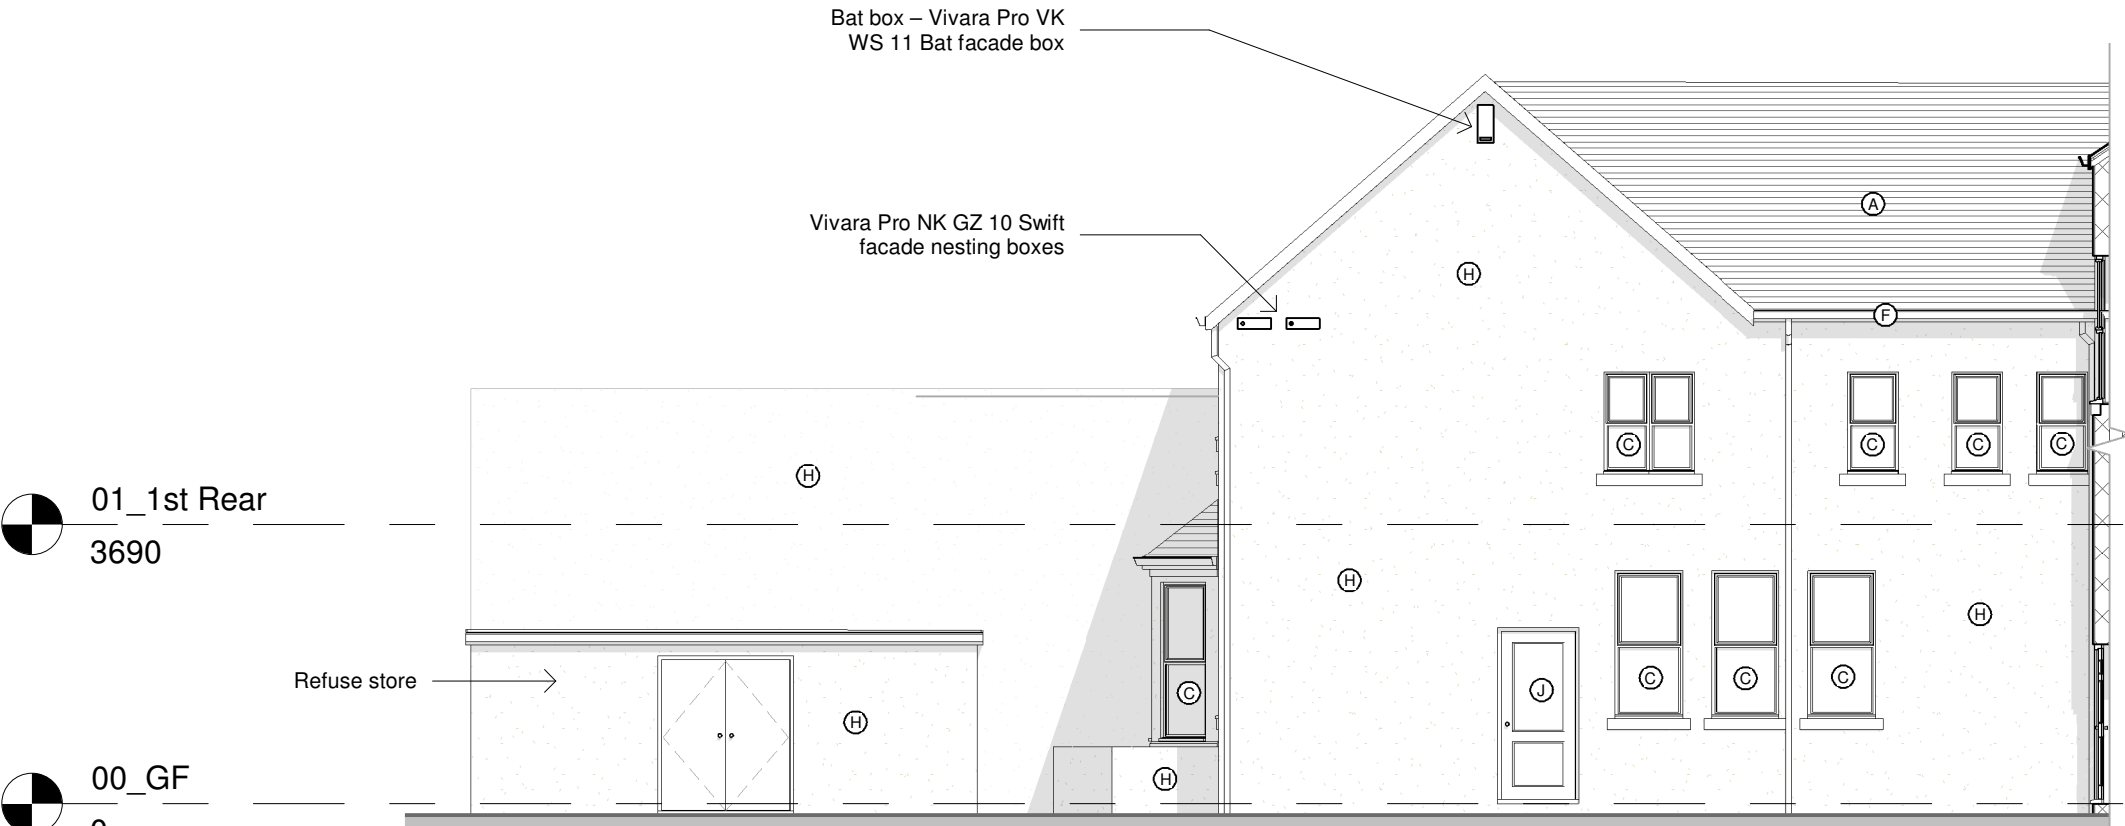

North Side Elevation
1 : 100

Planning Issue

date	rev	name	chk	note
------	-----	------	-----	------



Architectural Design - Feasibility - Planning - Building Control - Construction Details - Sustainable Design
Systems House 89 Heol Don Cardiff CF14 2AT
T 02920316857 M 07785582007 info@dlparchitecture.co.uk

PROJECT

Proposed new entrance, internal alterations, conversion of basement & GF to A3 use, and conversion of the first floor to C1 hotel use
Former Barclays Bank, 47 High Street, Merthyr Tydfil, CF47 8DL

DRAWING TITLE
Elevations 1 of 2 as Proposed

SCALE	DATE	DRAWN BY	CHECKED BY
1 : 100	13/11/25	PL	JT

DRAWING NUMBER	REVISION
P863 L_210	