


210108

MTCBS
PLANNING DEPARTMENT
31 MAR 2021
RECEIVED

MERTHYR TYDFIL
COUNTY BOROUGH
COUNCIL
OFFICE COPY
PLEASE DO NOT
REMOVE

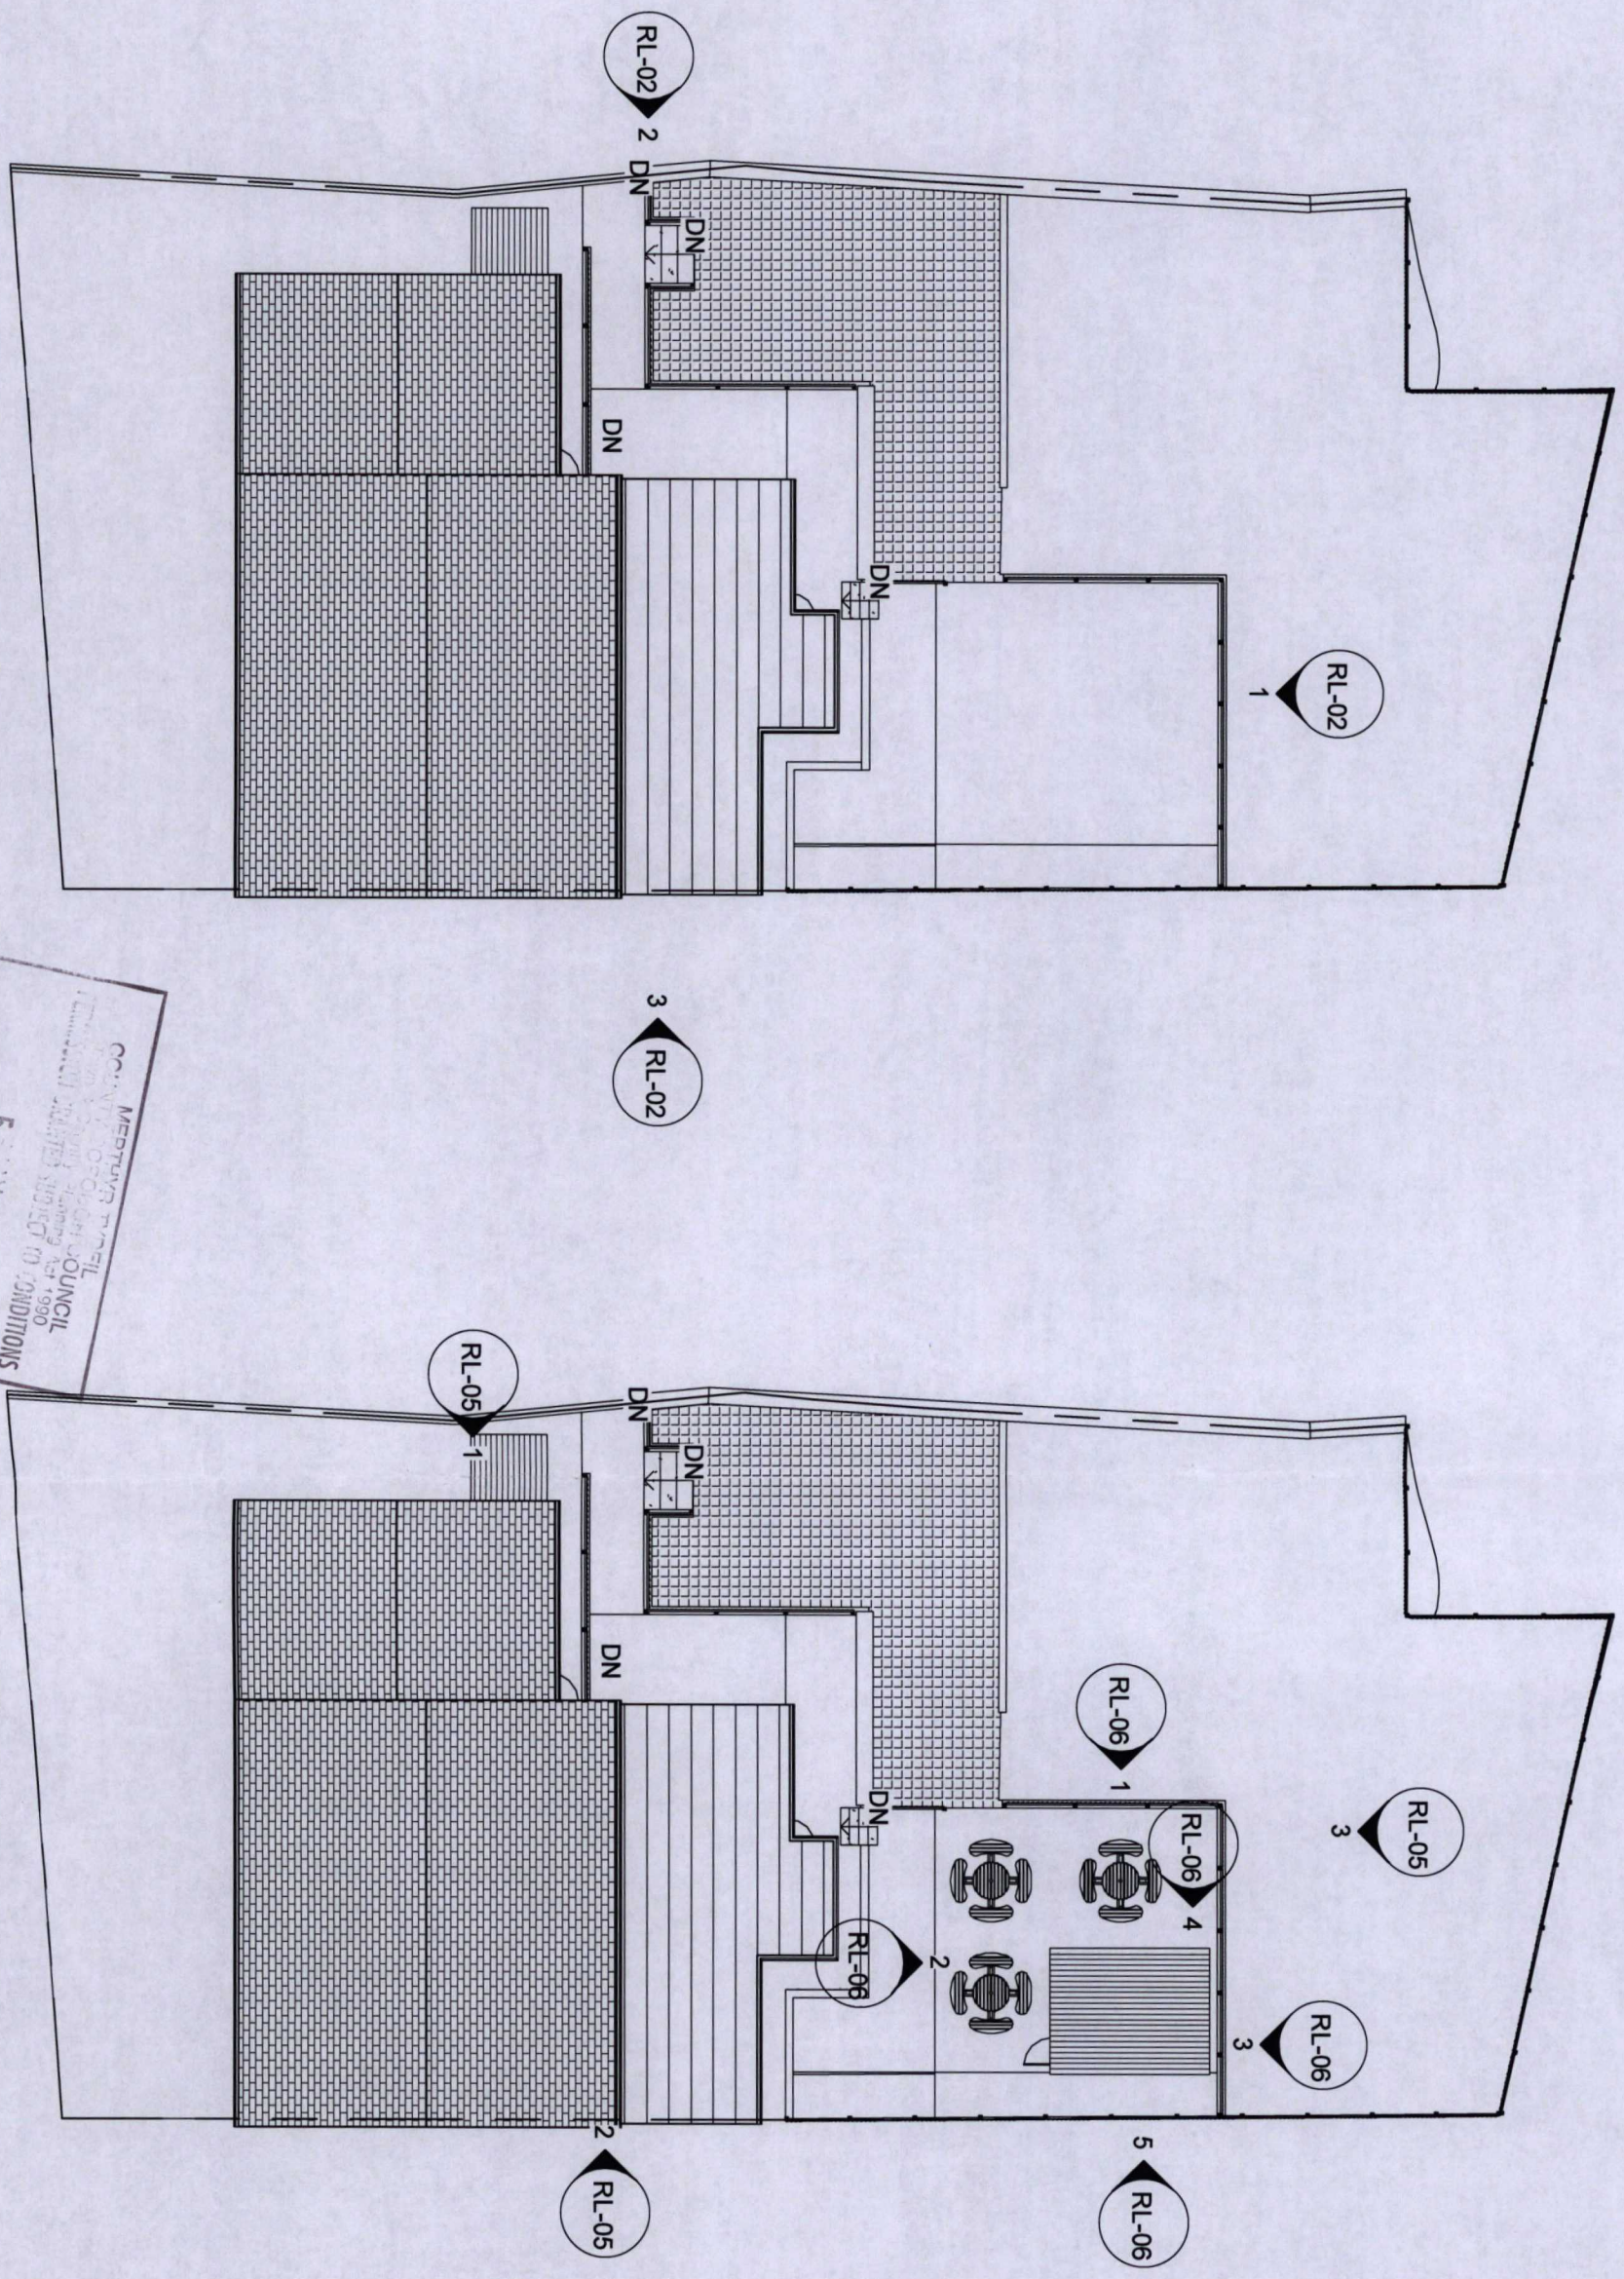

MERTHYR TYDFIL
COUNTY BOROUGH COUNCIL
PLANNING DEPARTMENT
5 JULY 2021
1 JONES
DA(PLANS) BTP M.R.T.P.I
HEAD OF TOWN PLANNING

INDIGO DESIGN (Part of 3dcdawales Ltd) 5 Ashlea Drive, Merthyr Tydfil, CF47 0NY Tele 01685 385746 Mob - 07940913216 Email: philip@3dcdawales.co.uk		
This Drawing is Copyright, Dimensions to be checked on site and not scaled from this drawing		
PURPOSE OF ISSUE	DRAWING NUMBER	
Planning Approval	RL-03	
PROJECT		
Bar and Seating to rear		
SHEET		
Site Plans		
Address Red Lion Inn, 80 Heolgerig, Merthyr Tydfil CF48 1SB		
Checked by	Drawn by	Scale (@A3)
JH	PH	1 : 200
Rev/No	Description	Date
A	Issue	29/03/2021