


210108


31 MAR 2021

RECEIVED


MERTHYR TYDFIL
COUNTY BOROUGH
COUNCIL
OFFICE COPY
PLEASE DO NOT
REMOVE

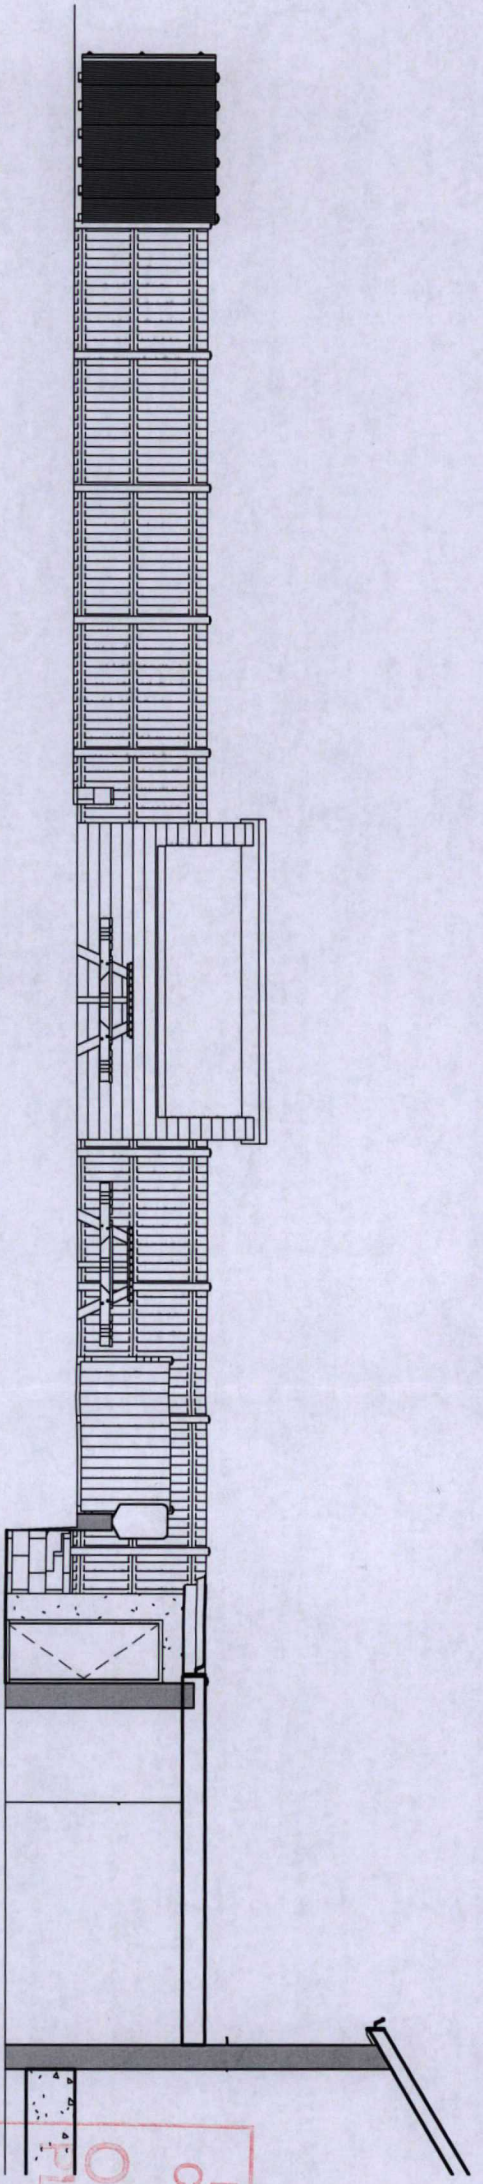


Proposed Bar
Front Elevation

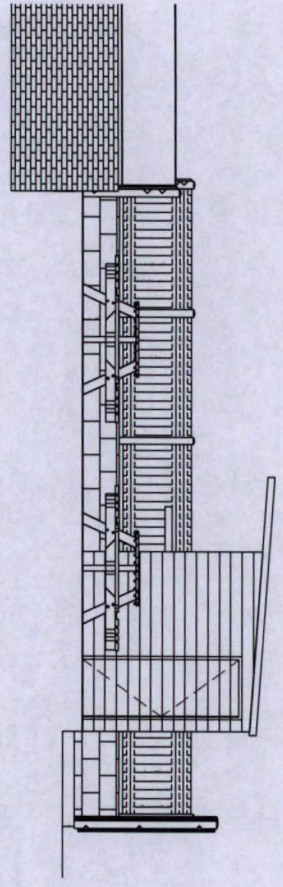


Proposed Bar Side
Elevation

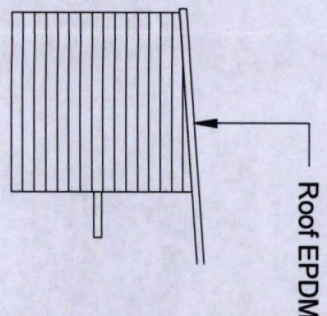

Bar Rear Elevation

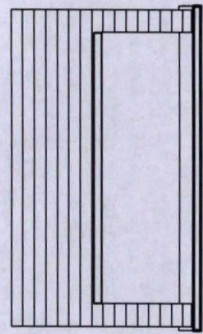

Bar Side 1
Elevation

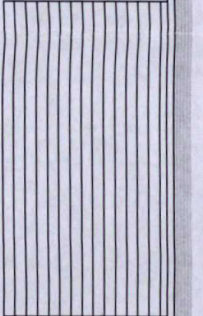

Bar Side 2
Elevation



Bar Material

Bar Material Upvc Horizontal Cladding Oak

MERTHYR TYDFIL
COUNTY BOROUGH COUNCIL
Town & Country Planning Act 1990
PERMISSION GRANTED SUBJECT TO CONDITIONS
5 MAY 2021
J. JONES
BA(Hons) BTP M.R.T.P.I
HEAD OF TOWN PLANNING

INDIGO DESIGN (Part of 3dcadwales Ltd) 5 Ashlea Drive, Merthyr Tydfil, CF47 0NY Tele 01685 385746 Mob - 07940913216 Email: philip@3dcadwales.co.uk			
This Drawing is Copyright, Dimensions to be checked on site and not scaled from this drawing			
PURPOSE OF ISSUE	DRAWING NUMBER		
Planning Approval	RL-06		
PROJECT			
Bar and Seating to rear			
SHEET			
Proposed Bar Elevations			
Address			
Red Lion Inn, 80 Heolgerig, Merthyr Tydfil CF48 1SB			
Checked by	Drawn by	Scale (@A3)	
JH	PH	1 : 100	
Rev No	Issue	Description	Date
A	Issue		29/03/2021