





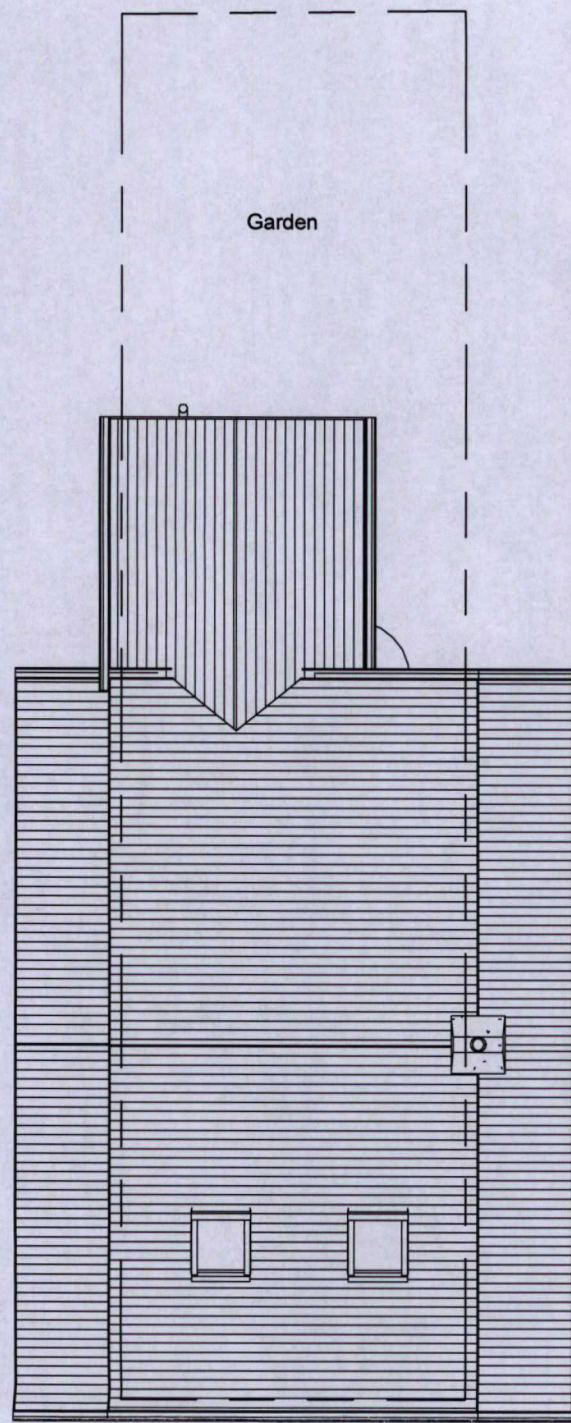


1 Existing Site
1 : 100

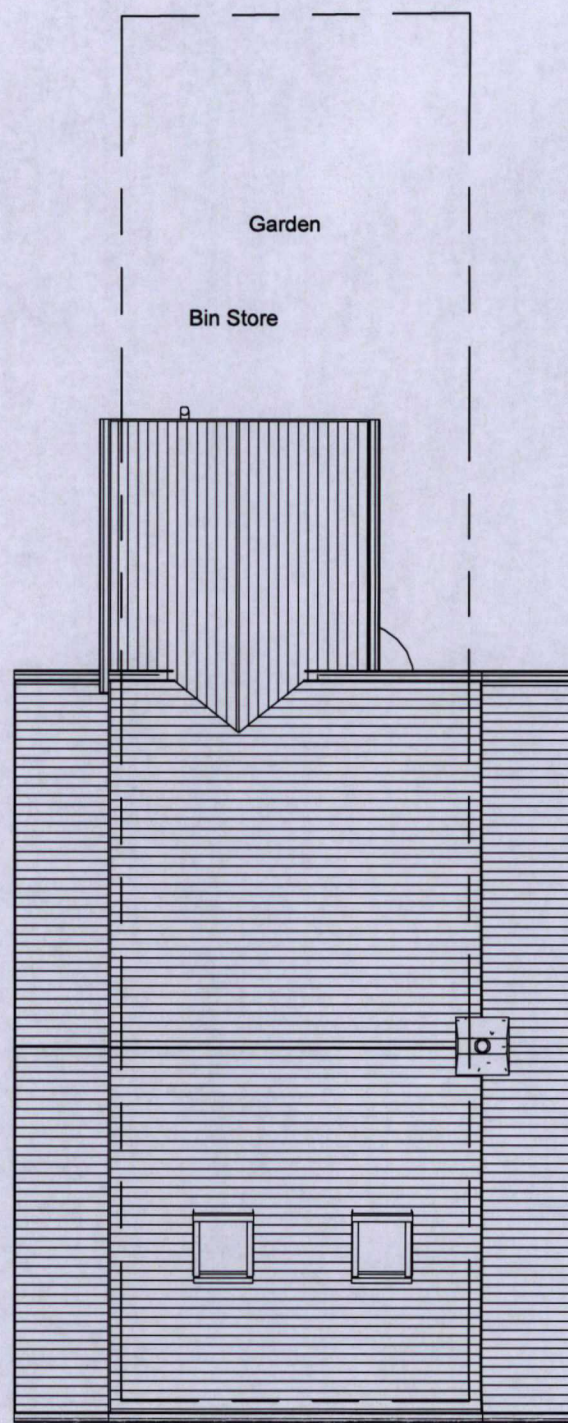

2 Proposed Site
1 : 100

210089

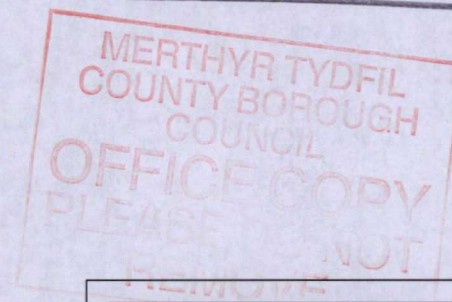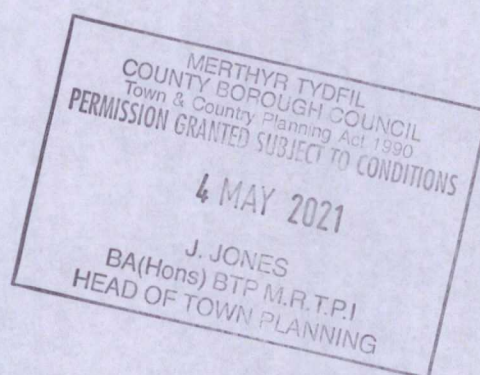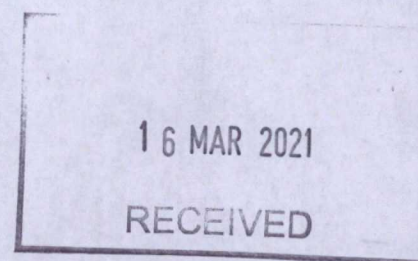

INDIGO DESIGN (Part of 3dcadwales Ltd) 5 Ashlea Drive, Merthyr Tydfil, CF47 0NY Tele 01685 385746 Mob 07940913216 Email: philip@3dcadwales.co.uk		
This Drawing is Copyright, Dimensions to be checked on site and not scaled from this drawing		 Indigo 3d Design
PURPOSE OF ISSUE	DRAWING NUMBER	
Planning Approval	HS-05	
PROJECT		
Change of Use		
SHEET		
Site Plans		
Address	48 Victoria Street, Dowlais. Merthyr Tydfil CF48 3RW	
Checked by	Drawn by	Scale (@ A3)
JH	PH	1 : 100
Rev No	Description	Date
A	Issue	08/03/2021