


210109

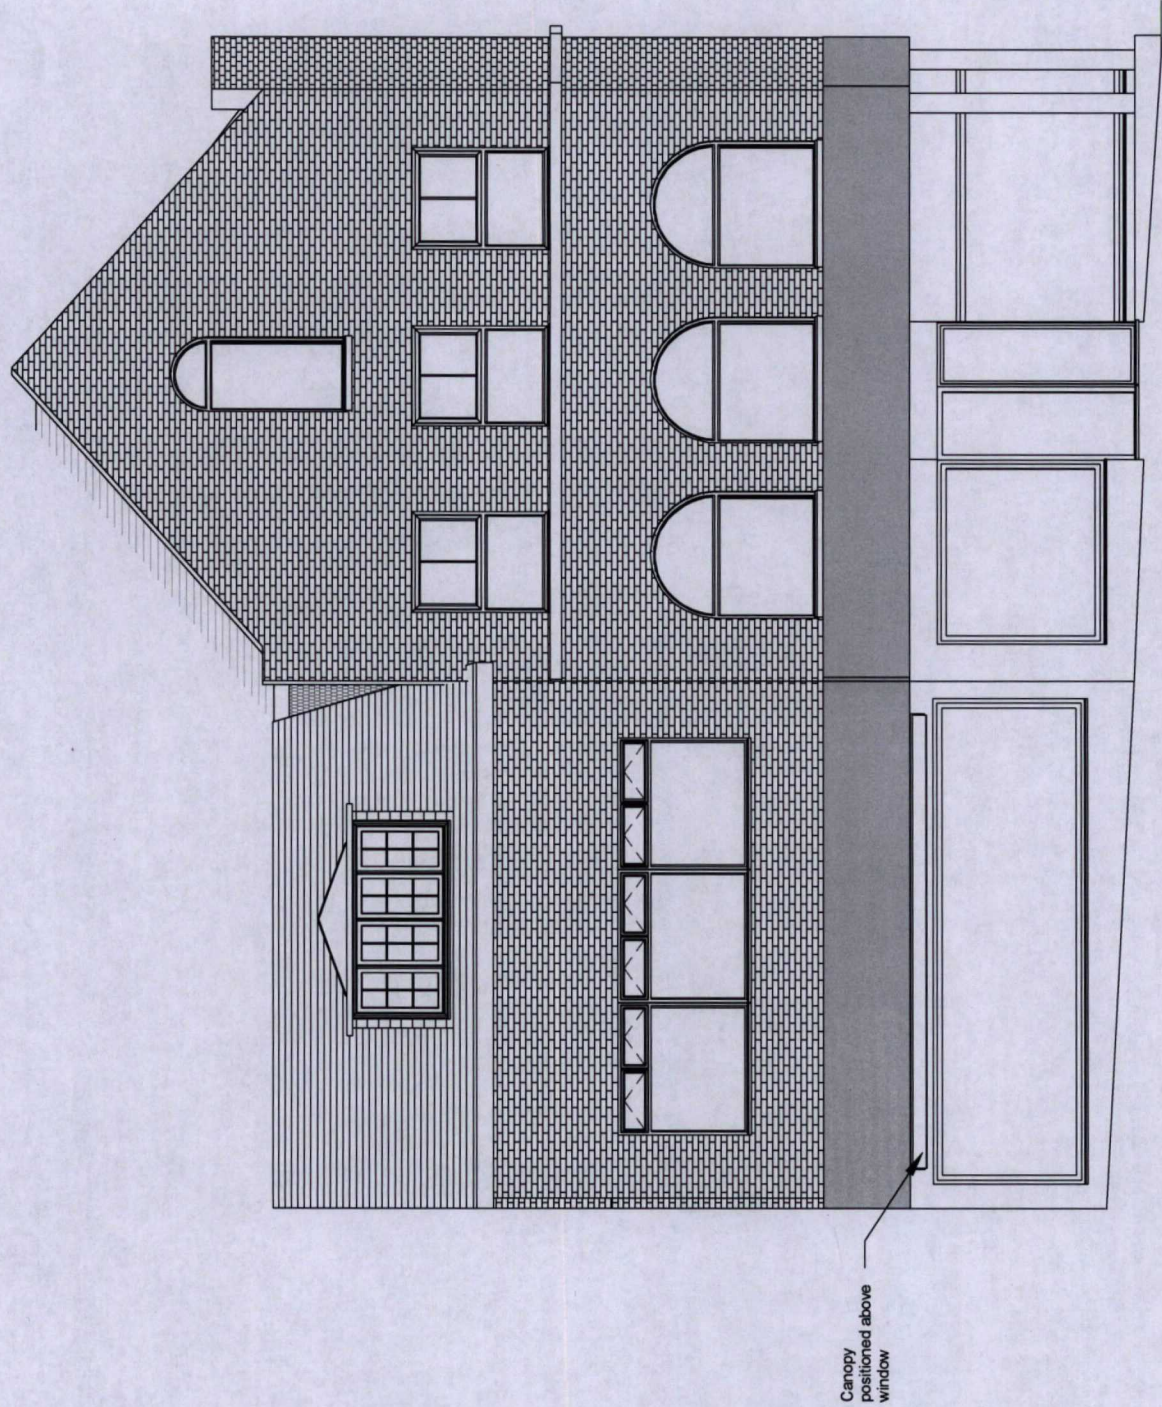

3 Proposed Elevation Canopy
1 : 100

6 Proposed Side Elevation Canopy
1 : 100

MERTHYR TYDFIL
COUNTY BOROUGH COUNCIL
Town & Country Planning Act 1990
PERMISSION GRANTED SUBJECT TO CONDITIONS
13 MAY 2021
J. JONES
BA(Hons) BTP M.R.T.P.I
HEAD OF TOWN PLANNING

Canopy Material


Mechanism will be painted Royal Blue, canopy will be Royal Blue high density polyester

Porch Material

Aluminium powder coated Royal Blue with brass edge to match existing windows




Canopy Mechanism

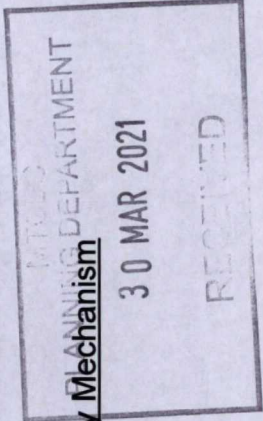

MERTHYR TYDFIL
COUNTY BOROUGH
COUNCIL
OFFICE COPY
PLEASE DO NOT
REMOVE

INDIGO DESIGN (Part of 3dcadwales Ltd) 5 Ashlea Drive,
Merthyr Tydfil, CF47 0NY Tele 01685 385746 Mob -
07940913216 Email: philip@3dcadwales.co.uk

This Drawing is Copyright,
Dimensions to be checked
on site and not scaled from
this drawing

 

PURPOSE OF ISSUE
Drawing Approval
HB-05

PROJECT
Change of Use

SHEET
Proposed Front Elevation Canopy

Address
Hardies Bar, 64-65 High Street,
Merthyr Tydfil

Checked by
JH
Drawn by
PH
Scale (@ A3)
1 : 100

Rev No	Issue Date	Description	Date
A			28/03/2021