

210101

CONSENT TO DEVELOP FOR THE
PERMISSIONS GRANTED SUBJECT TO CONDITIONS

20 MAY 2021


J JONES
BA(Hons) BTP M.R.T.P.I.
HEAD OF TOWN PLANNING

29 MAR 2021

RECEIVED

MERTHYR TYDFIL
COUNTY BOROUGH
COUNCIL

OFFICE COPY
PLEASE DO NOT
REMOVE

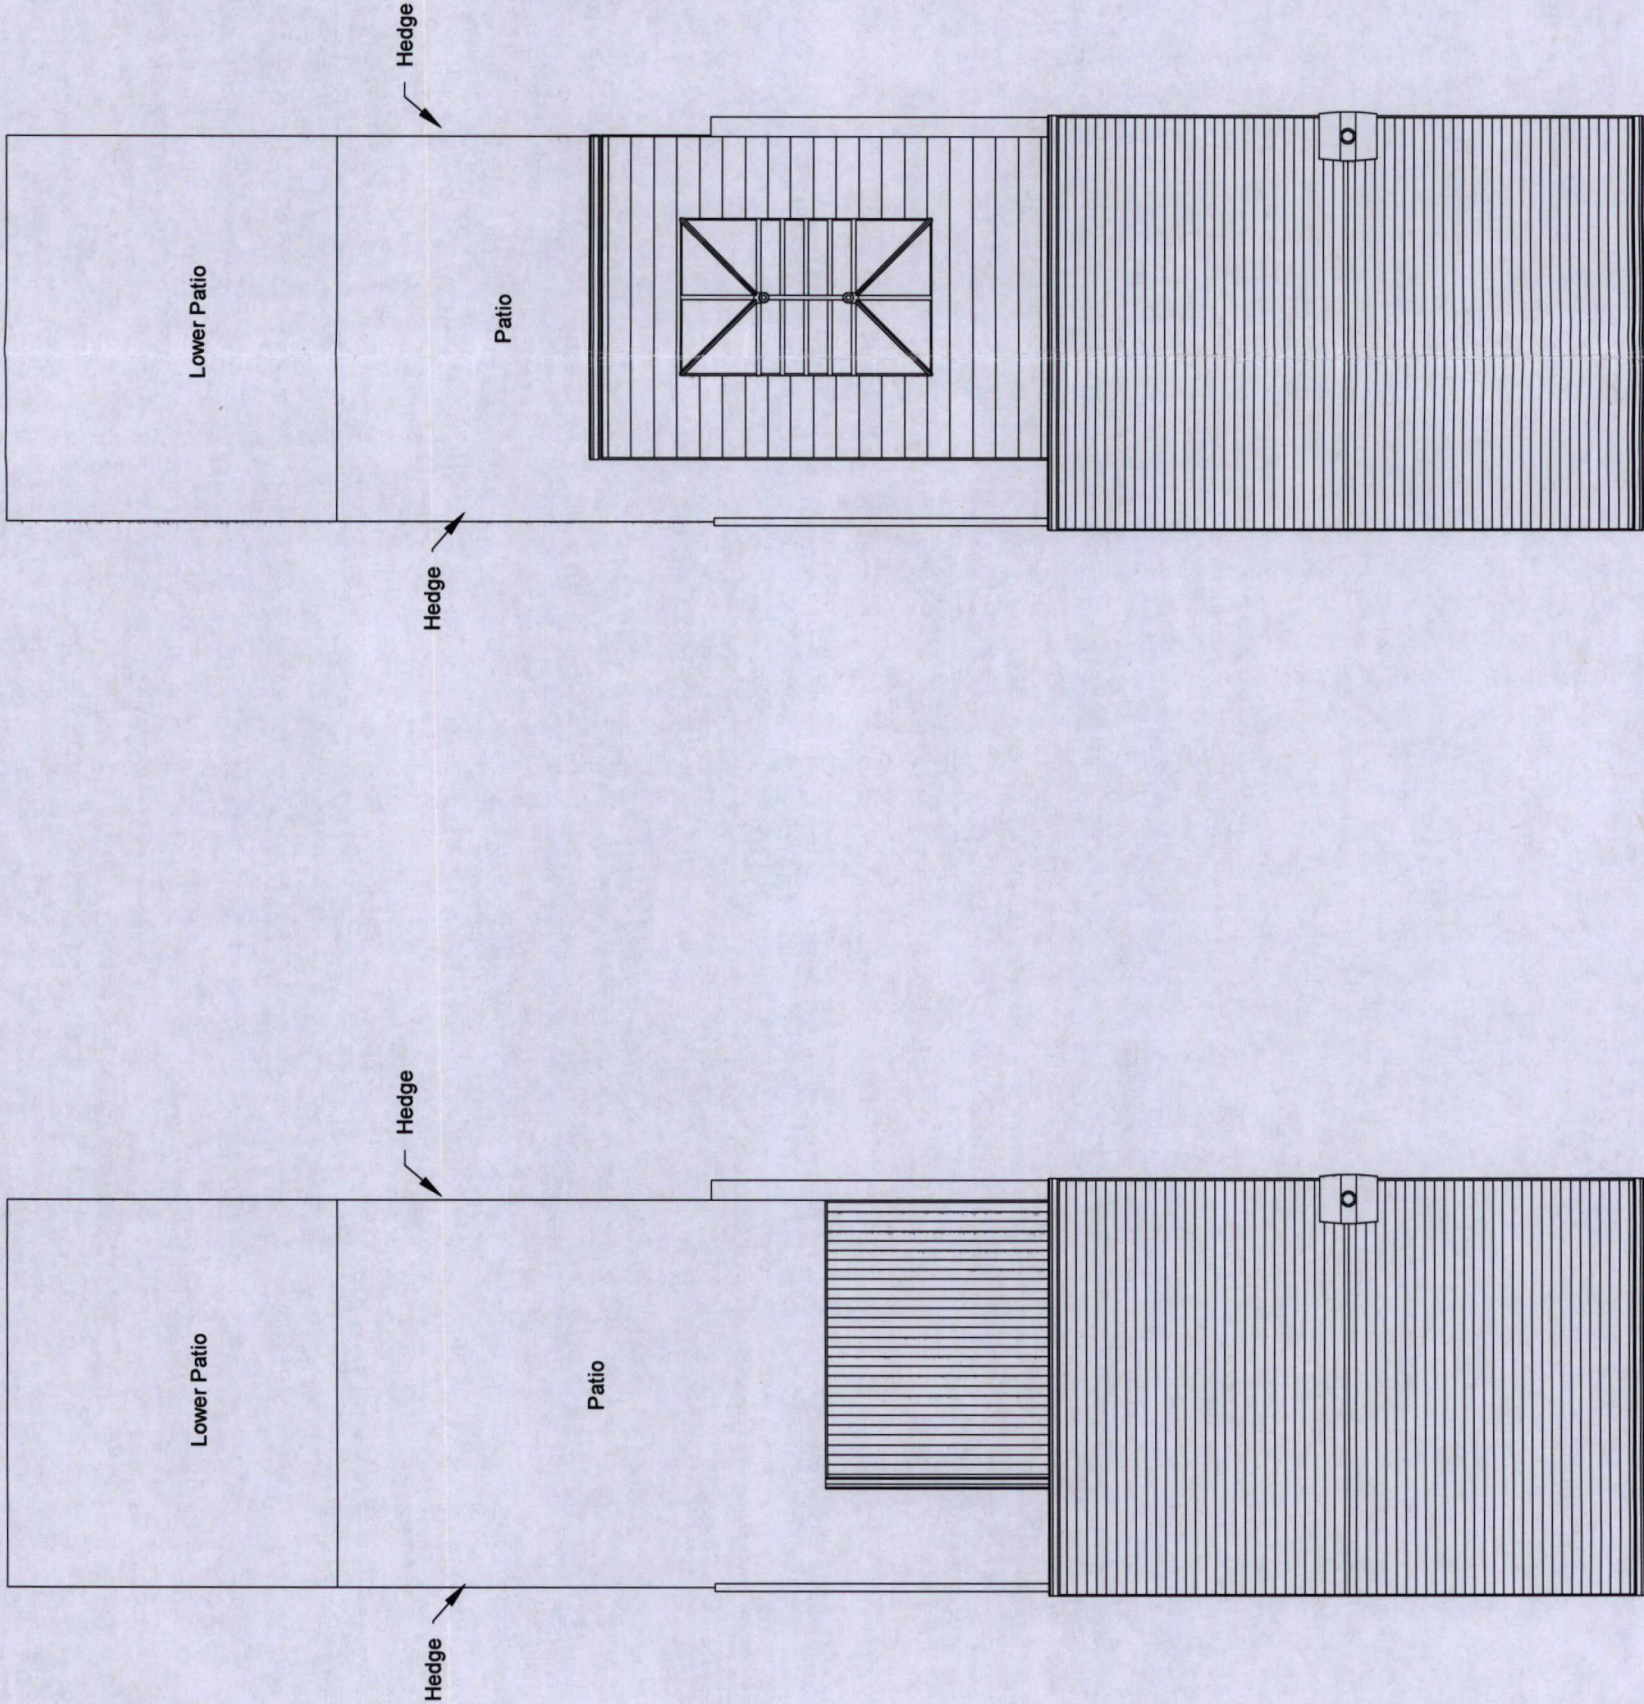

INDIGO DESIGN (Part of 3dcadwales Ltd) 5 Asklea Drive, Merthyr Tydfil, CF47 0NY. Tele 01685 385746 Mob - 07940913216 Email: enquiries@indigo-3d-design.co.uk		Indigo 3d Design	
This Drawing is Copyright, Dimensions to be checked on site and not scaled from this drawing		PURPOSE OF ISSUE Planning Approval	DRAWING NUMBER 02026012-03
PROJECT Single Storey Extension to rear			
SHEET Site Plans			
Address 9 Harrison Street, Penydarren, Merthyr Tydfil.			
Checked by JH	Drawn by PH	Scale (@ A3) 1 : 100	
Rev No A	Issue	Description	Date 22/08/2020