

NOTES

EXTERNAL MATERIALS

BASE WALLS: BRICK
FRAMES: WHITE UP
GLAZING: CLEAR TIGHT
ROOF: HARVEST BROWN
LIGHTWEIGHT
CO-POLYMER MATERIAL
TILES, WHITE UP
F.S. GUTTER.



DUNRAVEN

Windows - Doors - Conservatories

St Davids House, Heol Mostyn, Village Farm Ind. Est
Pyle, Bridgend. CF33 6BJ

T: 01656 743 572 / 745 035 F: 01656 745 918

Client

MRS LOPE-THOMAS

Job Title

PROPOSED STORM PORCH
FOR:- 1ST MARY'S CLOSE
MERTHYR TYDFIL
CF47 8YS

Drawing Title

ERECT A STORM PORCH
TO THE FRONT
ELEVATION
REPLACEMENT DOOR OVER
STUDY AREA.

0 1m 2m 3m 4m 5m
Scale 1:100


Date 21-08-2026

Drawn by D THOMAS

2 of 2

Drg No. 146804

Rev.

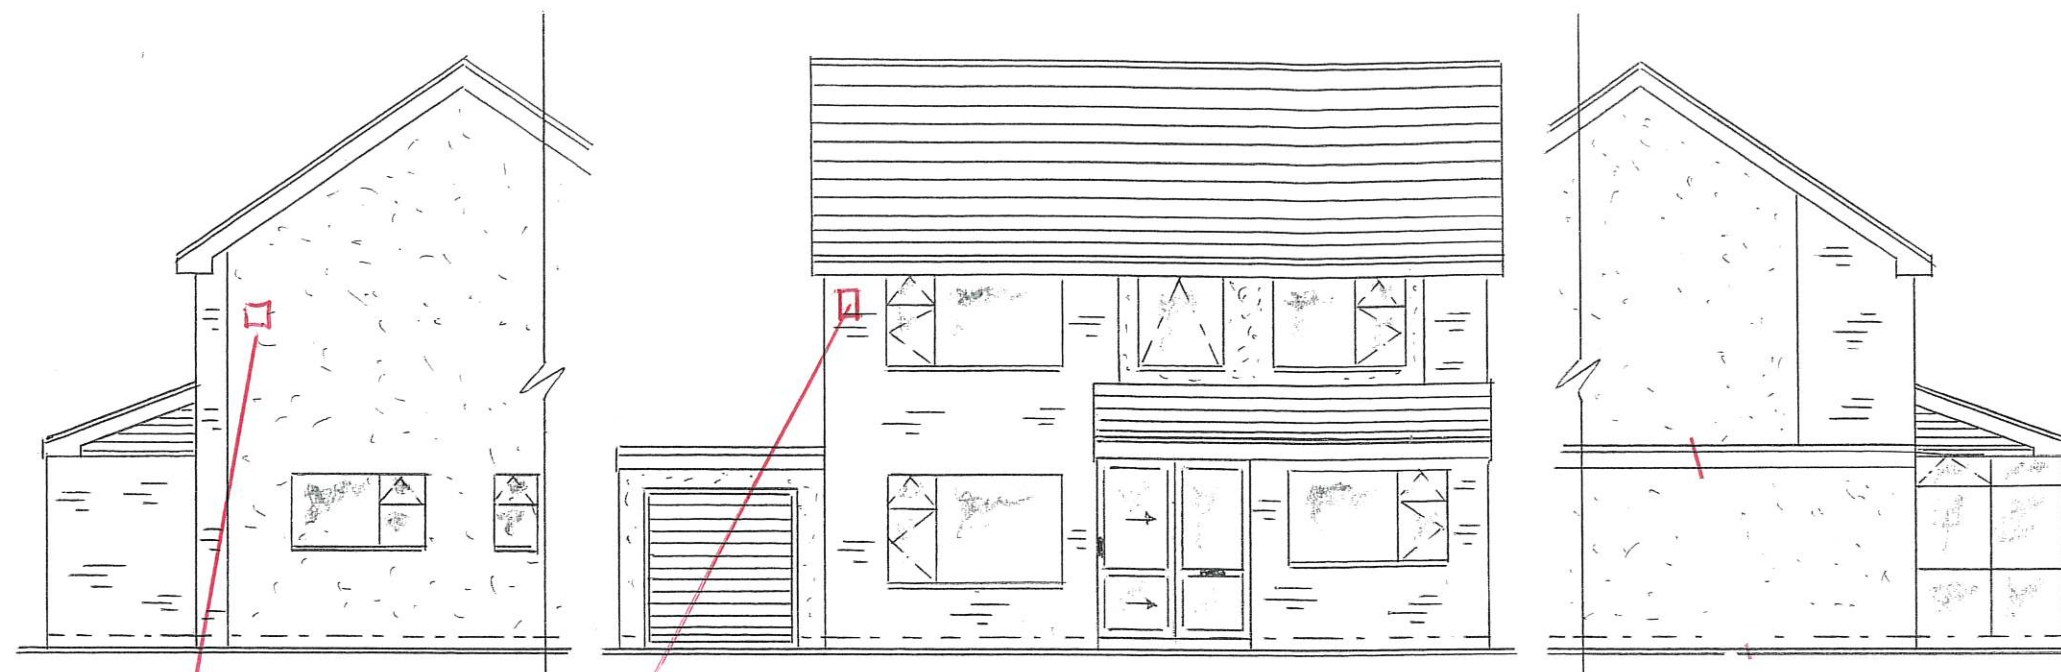


PART SIDE ELEVATION PROPOSED

Bird box

FRONT ELEVATION PROPOSED

PART SIDE ELEVATION PROPOSED

Bat box

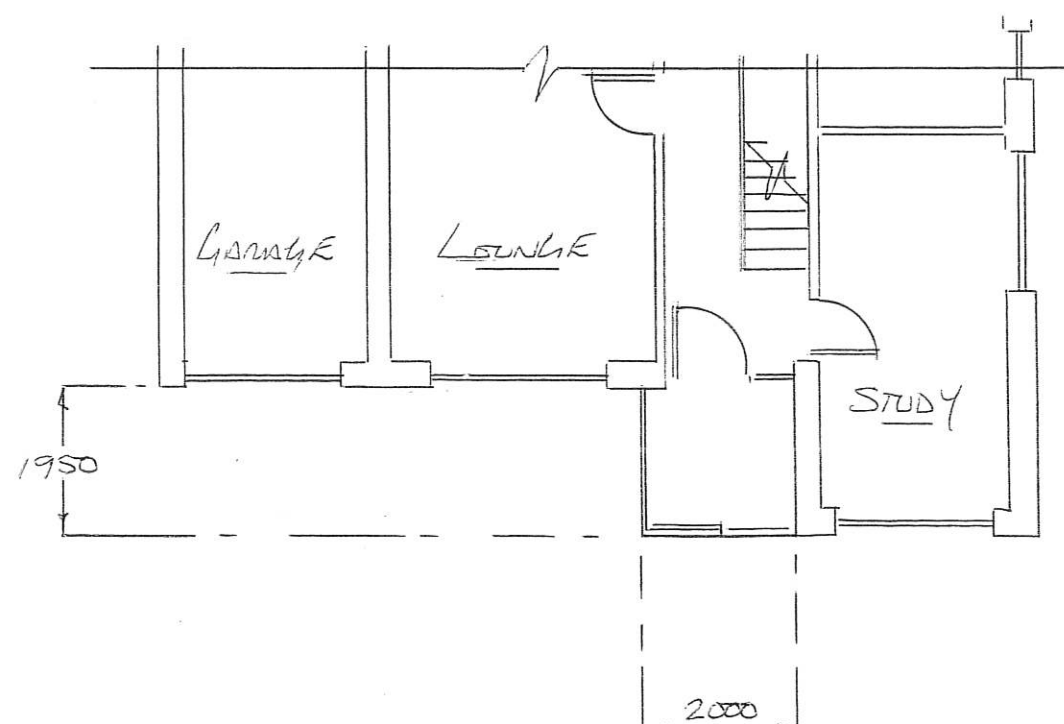

PROPOSED FLOOR PLAN

