




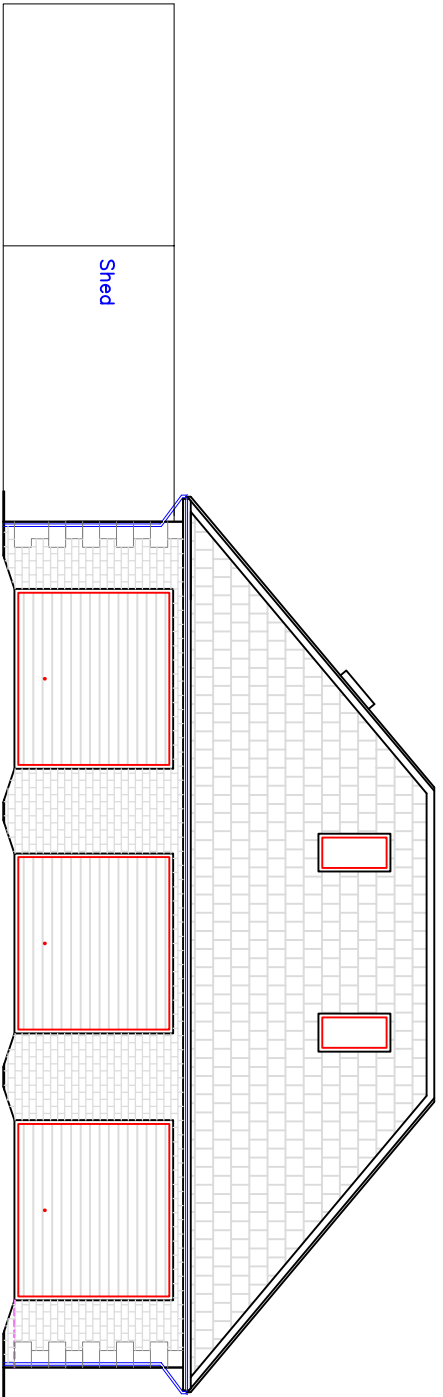


Existing Front Elevation
1:100

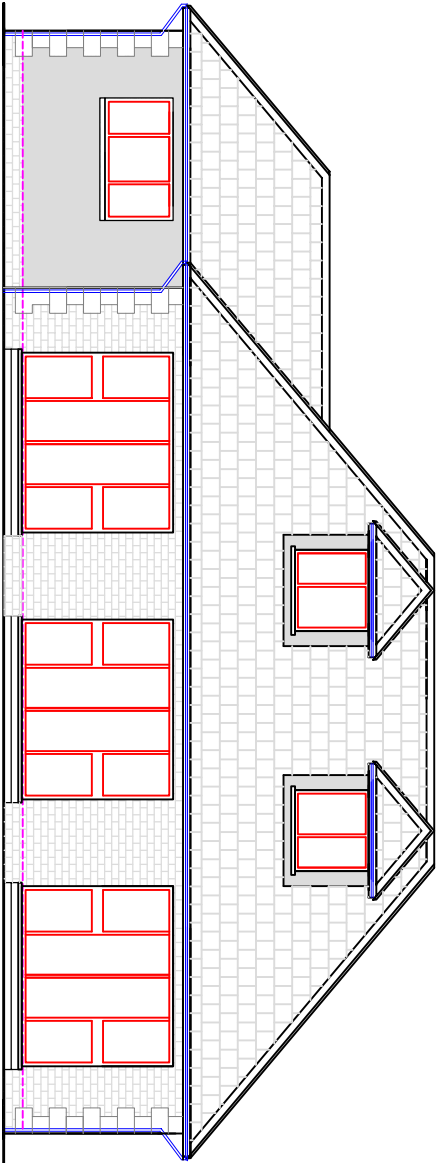


Proposed Front Elevation
1:100

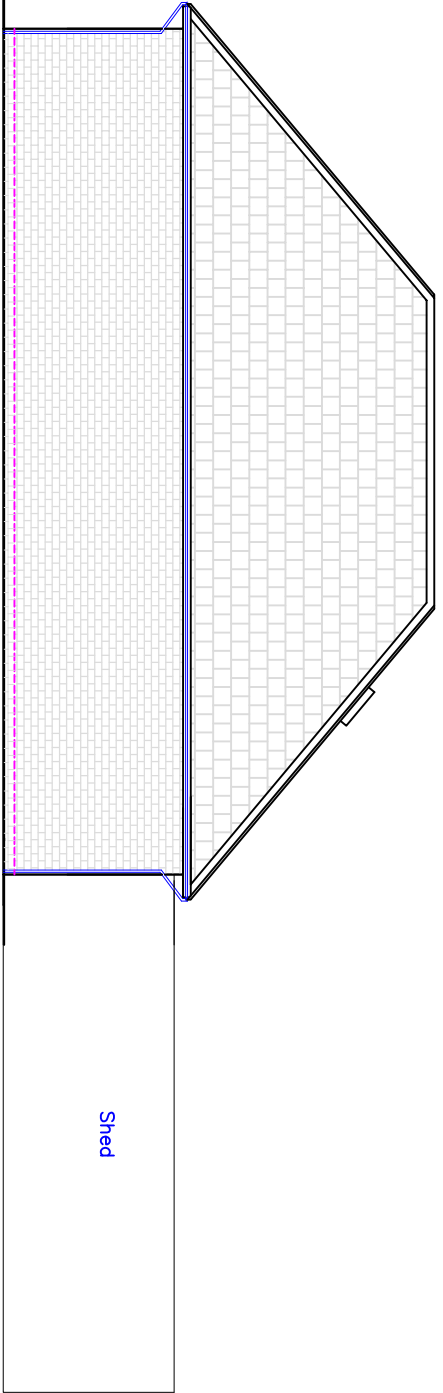


Existing Rear Elevation
1:100

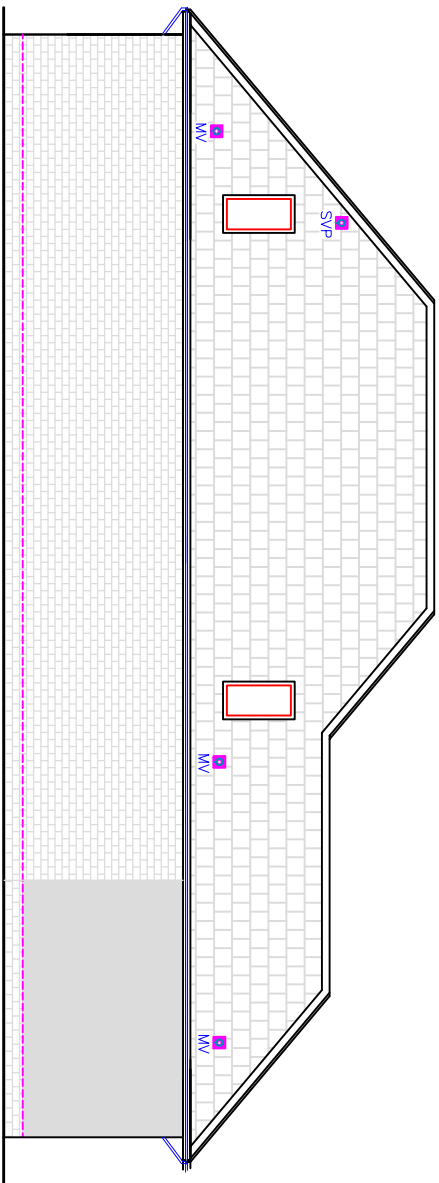


Proposed Rear Elevation
1:100

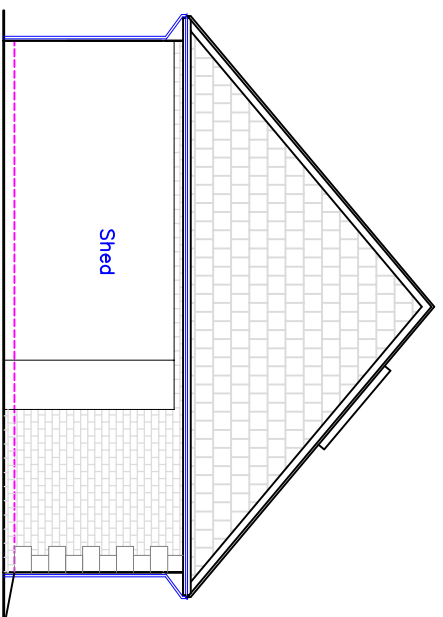


Existing Side Elevation
1:100

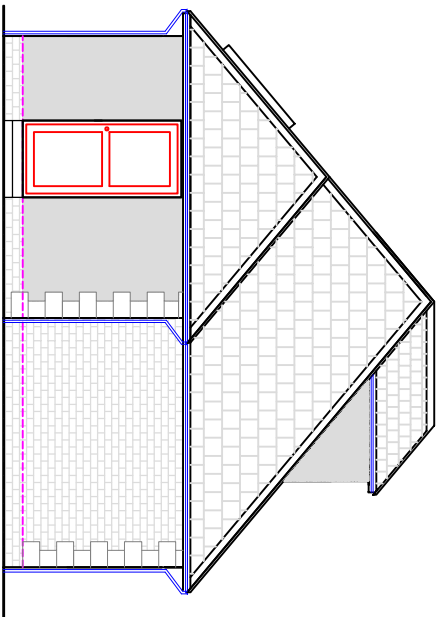


Proposed Side Elevation
1:100

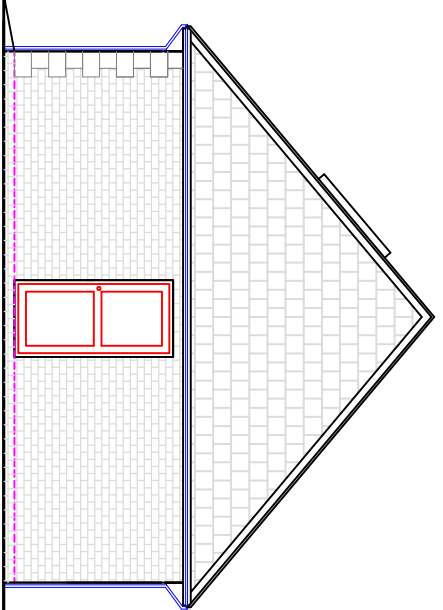


Existing Side Elevation
1:100

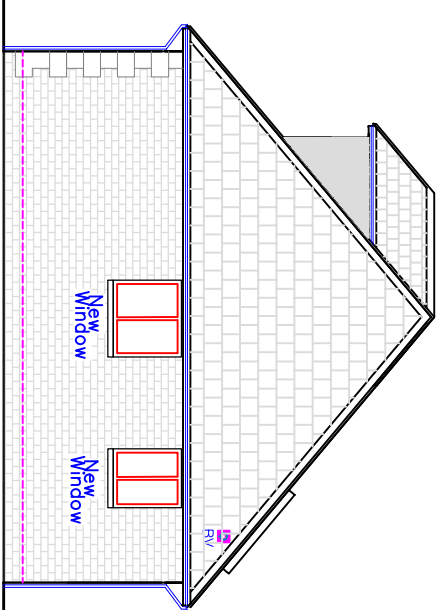


Proposed Side Elevation
1:100

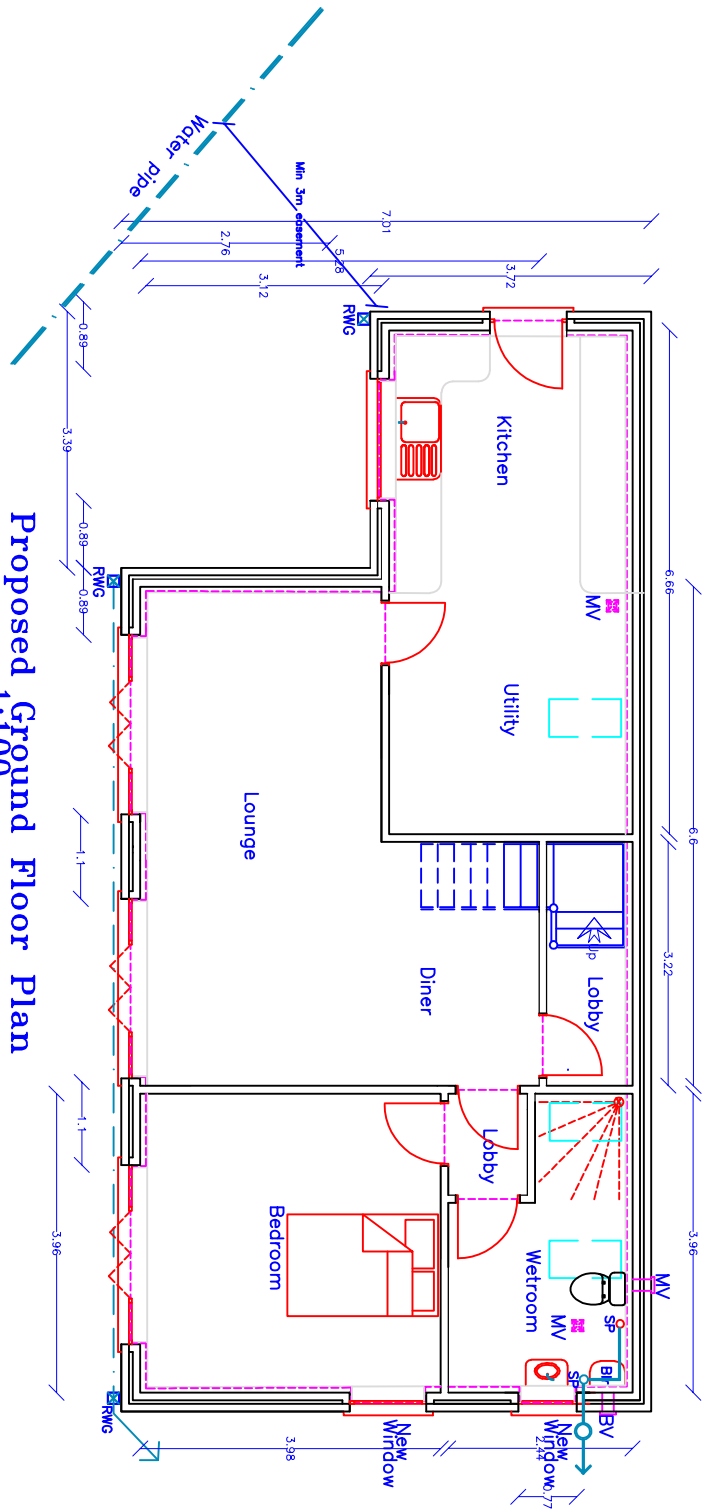


Proposed Ground Floor Plan
1:100

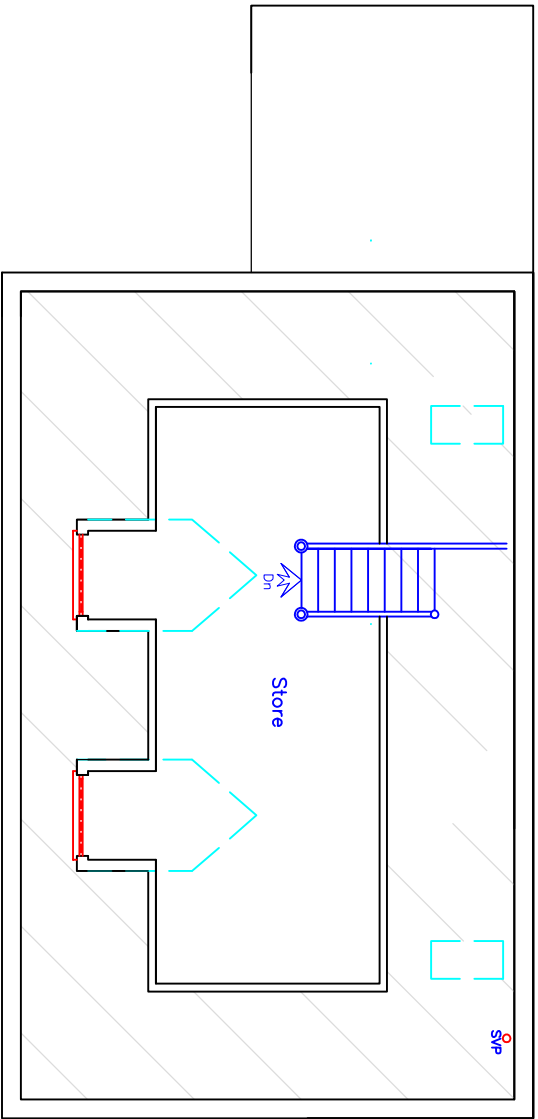


Proposed First Floor Plan
1:100

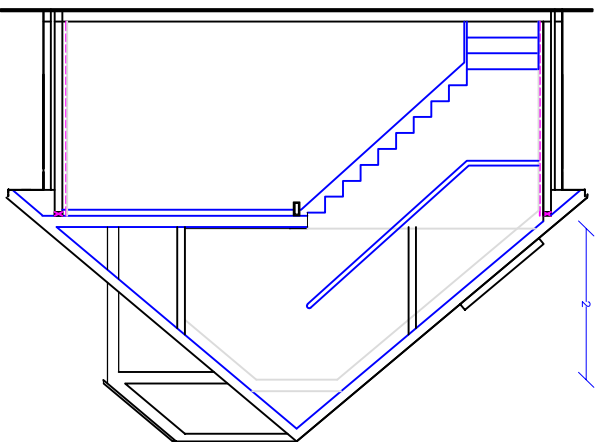


Proposed Section
1:100

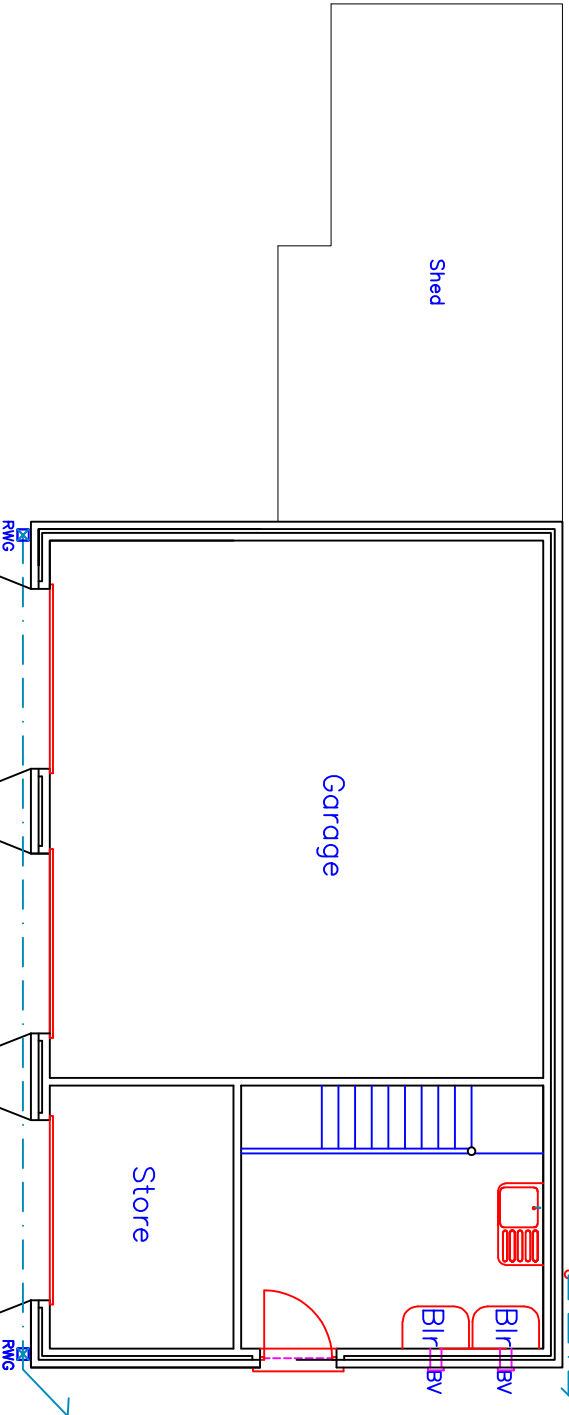

Existing Ground Floor Plan
1:100

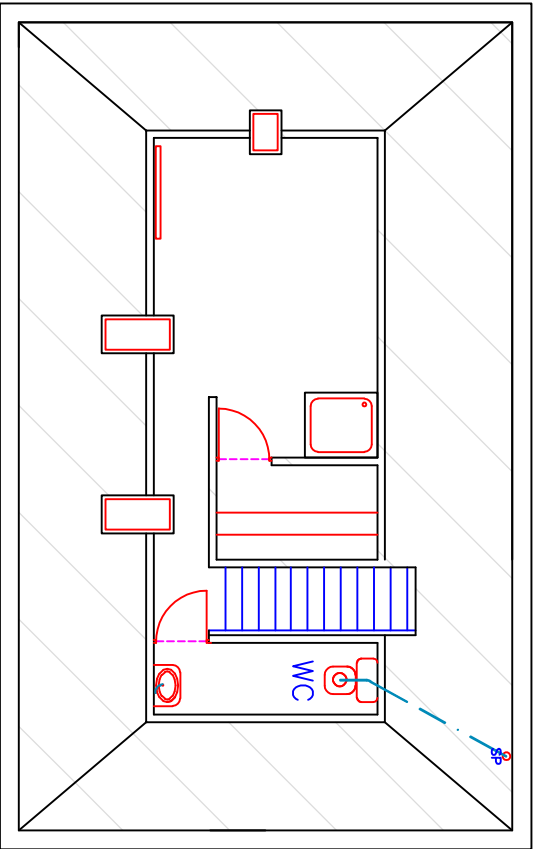

Existing First Floor Plan
1:100

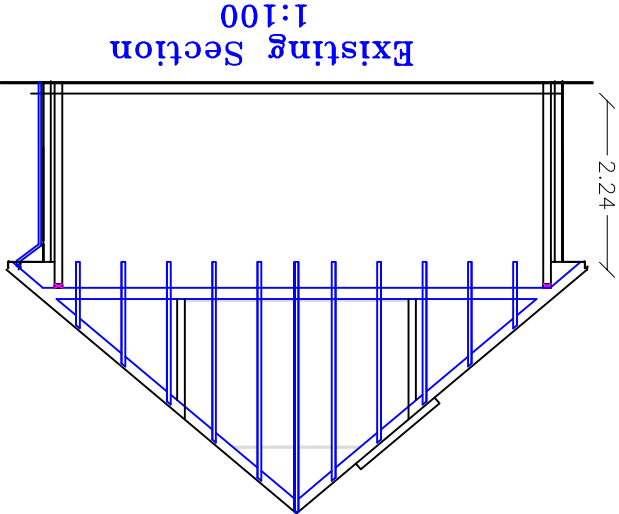

Existing Section
1:100

	
Utopia Design	
Building Planning Application Support	
Paul Thomas: BSc (Hons) Tel: 01685 659230 Mob: 07908 725065	
Email: utopiadesign@hotmail.com	
Issued Only for Purpose Indicated	
Drawing Status: FOR PLANNING PURPOSES ONLY	
Client: Graeven House	
Cefn Coed	
Merthyr Tydfil	
CF48 2NN	
Project: Proposed Change of Use of Detached Garage with Extension for 1 Bedroom Dwelling	
Drawn by	Date
PT	28.04.2020
Title	Scale
Existing & Proposed Plans, Elevations, & Sections	1:100
Draw No	Page
GRAVEN HOUSE-13	A2